
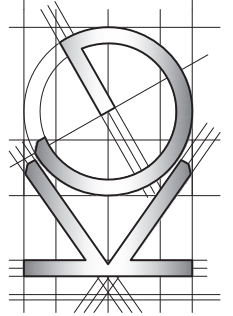


All work to comply with current building regulations and codes of practice
Do not scale from drawings
all dimensions to be checked on site before the start of any work

All Proposed External Materials to Match Existing External Materials

Any Proposed Windows to Flank wall to be Obscure Glazed and Non-Opening below 1.7m from FFL

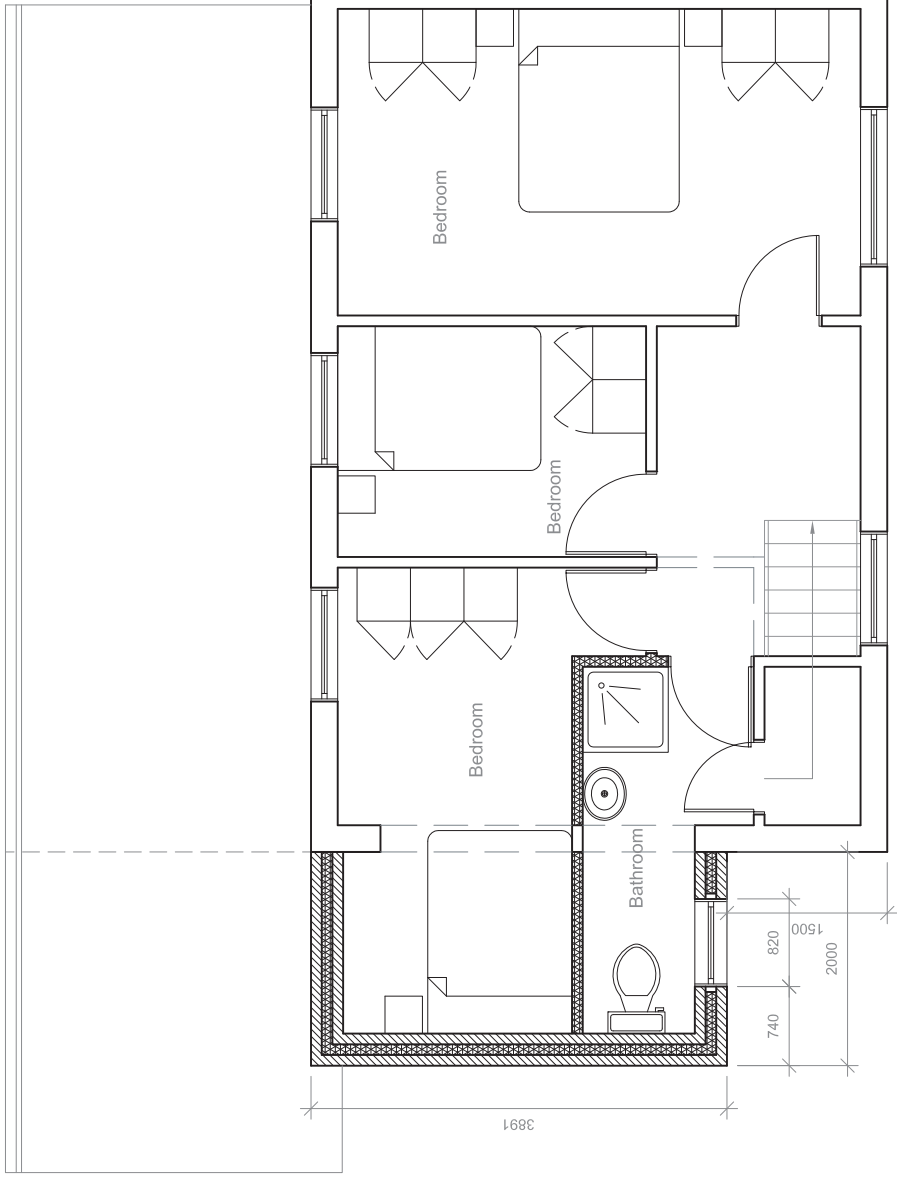

<u>Site Address:</u> 4 Wesley Road Hayes Middlesex UB3 2DR	<u>Drawing Content:</u> Proposed First Floor Plan	<u>Drawings No:</u> 4wesleyroad/2021/06	<u>Date Drawn:</u> 18th February 2021	<u>Revision:</u> 6	<u>Planning Issue</u> 7
1	2	3	4	5	8