

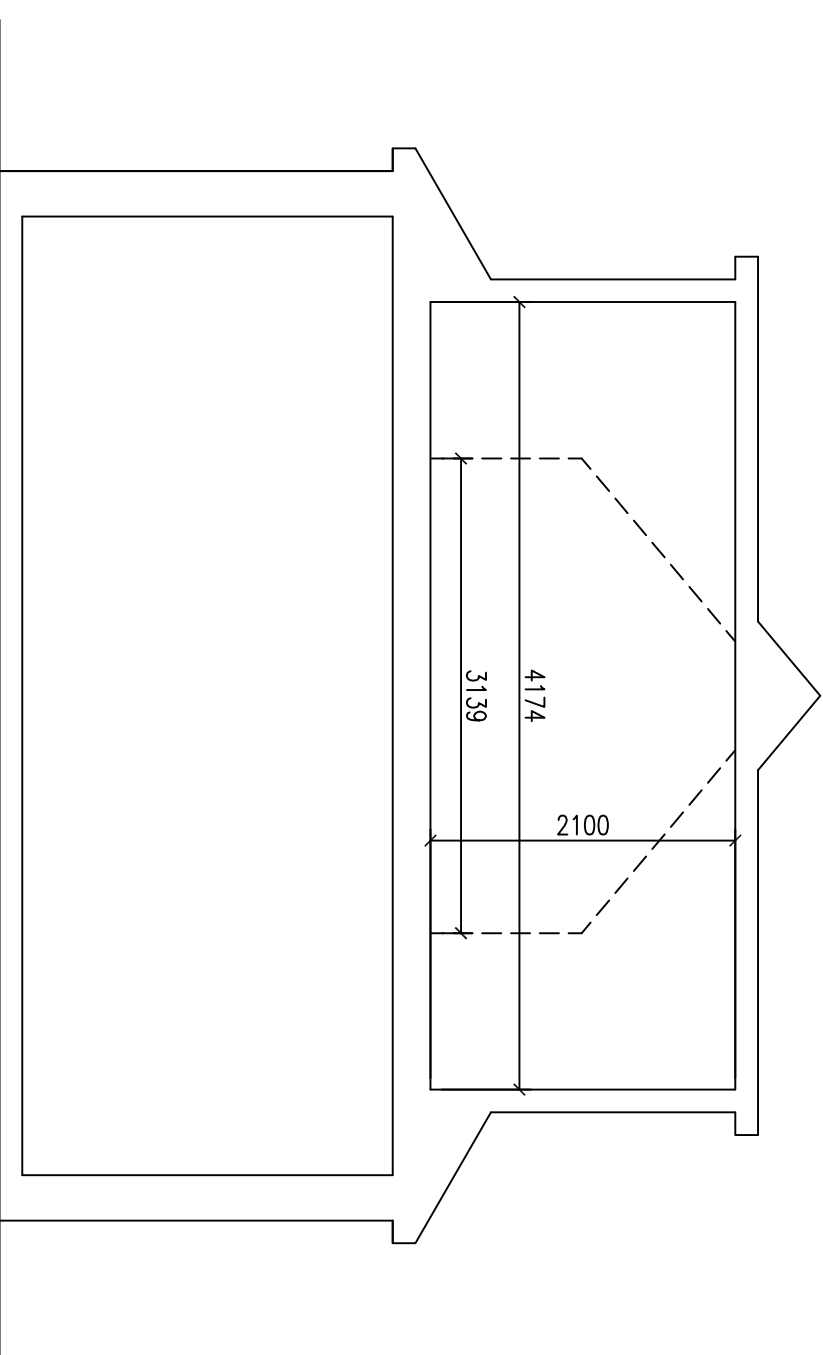
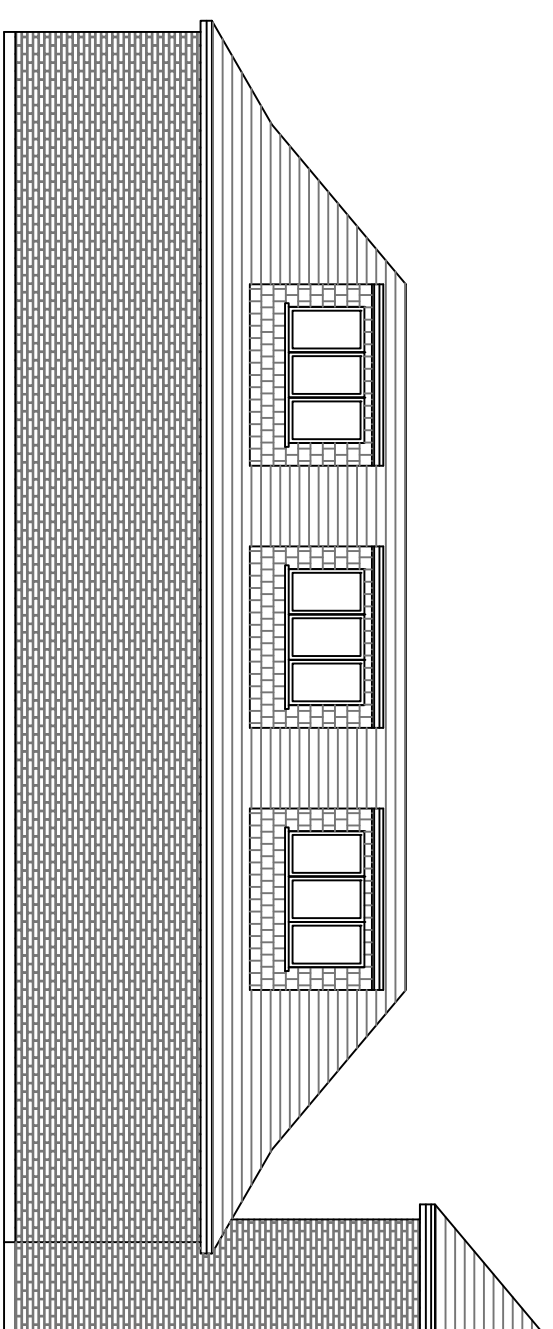
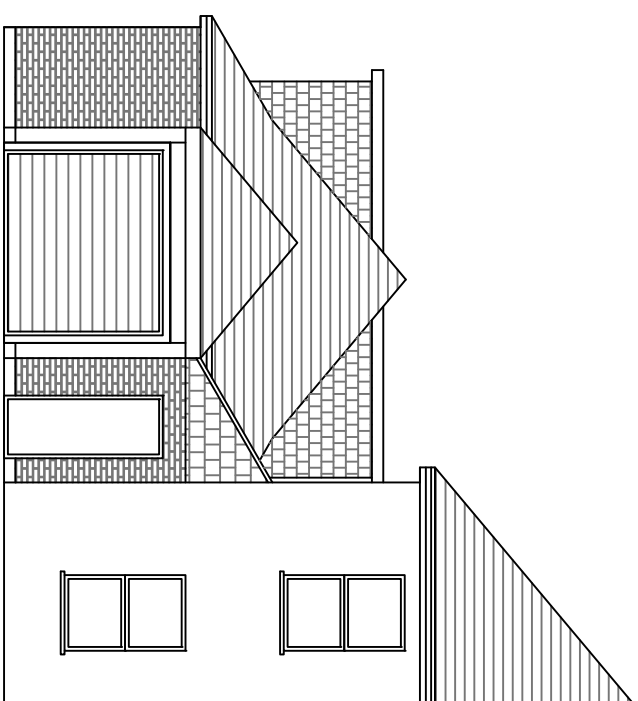
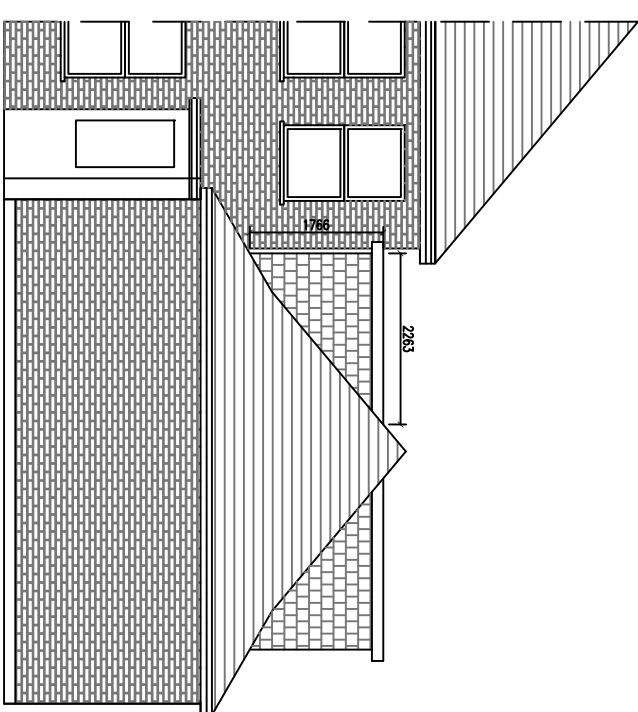
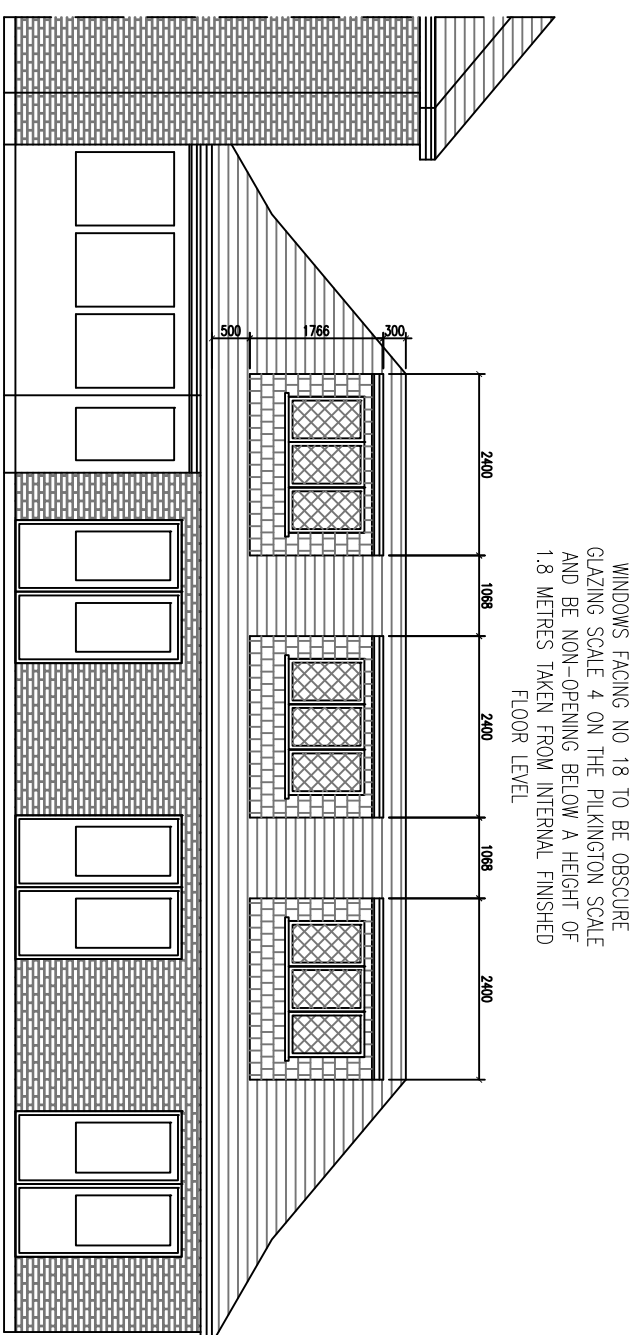
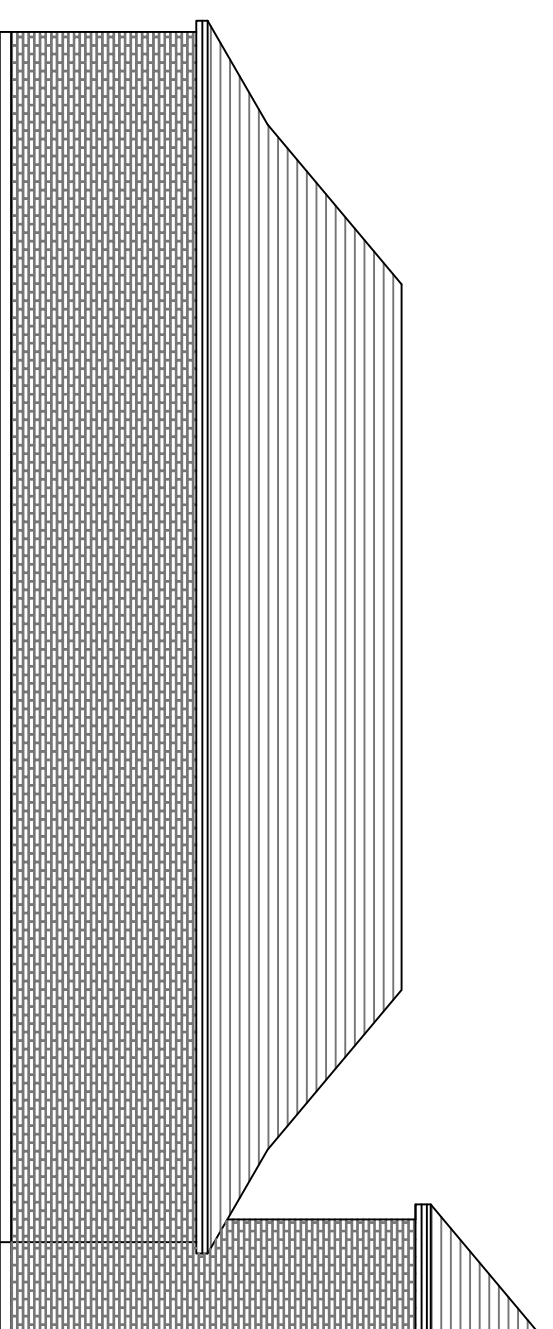
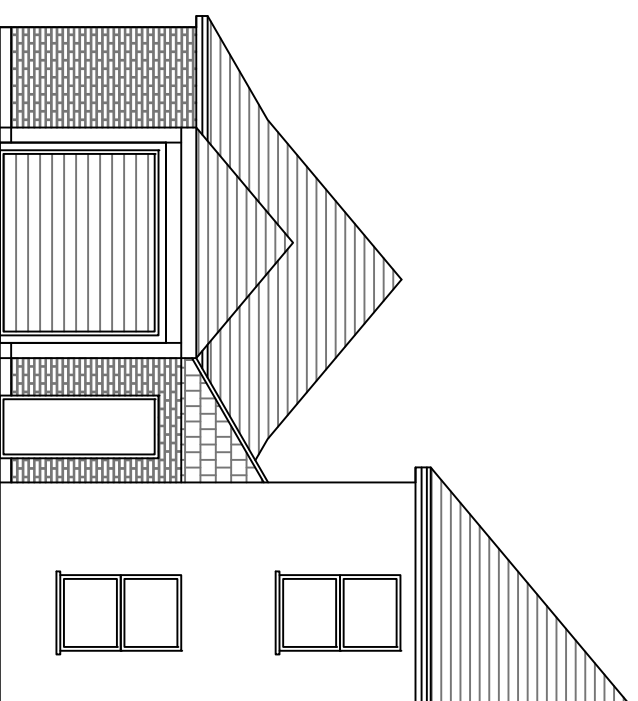
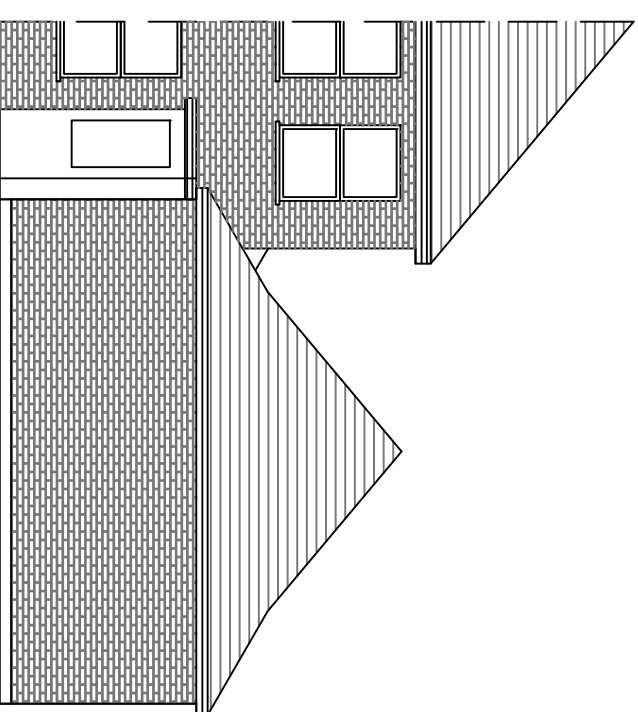


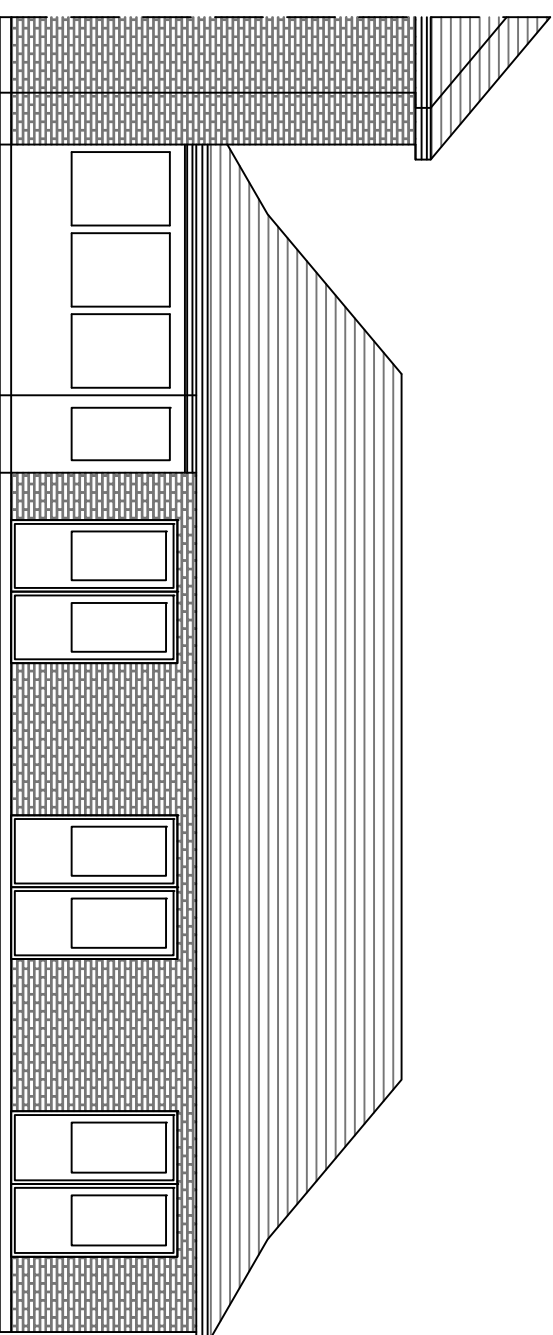

**DESCRIPTION:**  
PROPOSED LOFT CONVERSION AND  
DORMERS IN ROOF SLOPE

CLIENT: MR HARVEY PUREWAL  
SITE ADDRESS:

SCALE: 1:100 @A1  
DRAWING NUMBER: PLASB/1  
DATE: MAY 2021  
REVISIONS:

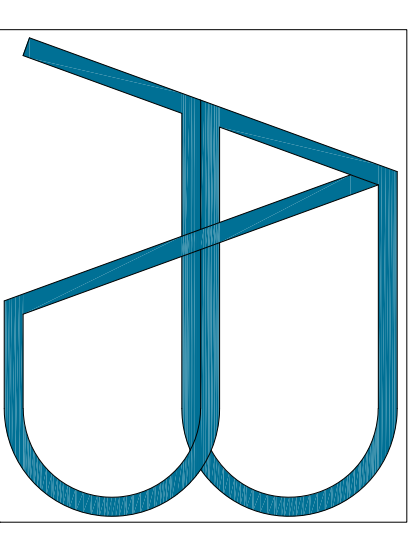

e-mail: [abstructuraldesigns@gmail.com](mailto:abstructuraldesigns@gmail.com)  
Tel: 0770 2167000

**DISCLAIMER:**  
THESE DRAWING SHOULD BE APPROVED  
BY LOCAL AUTHORITY OR APPROVED  
INSPECTOR BEFORE WORK CAN START.

DO NOT SCALE FROM DRAWING  
MEASUREMENTS TO BE TAKEN ON SITE.

PARTY WALL(ECT) ACT 1997 TO BE  
AGREED WITH ADJOINING NEIGHBORS BY  
CLIENT BEFORE COMMENCING WORKS.

ALL WORKS INCLUDING FOUNDATIONS,  
WASTE LINES, GUTTERING TO BE WITH IN  
BOUNDARY LINES OF SITE.

1:100 scale bar

A vertical ruler with two scales. The left scale is in meters, ranging from 0m to 10m with major markings every 1m and minor markings every 10cm. The right scale is in feet, ranging from 0ft to 30ft with major markings every 10ft and minor markings every 2ft. The ruler is oriented vertically with 0 at the top.