



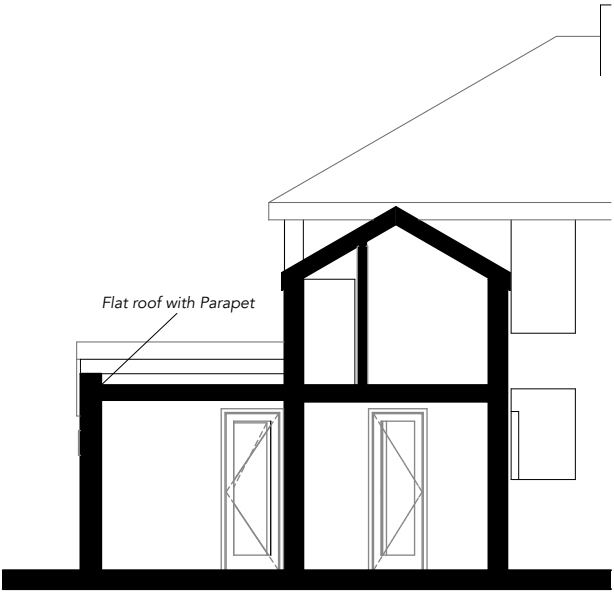

D Proposed Section D 1:100

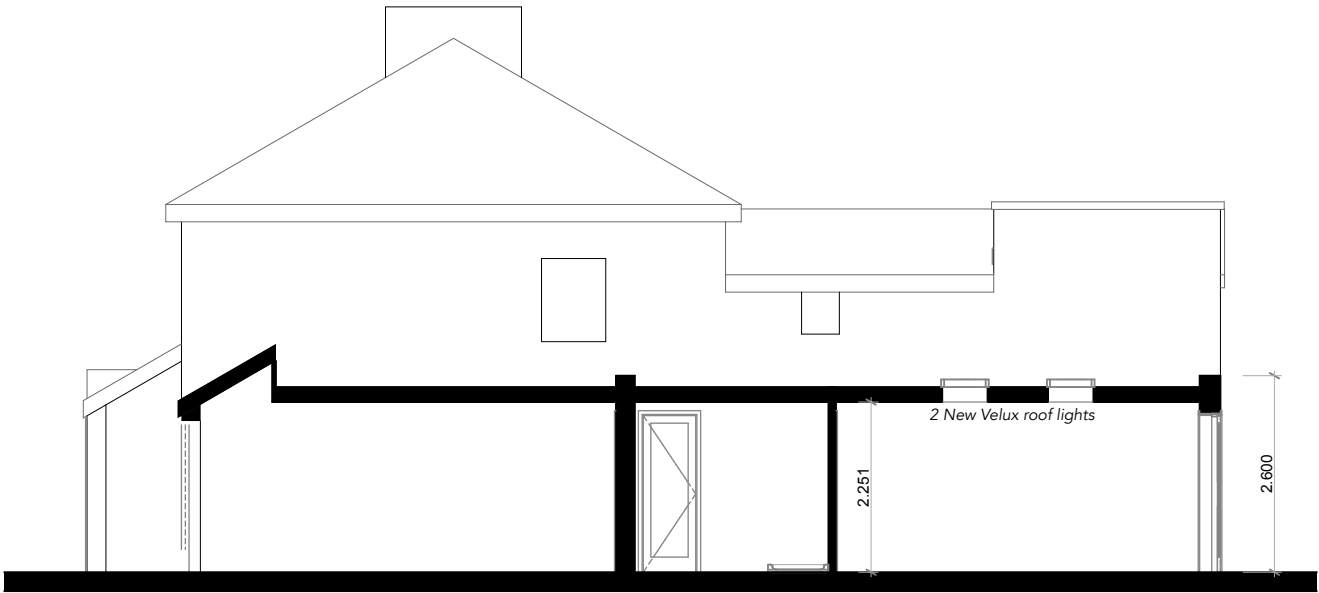

C Proposed Section C 1:100



Client <i>Mr and Mrs Shah</i>	
Address <i>47 Heath Road, Uxbridge, UB10 0SN</i>	
Job <i>Single Story Side Extension</i>	
Drawing <i>Proposed Sections</i>	
Drawn by <i>JM</i>	Date <i>10/11/2017</i>
Drawing No. <i>PL-103-101</i>	
Drawing Scale <i>1:100</i>	

