

INDICATIVE

KEY:	
bt	British Telecon
cb	Control Box
cl	Cover Level
ctv	Cable Television
dk	Drop Kero
el	Electric
ep	Electricity Pole
fh	Fire Hydrant
gu	Gas Stop Valve
gsv	Gully
ht	Height
ic	Inspection Cover
il	Invert Level
lp	Lamp Post
lkr	Marker
o/h	Overhead
pb	Post Box
pxg	Pan Crossing
rp	Name Plate
rs	Road Sign
sv	Stop Valve
tb	Telephone Box
tl	Traffic Light
tt	Top of Tree
th	Threshold
tw	Top of Wall
uti	Unable to Lift
vp	Vent pipe
wn	Water Meter
wsv	Water Stop Valve


186400N

186350N

506400E

506425E

506450E

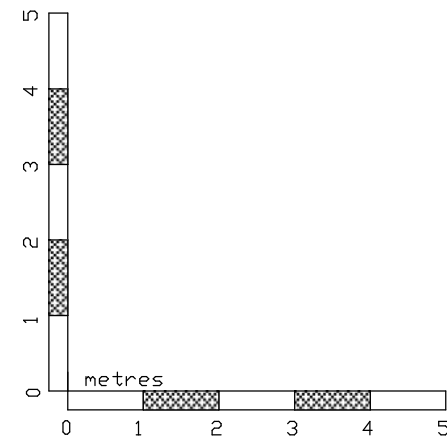

NOTES:
LEVELS RELATE TO O.S. DATUM
TREE SPECIES SHOULD BE VERIFIED WHERE OF
CRITICAL IMPORTANCE
THE ARCHITECT SHOULD SATISFY HIMSELF THAT ALL TREES
LIKELY TO AFFECT HIS DESIGN HAVE BEEN SHOWN
INTER CONNECTION OF MANHOLES SHOULD BE VERIFIED
WHERE OF CRITICAL IMPORTANCE USING CCTV
PIPE SIZES & INVERTS DETERMINED WITHOUT
ENTRY INTO MANHOLE

P STUBBINGTON LAND SURVEYS LTD

THE MEAD
DURLEY BROOK ROAD
DURLEY
SOUTHAMPTON
HAMPSHIRE
SO32 2AR
TEL : 023 8060 1876
MOBILE:-
07973 348165
EMAIL:-
PAUL@PSLANDSURVEYS.COM

CLIENT:- MR ALI AL-RUBAYE
CONTRACT:- 15 HARVIL ROAD,
ICKENHAM,
BUCKS
TITLE:- TOPOGRAPHIC SURVEY
SCALE:- 1:100 @A1
DRAWING NO. 5603/O1
DATE:- JUNE 2016
SURVEYOR:- PS