


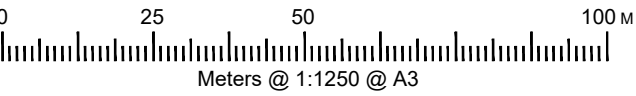

LOCATION MAP




EXISTING FRONT





EXISTING REAR



BLOCK PLAN

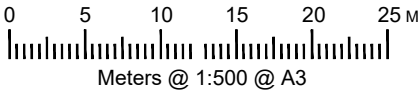

- ORIGINAL HOUSE
- TEMP STORE TO BE REMOVED

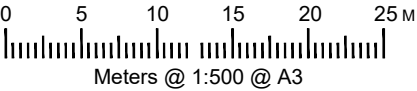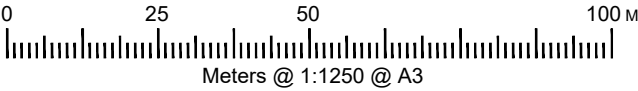

D-01	OS MAP	23.07.26
Drawing No.	Description	Date

Project			
PROJECT ADDRESS	FLAT CONVERSION 42-NEWPEACHEYLN-UXBRIDGE-UB82SX		
DrawingTitle			
TITLE	OS-MAP		
DRAWING-NO	D-01		
Scale	Status	Chkd by	
VARIOUS-@A3	FULL-PLANNING-LAYOUT	AN	
Client	JobNumber	Drawing number	Revision
MS	2026-02	JOB-42P-FPA-002	00