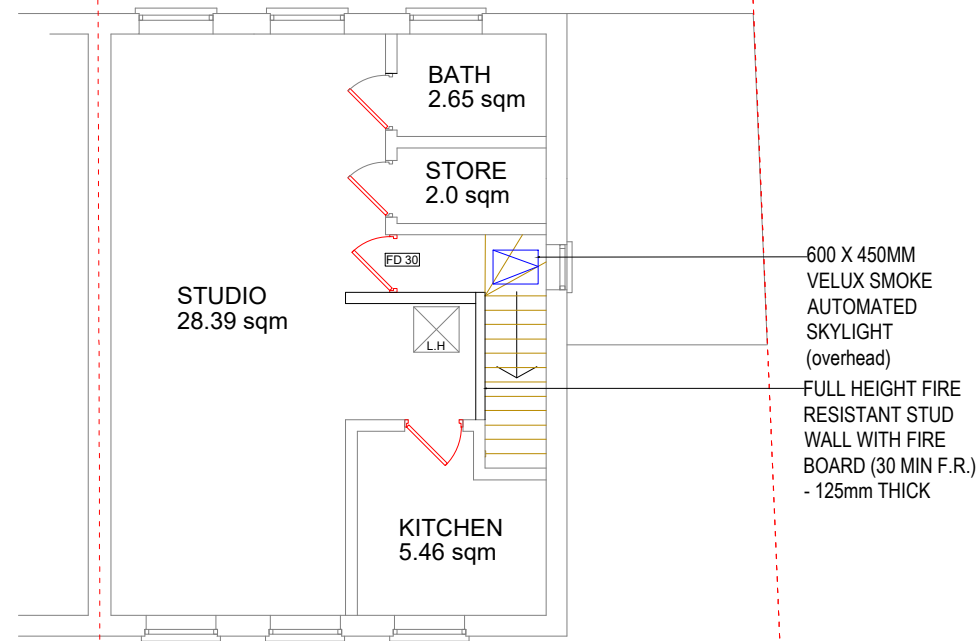
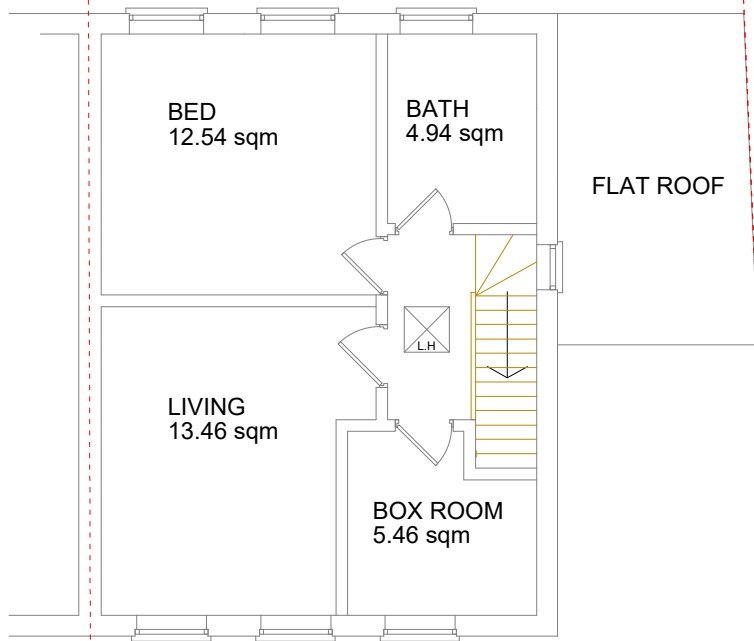


D-04	EX. & PROPOSED FF PLAN	26.08.26
Drawing No.	Description	Date

Project			
PROJECT ADDRESS	FLAT CONVERSION 42-NEWPEACHEYLN-UXBRIDGE-UB82SX		
DrawingTitle			
TITLE	EXISITNG&PROPOSED-FIRST-FLOOR-PLAN		
DRAWING-NO	D-04		
Scale	Status	Chkd by	
1:100-@A3	FULL-PLANNING-LAYOUT	AN	
Client	JobNumber	Drawing number	Revision
MS	2026-02	JOB-42P-FPA-002	01