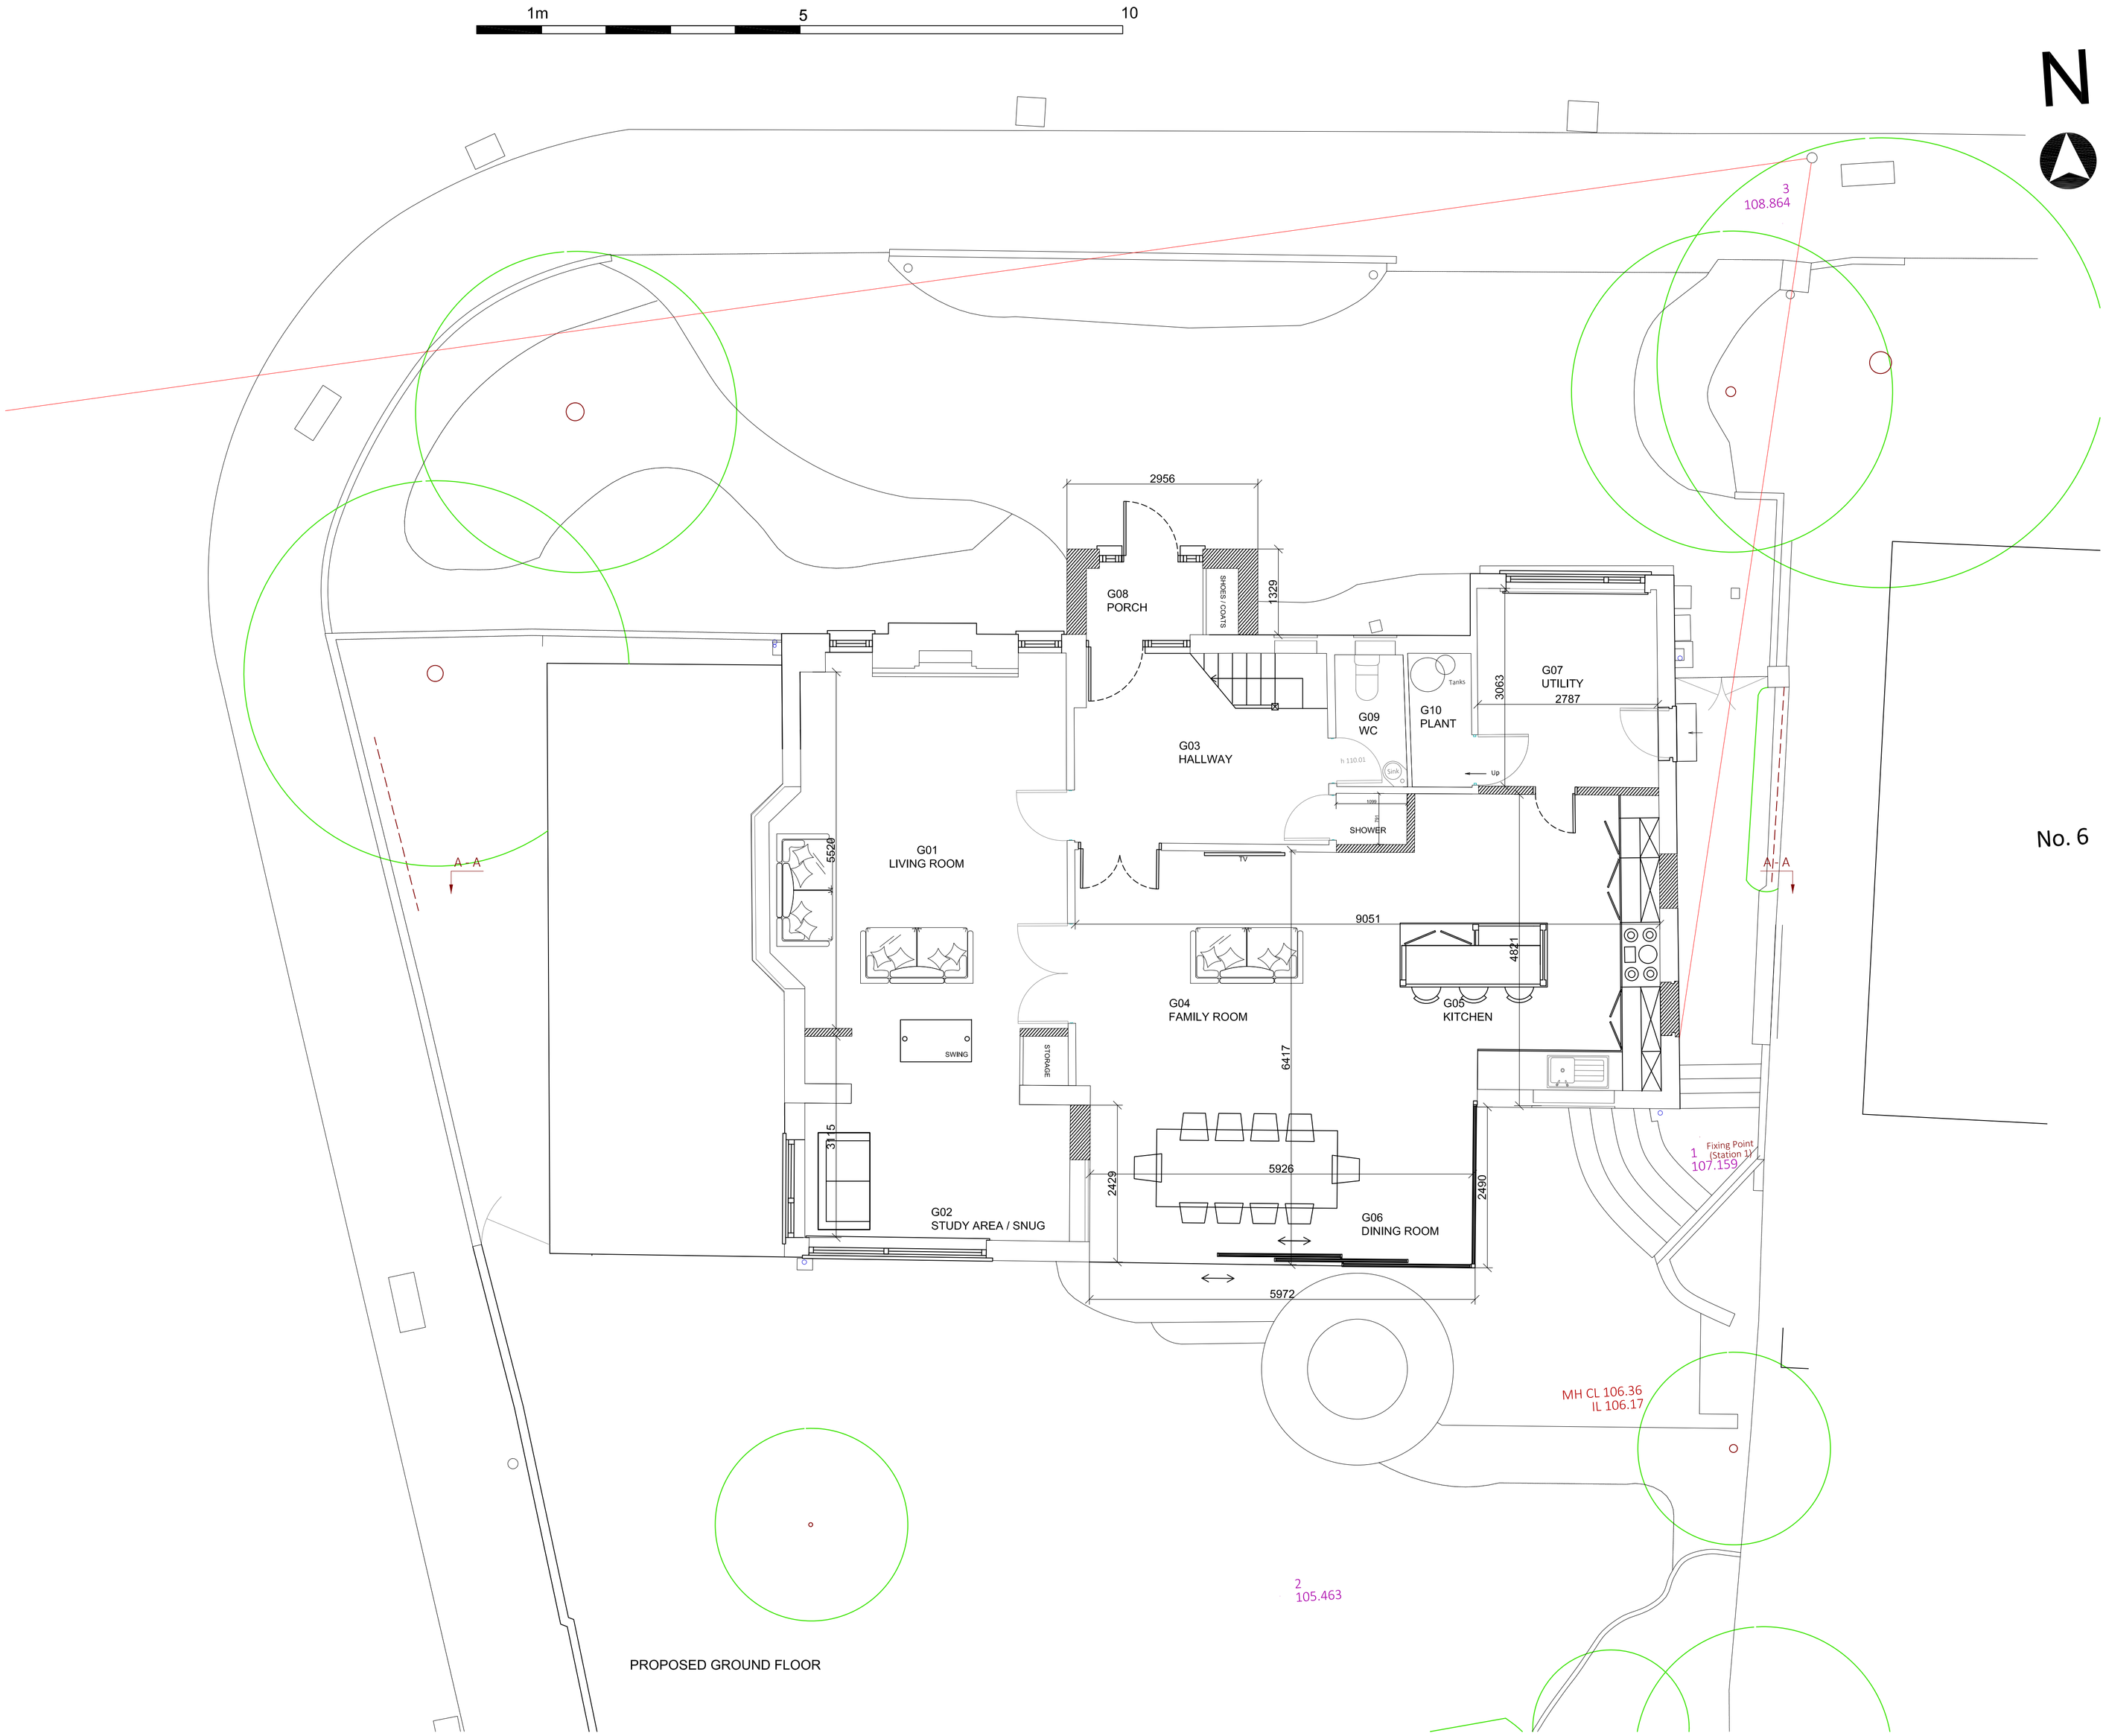

PROPOSED GROUND FLOOR

All dimensions to be checked on site. Written dimensions to be followed in preference to scaled dimensions.
All errors and omissions to be reported to the architect.

PLANNING

Rev.	Date	Description	Drawn

TW-2 ARCHITECTS

The Old Registry Office,
20 Amersham Hill
High Wycombe,
Buckinghamshire,
HP13 6NZ

Tel:01494 512717
Fax:01494 471714
email:info@tw-2.co.uk

Project

MR. & MRS. JOBAN
4 WOODGATE CRESCENT
NORTHWOOD
MIDDLESEX
HA6 3RB

Drawing Title

PROPOSED

GROUND FLOOR PLAN

Date	Scale	Cad Ref	Drawn	Checked
26.05.22	1:50 @ A1		NA	

Drawing No.

21 649 P 005