



Yellow.

NOTES

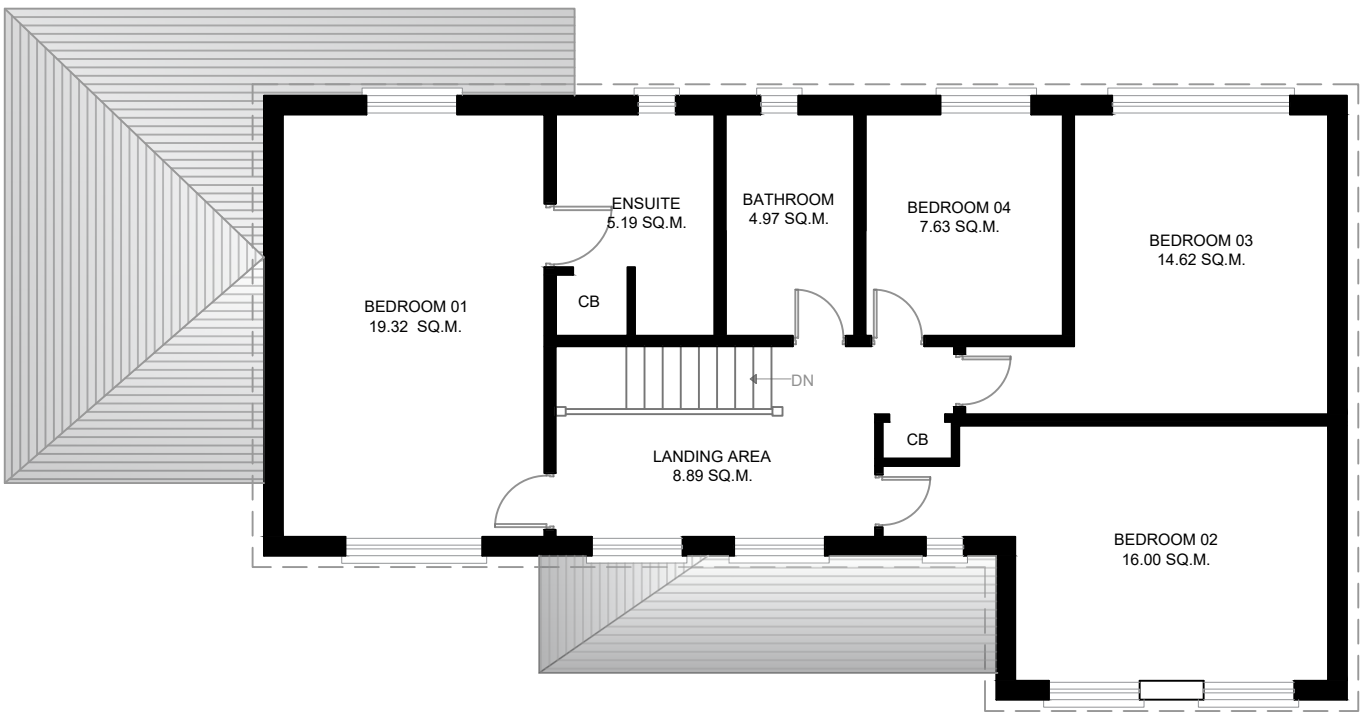

NO	DATE		REVISIONS		
VALID FOR CONSTRUCTION IF STAMPED AND SIGNED BY ARCHITECT					
PROJECT STAGE:HOUSEHOLDER APPLICATION					

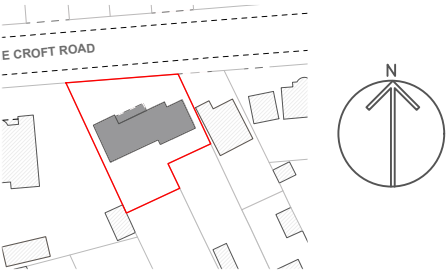

KEY PLAN
PROJECT

94 Deane Croft Road
HA5 1SP , UK

DRAWING TITLE

EXISTING FIRST FLOOR PLAN

1:100	● A3	SCALE
12.01.2022		DATE
AA		DRAWN
NV		CHECKED
426		PROJECT NO
		REV NO
		DWG NO

