
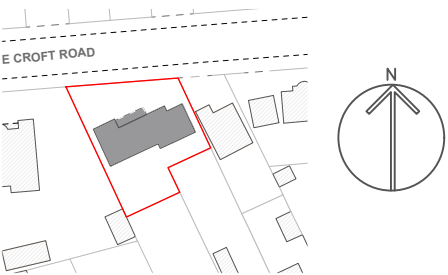


Yellow.

NOTES

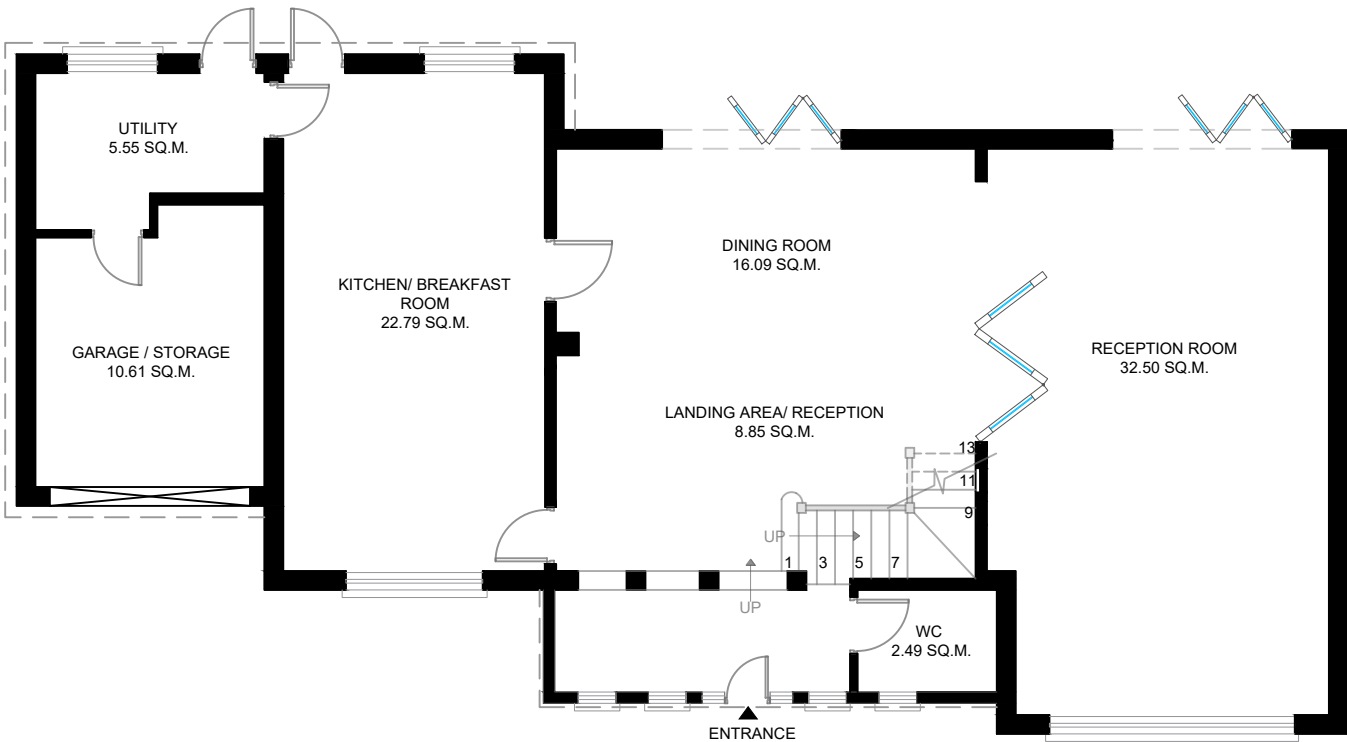

KEY PLAN
PROJECT

94 Deane Croft Road
HA5 1SP , UK

DRAWING TITLE

PROPOSED GROUND FLOOR
PLAN

1:100	● A3	SCALE
22.12.2021		DATE
AA		DRAWN
NV		CHECKED
426		PROJECT NO
		REV NO
		DWG NO

10

