


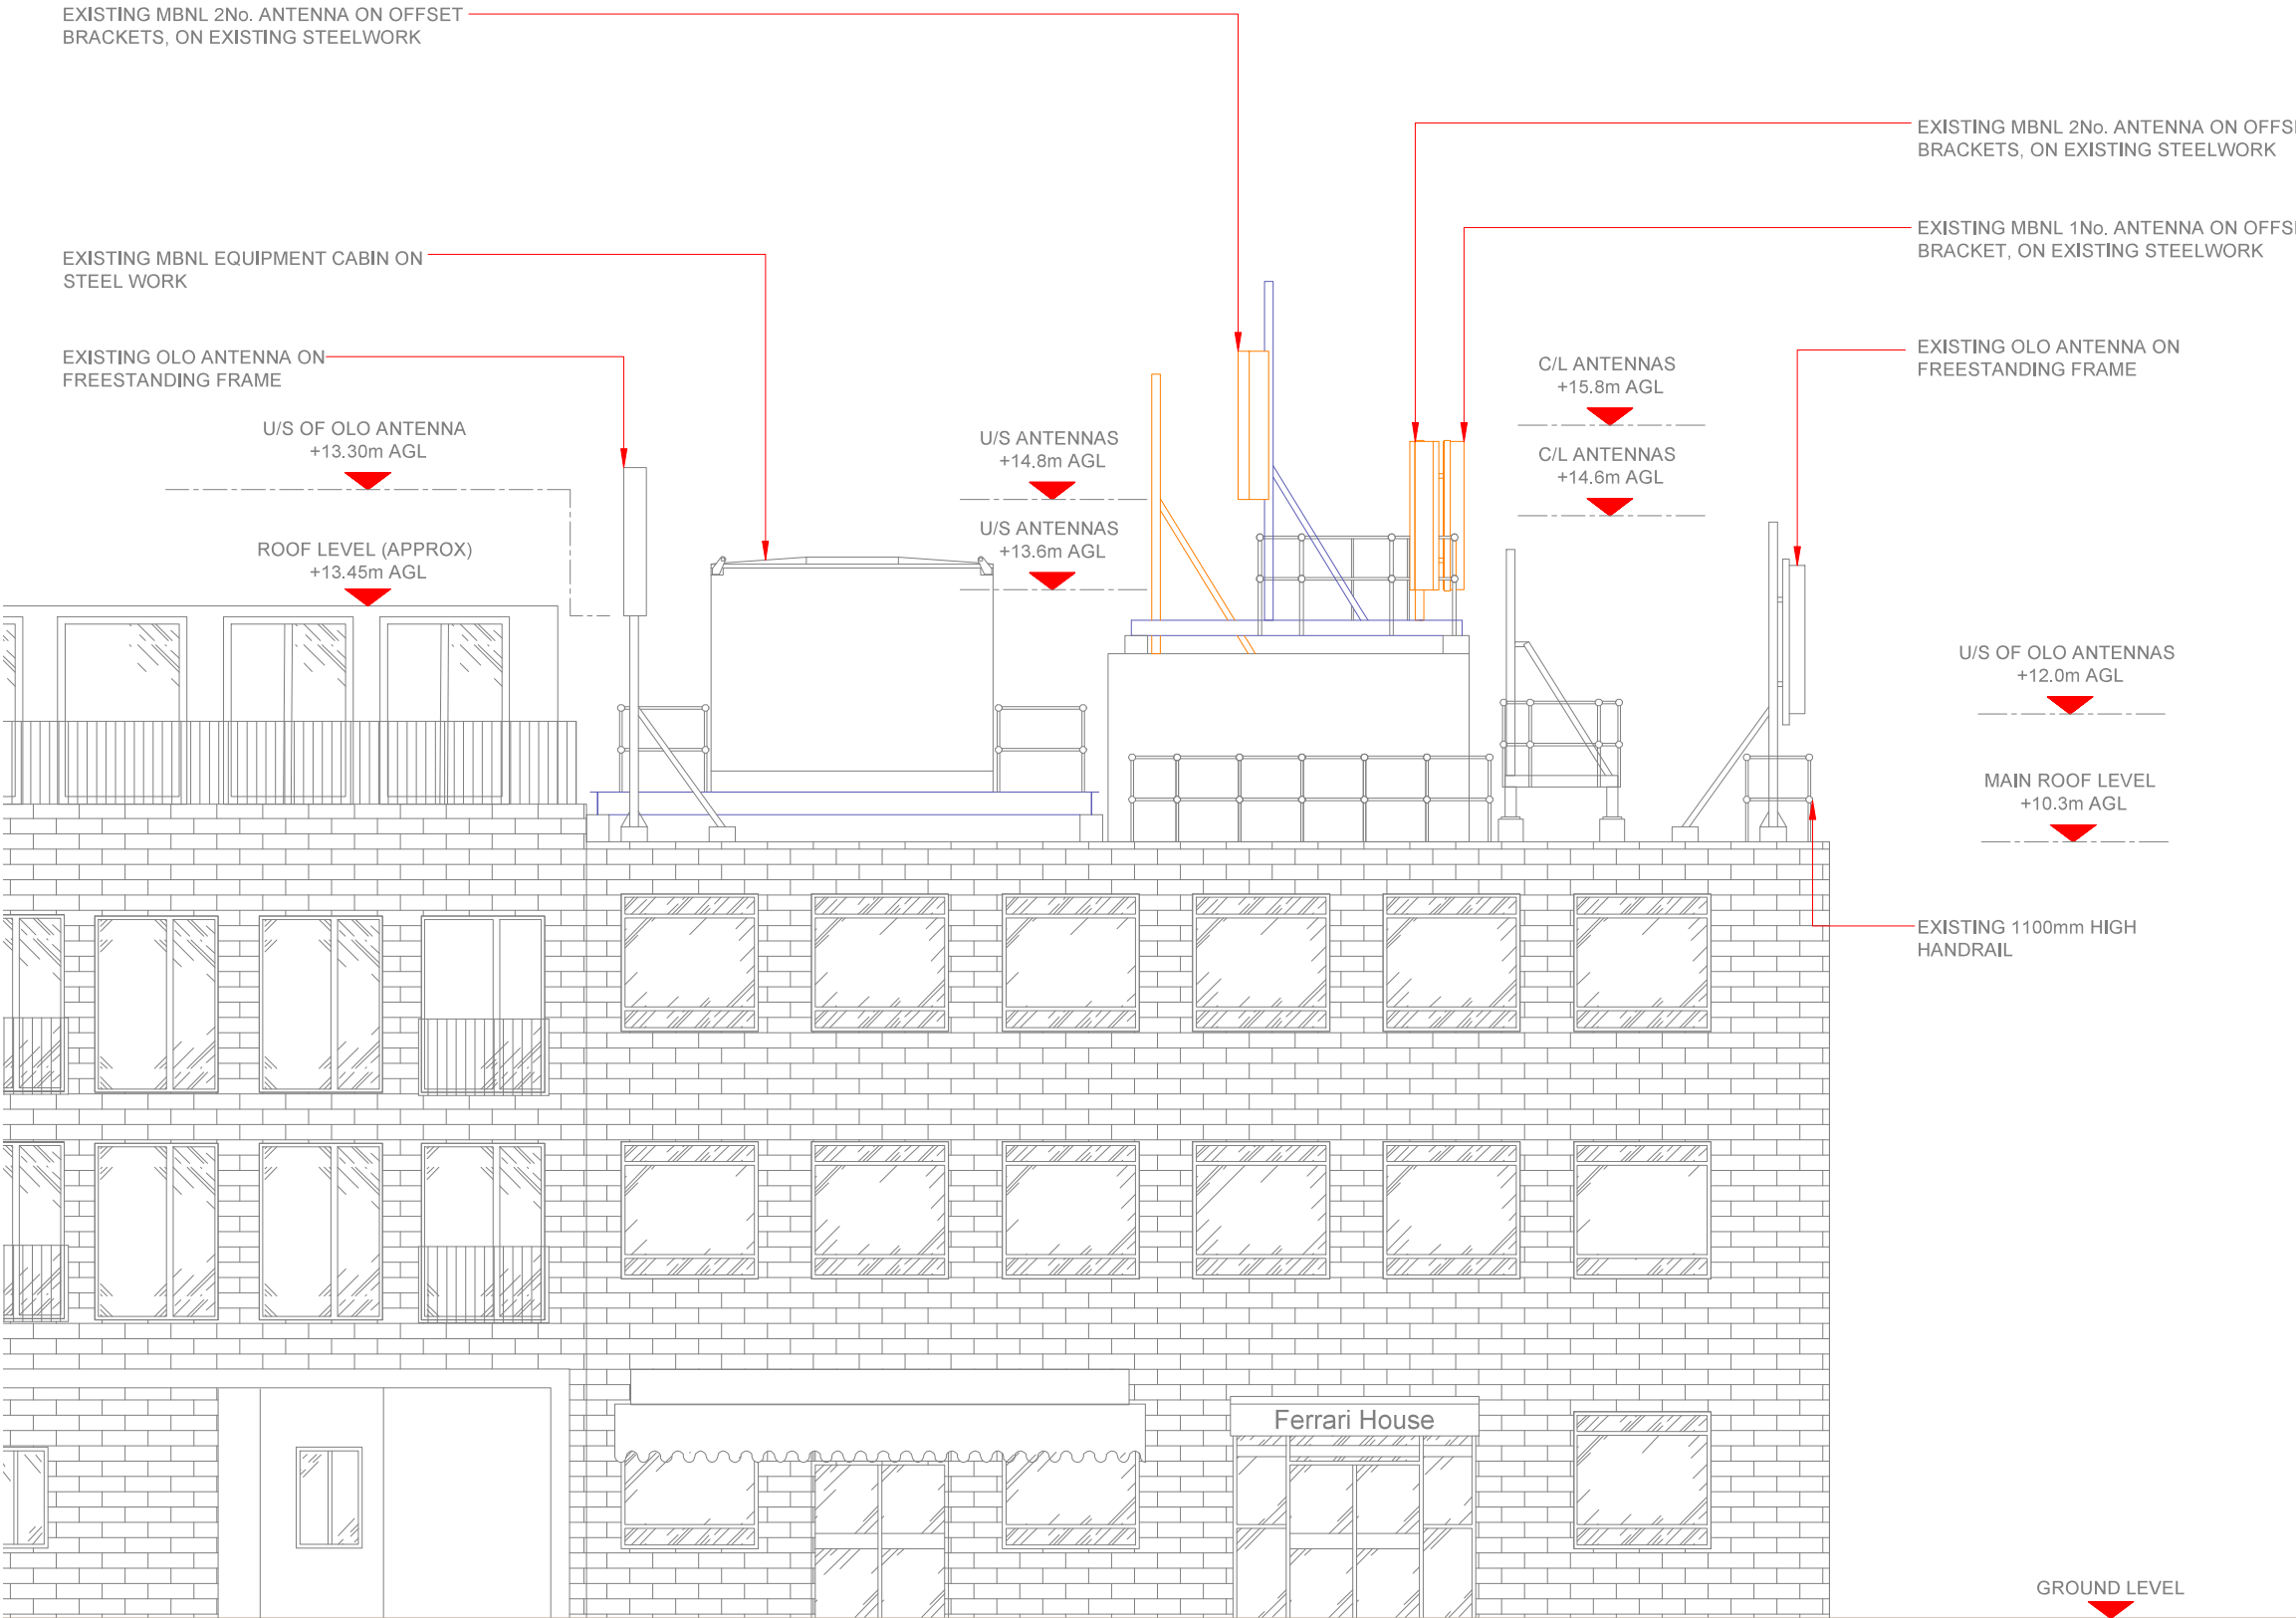

3G / 4G Antenna ID	Existing 3G Bearing
uA1	0°/0°
uB1	120°/150°
uC1	240°/300°

NOTES:

1. ALL DIMENSIONS IN MM UNLESS OTHERWISE NOTED.

Master:	MBNL / EE / H3G	Project:	Acquisition Trial	Purpose of Issue:	Planning	Issue:	D
Date:	30/03/2020	Revision / Upgrade Description:					
Drawn:	ASE	Site solution changed to H4a as a result of HLD					
Checked:	J.Maguire						
Approved:	C.Yates						
Master:	MBNL / EE / H3G	Project:	Acquisition Trial	Purpose of Issue:	Planning	Issue:	C
Date:	11/12/2018	Revision / Upgrade Description:					
Drawn:	D.Pankhania	Site Redsign as per TD30001					
Checked:	C.Yates						
Approved:	B.Parker						
Master:	MBNL / EE / H3G	Project:	Acquisition Trial	Purpose of Issue:	Planning	Issue:	B
Date:	15/10/2018	Revision / Upgrade Description:					
Drawn:	W. Duong	Antenna bearings amended					
Checked:	C. Yates						
Approved:	D.Pankhania						
Master:	MBNL / EE / H3G	Project:	Acquisition Trial	Purpose of Issue:	Planning	Issue:	A
Date:	21/04/2018	Revision / Upgrade Description:					
Drawn:	W.Duong	First Issue - Site nomination dated:					
Checked:	C.Yates						
Approved:	D.Pankhania						



Hutchison 3G UK Limited
Star House, 20 Grenfell Road
Maidenhead, SL6 1EH
Tel: 01628 765 000
Fax: 01628 765 001



Hatfield Business Park
Hatfield
Hertfordshire
AL10 9BW
Tel: 01707 315000
Fax: 01707 319001



Mobile Broadband Network Limited
Sixth Floor, Thames Tower, Station Road, Reading, RG1 1LX

Design Consultant & Principal Contractor:



WALDON TELECOM
PHOENIX HOUSE
PYRFORD ROAD
WEST BYFLEET
SURREY
KT14 6RA
TEL : 01932 411011
FAX : 01932 411012

Site Name: **FERRARI HOUSE**

Site ID: **713447**

Address: **258 FIELD END ROAD
EASTCOTE
HILLINGDON, LONDON
HA4 9UU**

Title: **151 EXISTING ELEVATION B**

Project: **ACQUISITION TRIAL**

Purpose of Issue: **GENERAL ARRANGEMENT**

EE Cell ID: 98257	MBNL Cell ID: HGN060	3UK Cell ID: HA0111
-----------------------------	--------------------------------	-------------------------------

Master Drawing No: **713447_HGN060_98257_HA0111_M004**

Issue: **D**