



ELEVATION A

GROUND LEVEL
0.0m AGL

NOTE:
EXISTING BT LEASE LINE ON SITE

ELEVATION B

Antenna Aperture ID	Proposed 4G/5G Bearing	Operator: Shared/ EE/H3G
A1	330°	EE
A2	330°	H3G
B1	60°	EE
B2	60°	H3G
C1	235°	EE/H3G
C2	235°	EE/H3G

NOTES:
1. ALL DIMENSIONS IN MM UNLESS OTHERWISE NOTED.

PROPOSED MBNL 1.1m HIGH
FREESTANDING HANDRAIL TO BE
INSTALLED ON MAIN ROOF LEVEL

PROPOSED MBNL 2No. ANTENNAS AT
14.00m MEAN BEARING OF 330°, 8No. RRUs,
2No. BOB's, 2No. MHA's & 2No. ACTIVE
ROUTERS MOUNTED ON PROPOSED
TRIPOD ON MAIN ROOF LEVEL

PROPOSED MBNL 450mm WIDE
CABLE TRAY TO BE MOUNTED
ON MAIN ROOF LEVEL

EXISTING HOOPED ACCESS
LADDER

EXISTING OLO ANTENNA ON
FREESTANDING FRAME

EXISTING MBNL 2No. ANTENNAS TO BE RELOCATED
ONTO NEW TRIPOD SUPPORT POLE C/W OFFSET
BRACKETS AT 16.60m MEAN BEARING OF 235° TO
REMAIN ON EXISTING TECH.

EXISTING STEP-OVER

EXISTING MBNL EQUIPMENT CABIN ON
STEEL WORK TO BE UPGRADED
INTERNALLY C/W BOB's AND PASSIVE
ROUTERS

EXISTING DEMARCATION BARRIER

EXISTING OLO EQUIPMENT CABINETS
ON STEEL GRILLAGE

MAIN ROOF LEVEL
10.3m AGL

EXISTING OLO ANTENNA ON
FREESTANDING FRAME

EXISTING REDUNDANT STEEL
GRILLAGE

EXISTING 1100mm HANDRAIL

PROPOSED MBNL 8No. RRUs TO BE
MOUNTED ON PROPOSED 3No. STUB POLES
ON EXISTING STEELWORK GRILLAGE

PROPOSED MBNL 2No. ANTENNAS AT
16.60m MEAN BEARING OF 60°, 2No. BOB's,
2No. MHA's & 2No. ACTIVE ROUTERS
MOUNTED ON PROPOSED H- BRACKET
FIXED TO EXISTING CLIMBABLE SUPPORT
POLE ON EXISTING GRILLAGE

PROPOSED MBNL 2No. ANTENNAS AT
16.60m MEAN BEARING OF 210°, 9No. RRUs,
2No. BOB's, 2No. MHA's & 2No. ACTIVE
ROUTERS MOUNTED ON PROPOSED
TRIPOD EXTENDED GRILLAGE

EXISTING MBNL 300mm WIDE CABLE TRAY


EXISTING OLO 300mm CABLE TRAY

EXISTING OLO ANTENNA ON
FREESTANDING FRAME

EXISTING 3No. SUPPORT
POLES ON STEEL FRAME

ROOF LEVEL
13.45m (APPROX) AGL

MAX CONFIGURATION SITE PLAN

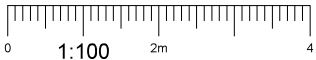

Hutchison 3G UK Limited
Star House, 20 Grenfell Road
Maidenhead, SL6 1EH
Tel: 01628 769 000
Fax: 01628 769 001
H3G Base Station Information line:
0845 6043000
Available 8am-6pm Monday to Friday



Hatfield Business Park
Hatfield
Hertfordshire
AL10 9BW
Tel: 01707 315000
Fax: 01707 319001



Mobile Broadband Network Limited
Sixth Floor, Thames Tower, Station Road, Reading, RG1 1LX

Design Consultant & Principal Contractor:



WALDON TELECOM
PHOENIX HOUSE
PYRFORD ROAD
WEST BYFLEET
SURREY
KT14 6RA

TEL : 01932 411011
FAX : 01932 411012

Site Name:
FERRARI HOUSE

Site ID:
713447

Address:
**258 FIELD END ROAD
EASTCOTE
HILLINGDON, LONDON
HA4 9UU**

Title:
215 MAX CONFIGURATION SITE PLAN

Project:
ACQUISITION TRIAL

Purpose of Issue:
GENERAL ARRANGEMENT

EE Cell ID: 98257	MBNL Cell ID: HGN060	3UK Cell ID: HA0111
-----------------------------	--------------------------------	-------------------------------

Master Drawing No: 713447_HGN060_98257_HA0111_M004	Issue: D
--	--------------------