


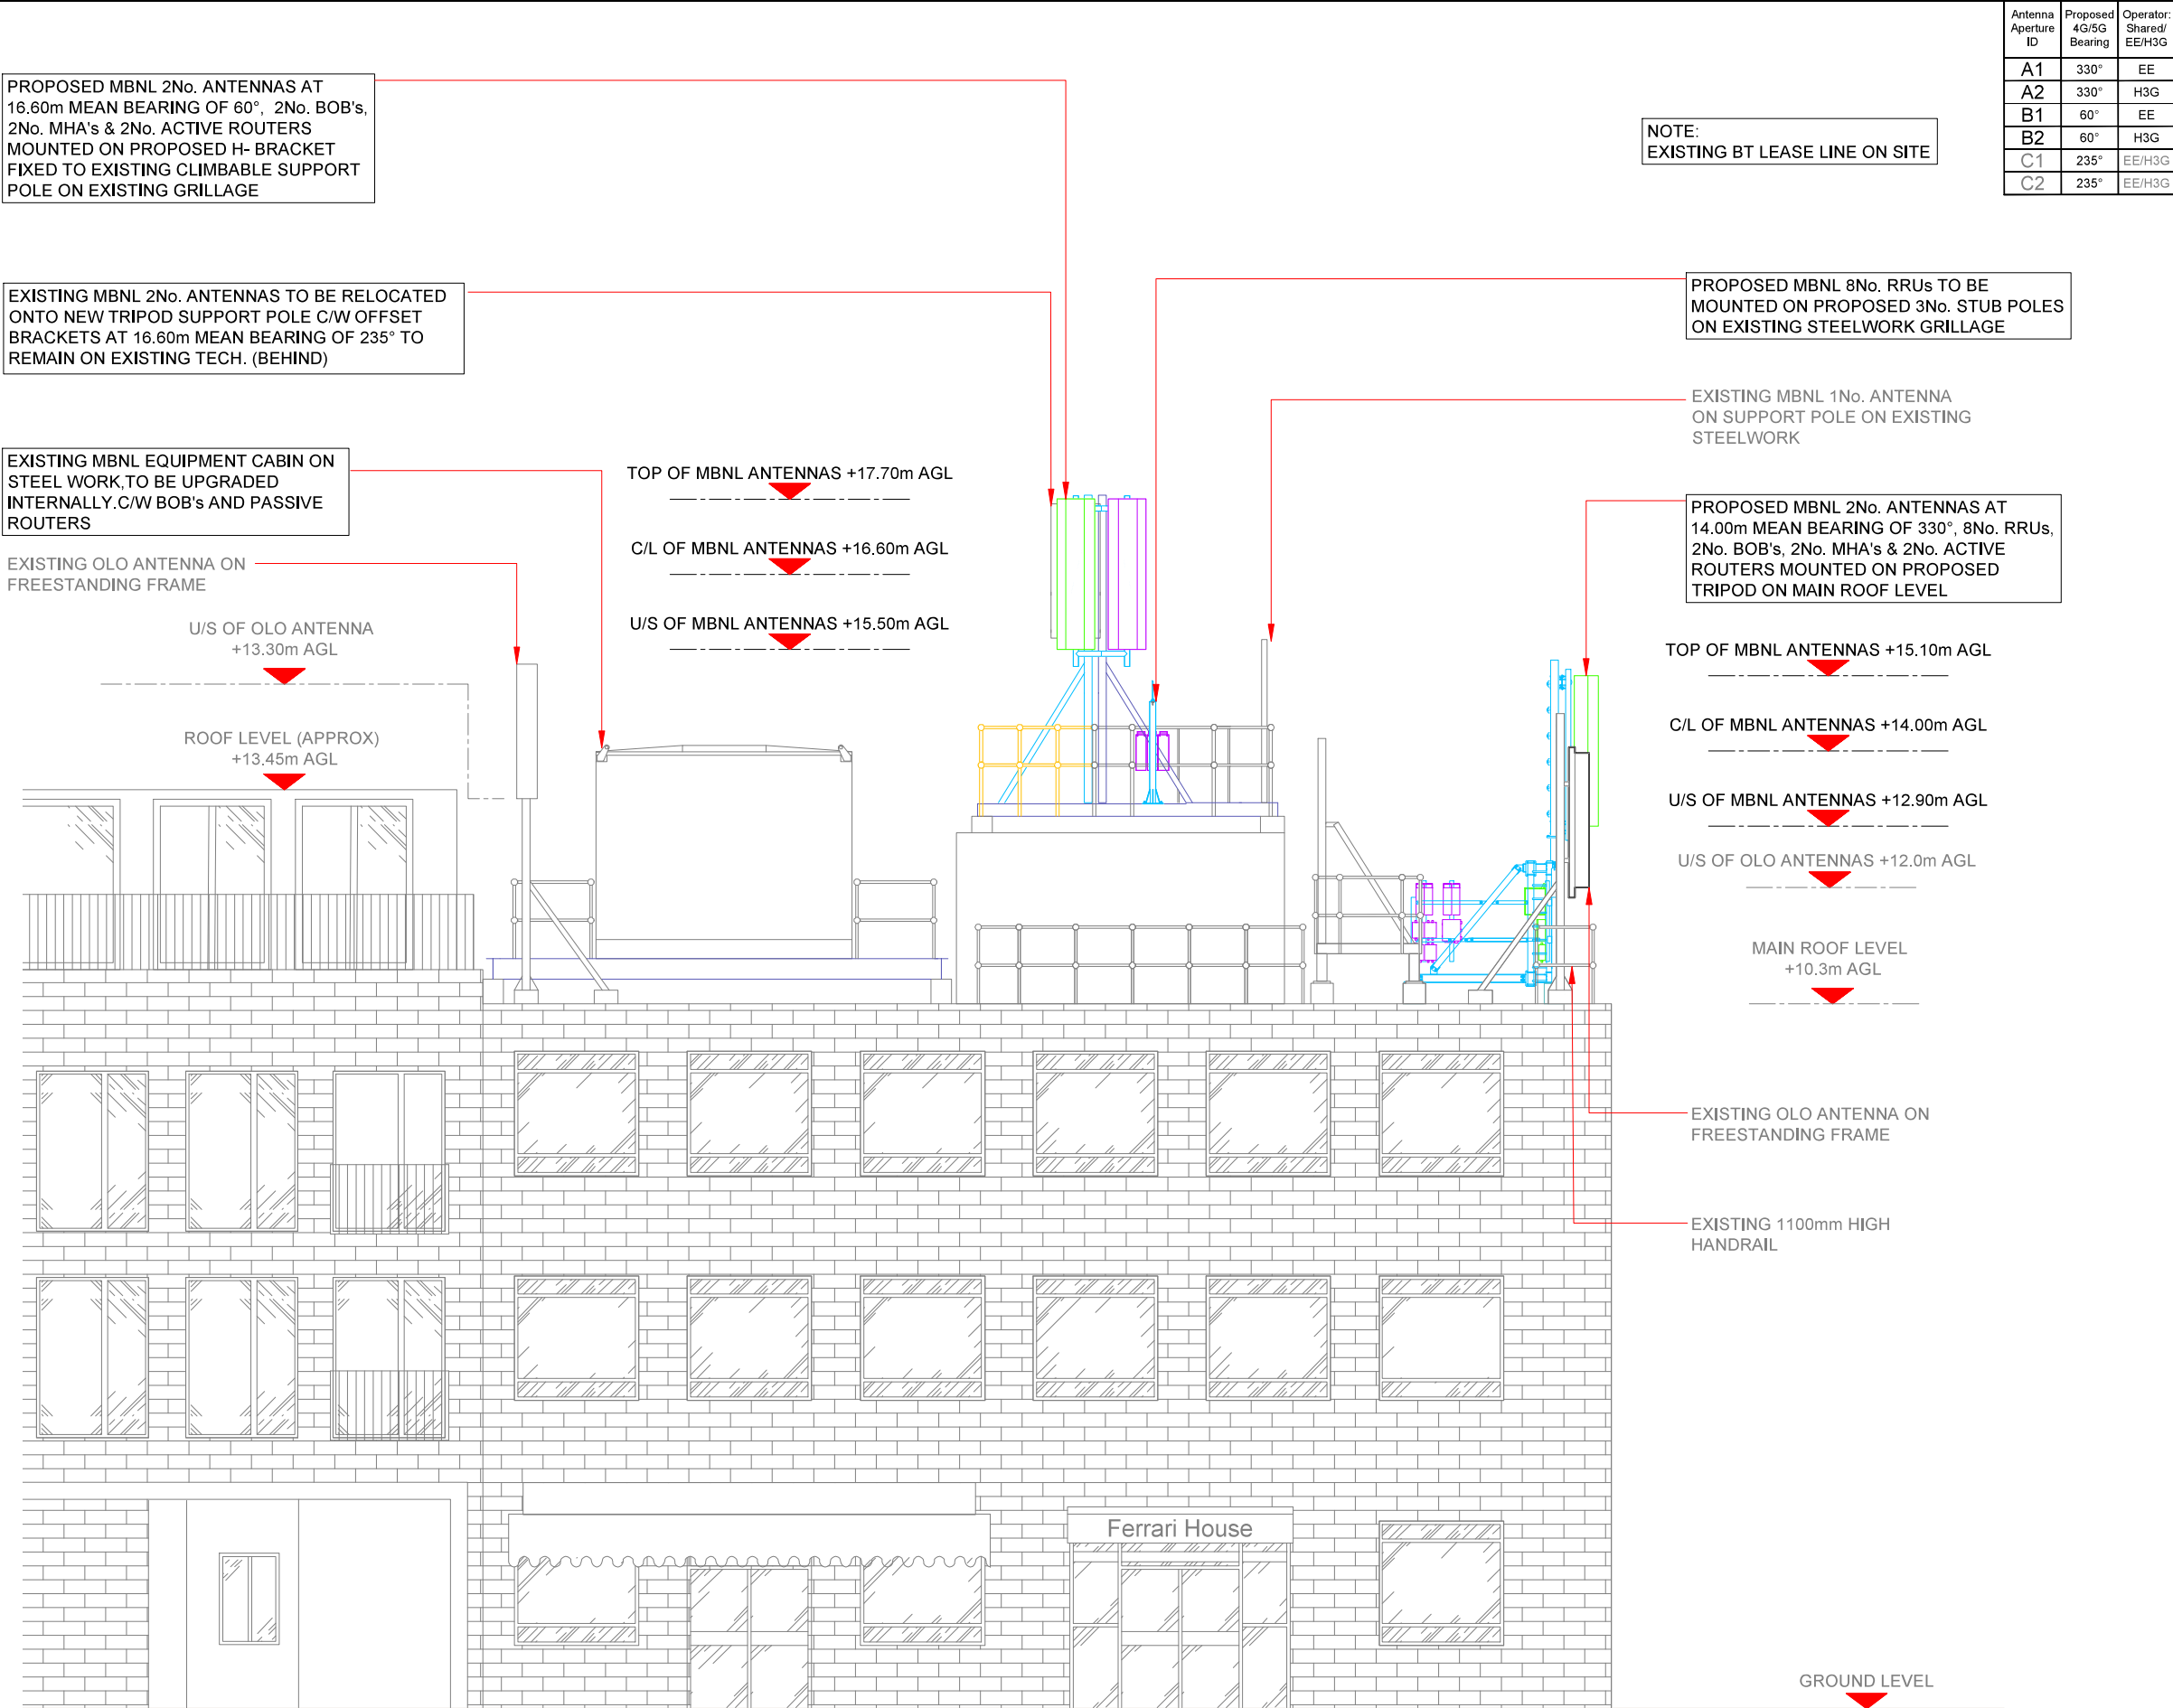

Antenna Aperture ID	Proposed 4G/5G Bearing	Operator: Shared/ EE/H3G
A1	330°	EE
A2	330°	H3G
B1	60°	EE
B2	60°	H3G
C1	235°	EE/H3G
C2	235°	EE/H3G

NOTE:
EXISTING BT LEASE LINE ON SITE

- NOTES:
- ALL DIMENSIONS IN MM UNLESS OTHERWISE NOTED.

Master:	MBNL / EE / H3G	Project:	Acquisition Trial	Purpose of Issue:	Planning	Issue:	D
M004	MBNL	Revision / Upgrade Description: Site solution changed to H4a as a result of HLD					
Date:	30/03/2020	Drawn:	ASE	Checked:	J.Maguire	Approved:	C.Yates
Master:	MBNL / EE / H3G	Project:	Acquisition Trial	Purpose of Issue:	Planning	Issue:	C
M003	MBNL	Revision / Upgrade Description: Site Redsign as per TD30001					
Date:	11/12/2018	Drawn:	D.Pankhania	Checked:	C.Yates	Approved:	B.Parker
Master:	MBNL / EE / H3G	Project:	Acquisition Trial	Purpose of Issue:	Planning	Issue:	B
M002	MBNL	Revision / Upgrade Description: Antenna bearings amended					
Date:	15/10/2018	Drawn:	W. Duong	Checked:	C. Yates	Approved:	D.Pankhania
Master:	MBNL / EE / H3G	Project:	Acquisition Trial	Purpose of Issue:	Planning	Issue:	A
M001	MBNL	Revision / Upgrade Description: First Issue - Site nomination dated:					
Date:	21/04/2018	Drawn:	W.Duong	Checked:	C.Yates	Approved:	D.Pankhania



Hutchison 3G UK Limited
Star House, 20 Grenfell Road
Maidenhead, SL6 1EH
Tel: 01628 765 000
Fax: 01628 765 001



Hatfield Business Park
Hatfield
Hertfordshire
AL10 9BW
Tel: 01707 315000
Fax: 01707 319001



Mobile Broadband Network Limited
Sixth Floor, Thames Tower, Station Road, Reading, RG1 1LX

Design Consultant & Principal Contractor:



WALDON TELECOM
PHOENIX HOUSE
PYRFORD ROAD
WEST BYFLEET
SURREY
KT14 6RA
TEL : 01932 411011
FAX : 01932 411012

Site Name:			FERRARI HOUSE		
Site ID:			713447		
Address:					
258 FIELD END ROAD EASTCOTE HILLINGDON, LONDON HA4 9UU					
Title:					
266 MAX CONFIGURATION ELEVATION B					
Project:					
ACQUISITION TRIAL					
Purpose of Issue:					
GENERAL ARRANGEMENT					
EE Cell ID:		MBNL Cell ID:		3UK Cell ID:	
98257		HGN060		HA0111	
Master Drawing No:					Issue:
713447_HGN060_98257_HA0111_M004					D