
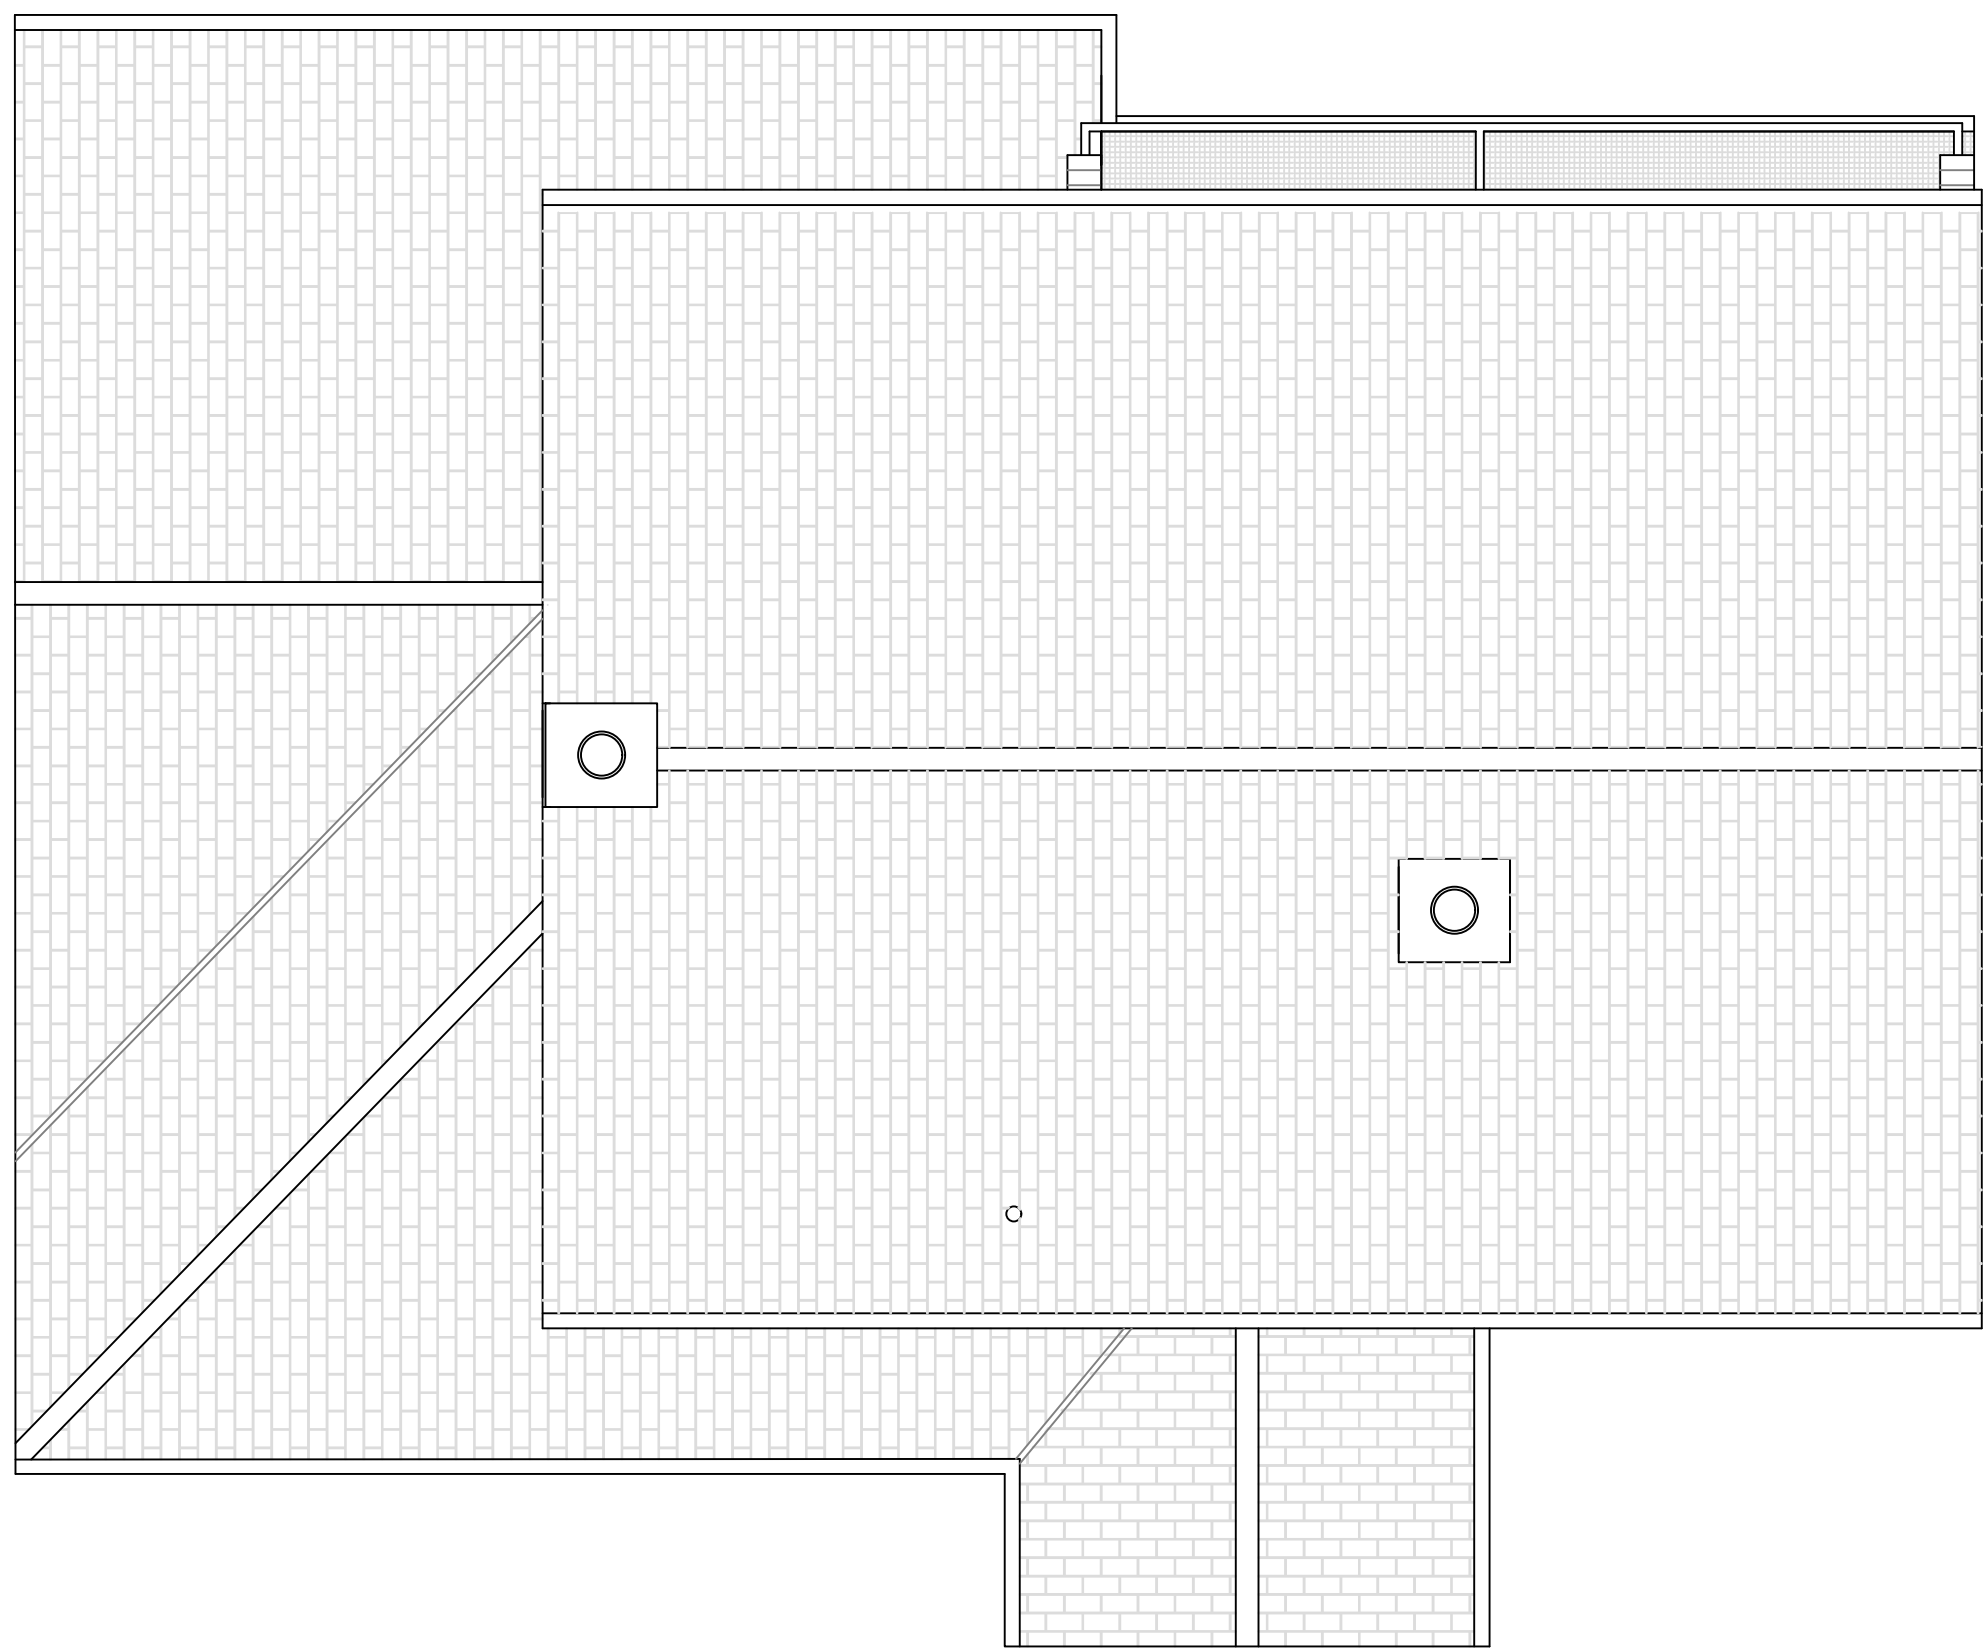
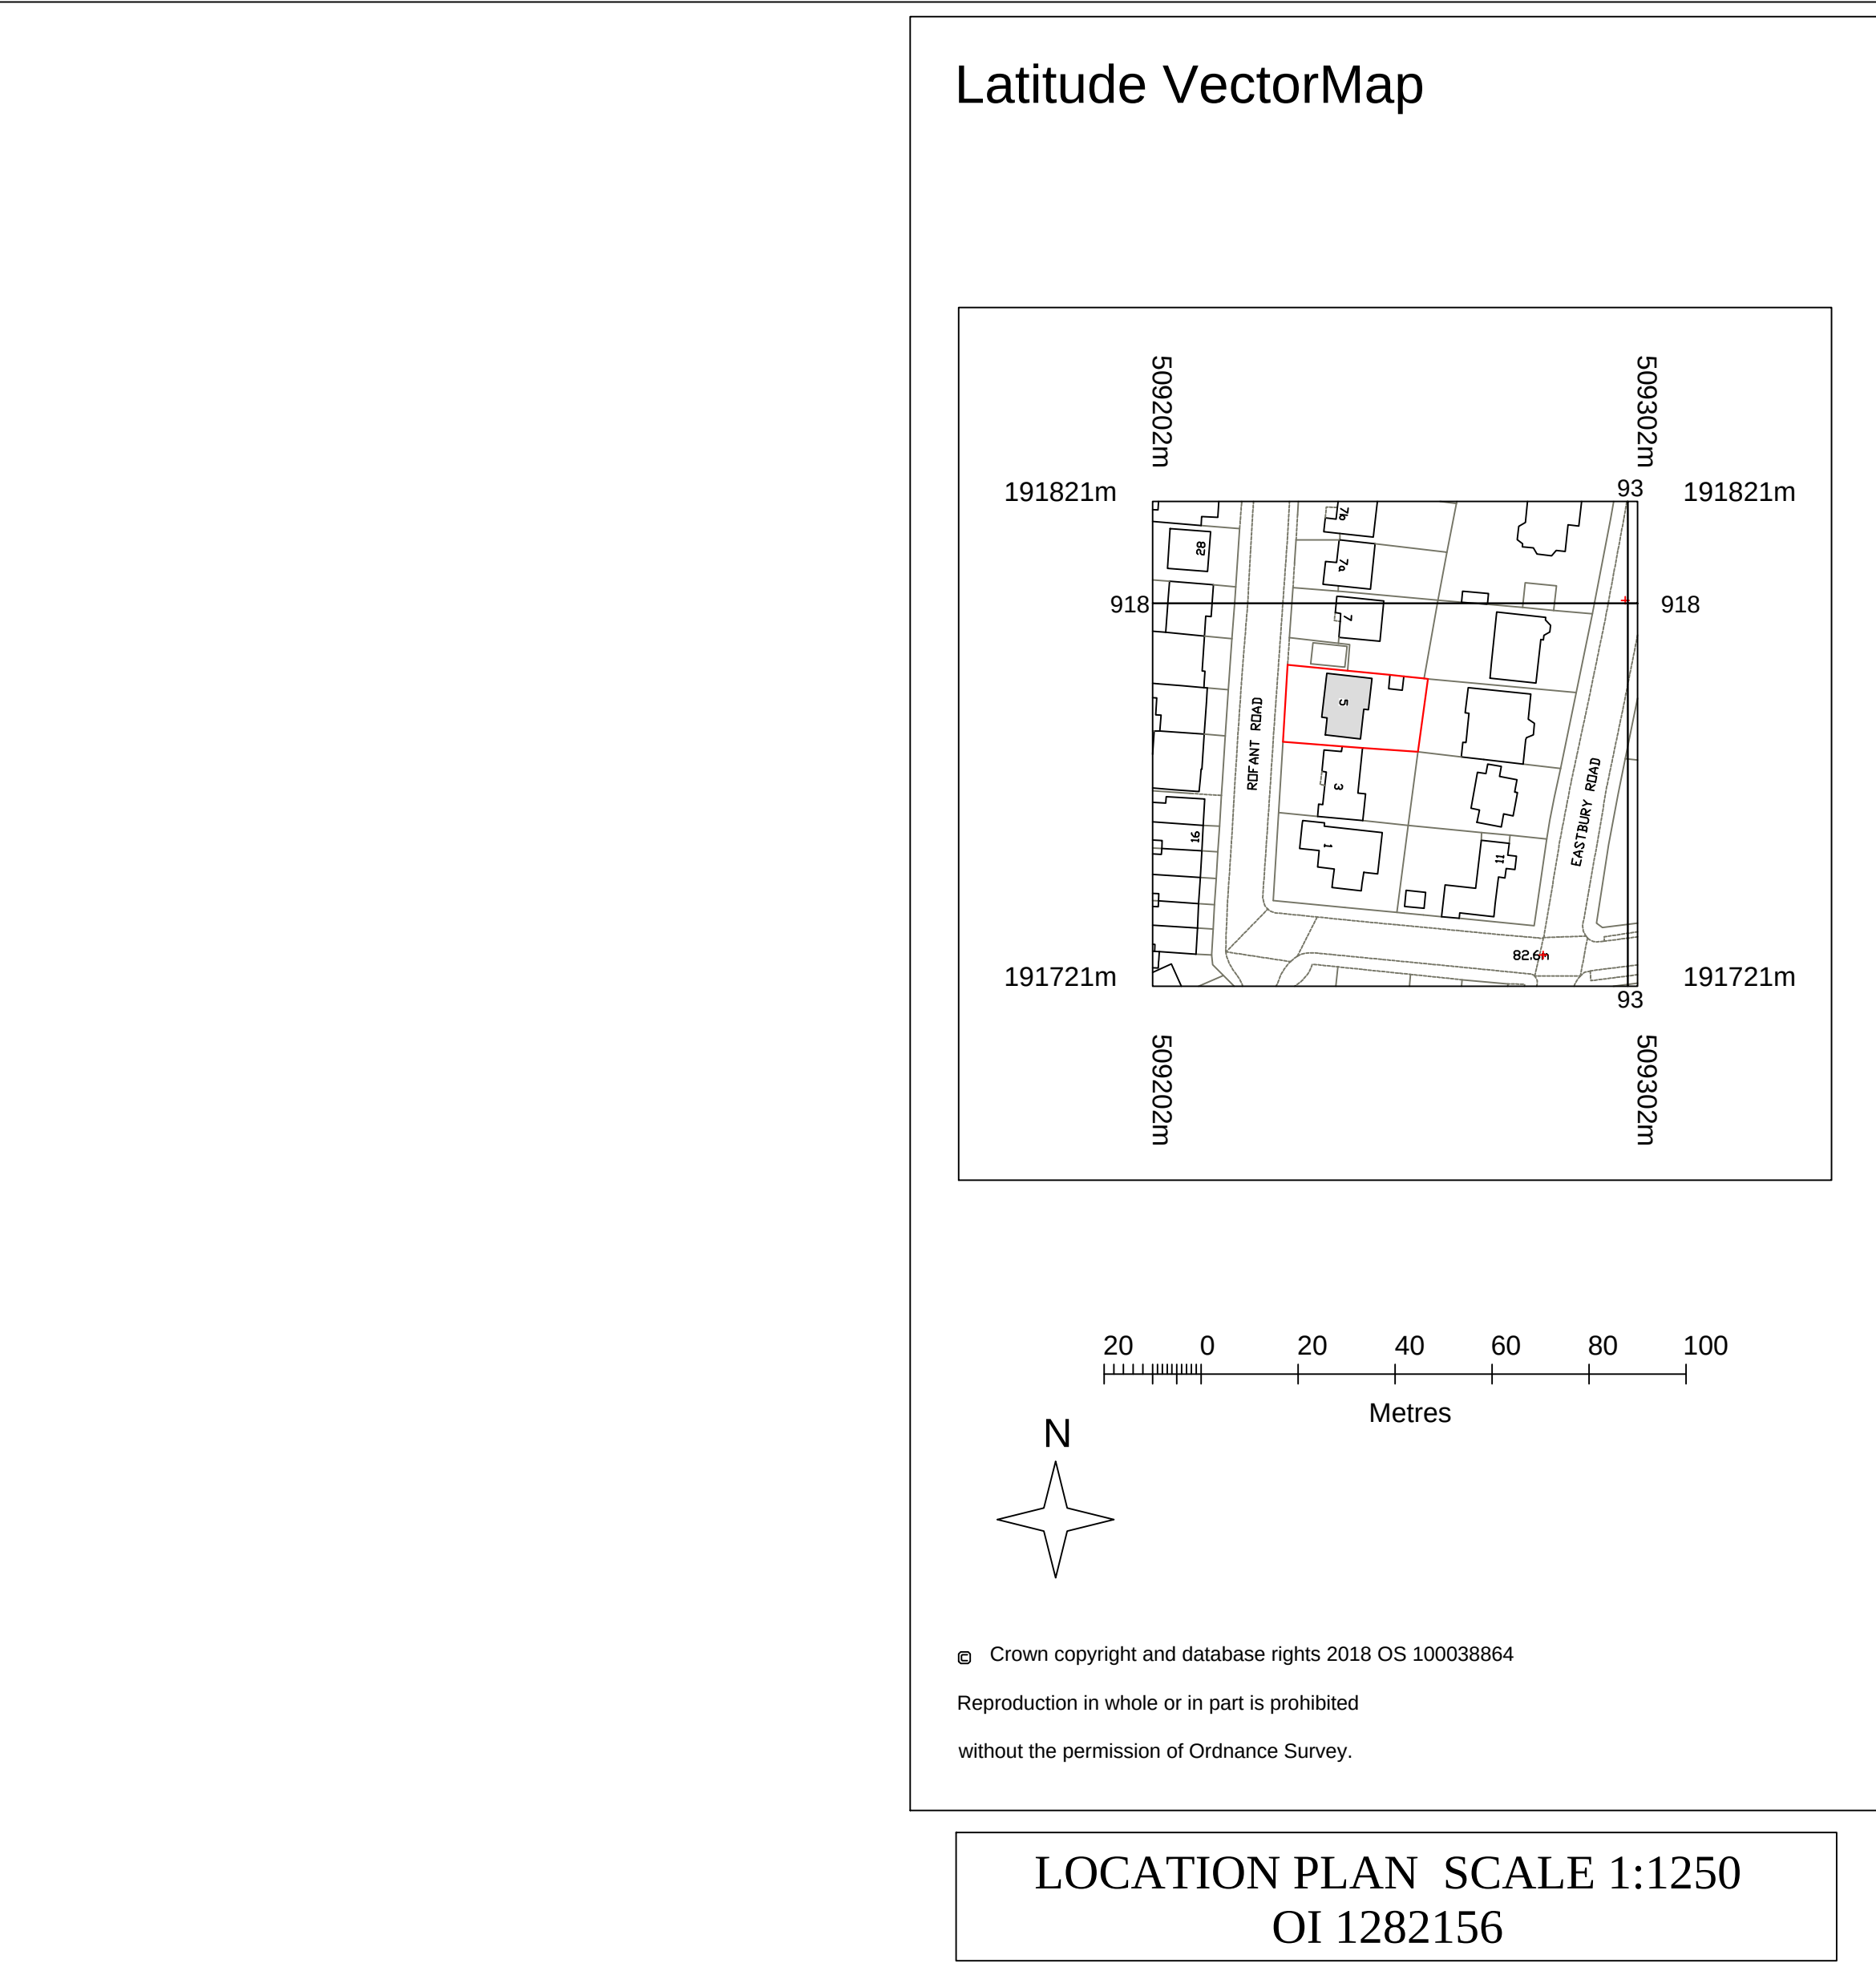


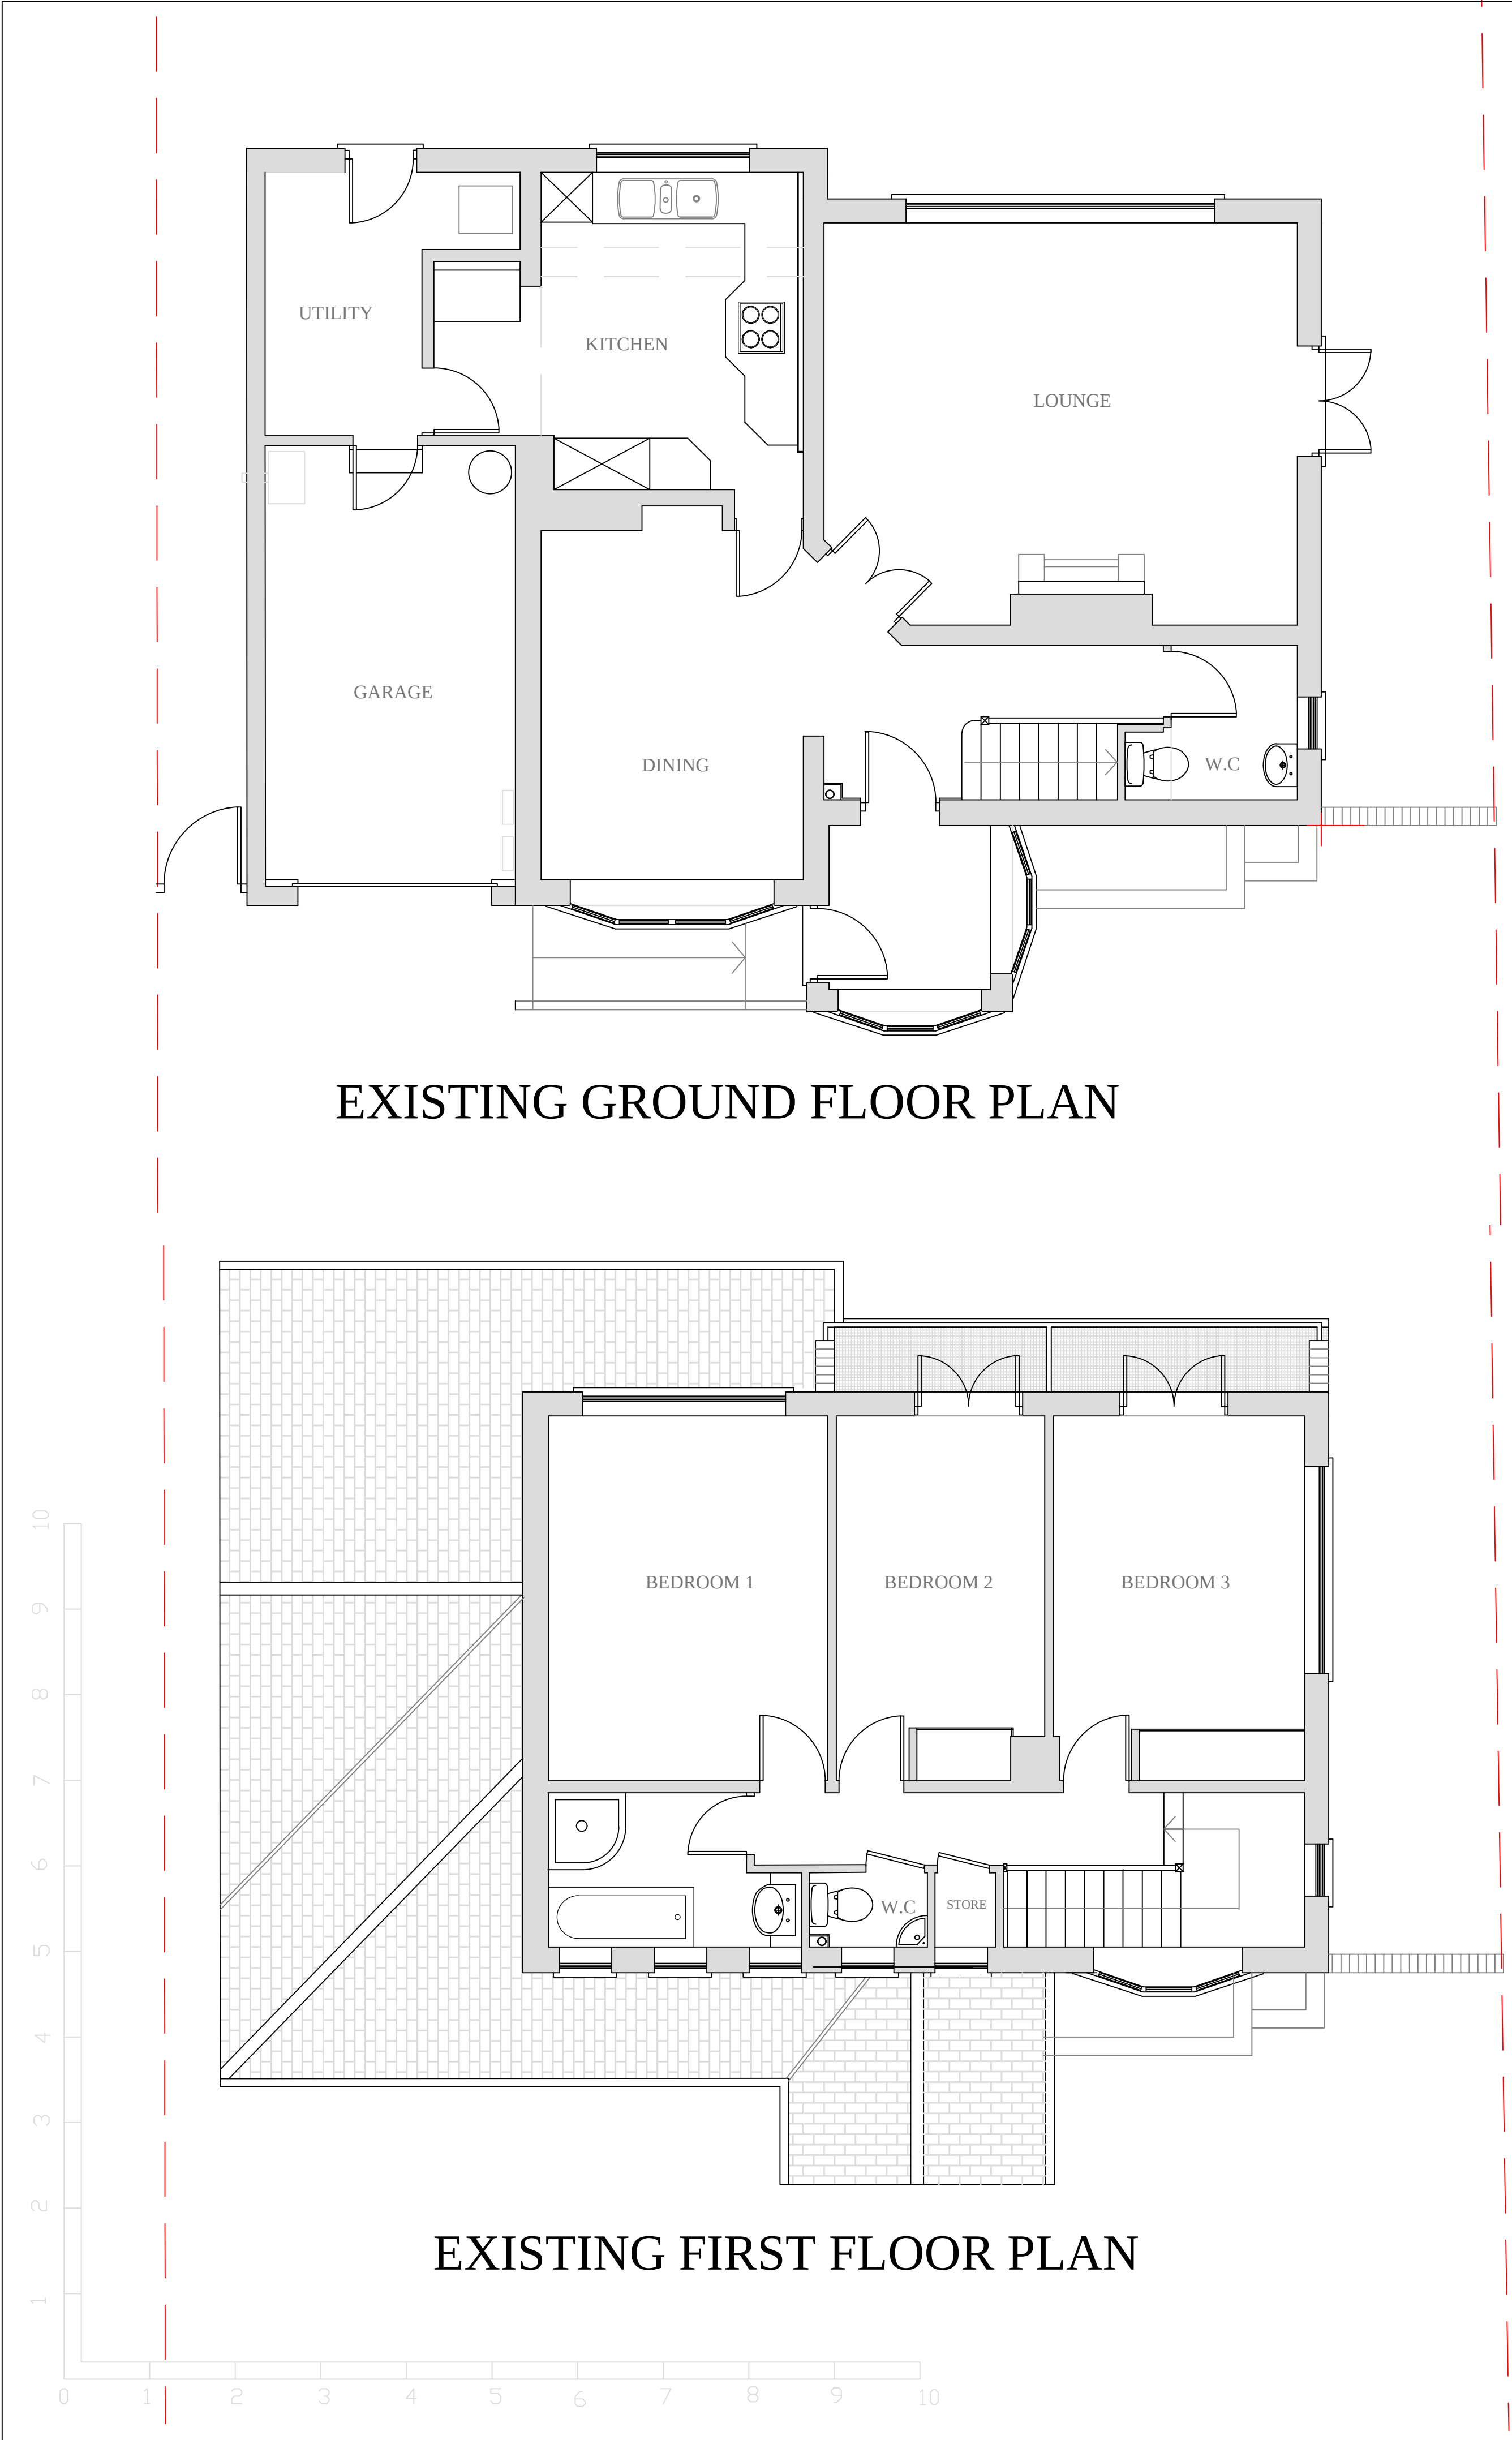

NOTES:
All dimensions must be checked on site and
not scaled from this drawing.

anatolitis associates
28 MANOR ROAD, POTTERS BAR
HERTFORDSHIRE EN6 1DQ
TEL: 01707 659357
FAX: 01707 851059

Client
MR & MRS SHAIKH

Job Title
5 ROFANT ROAD
NORTHWOOD HA6 3BD

Drawing Title
EXISTING PLANS

Scale
1:50 & 1:1250 @ A1

Date
FEB 2019

Drawn By
CTA

Drg. No
PL484-1

Rev.