




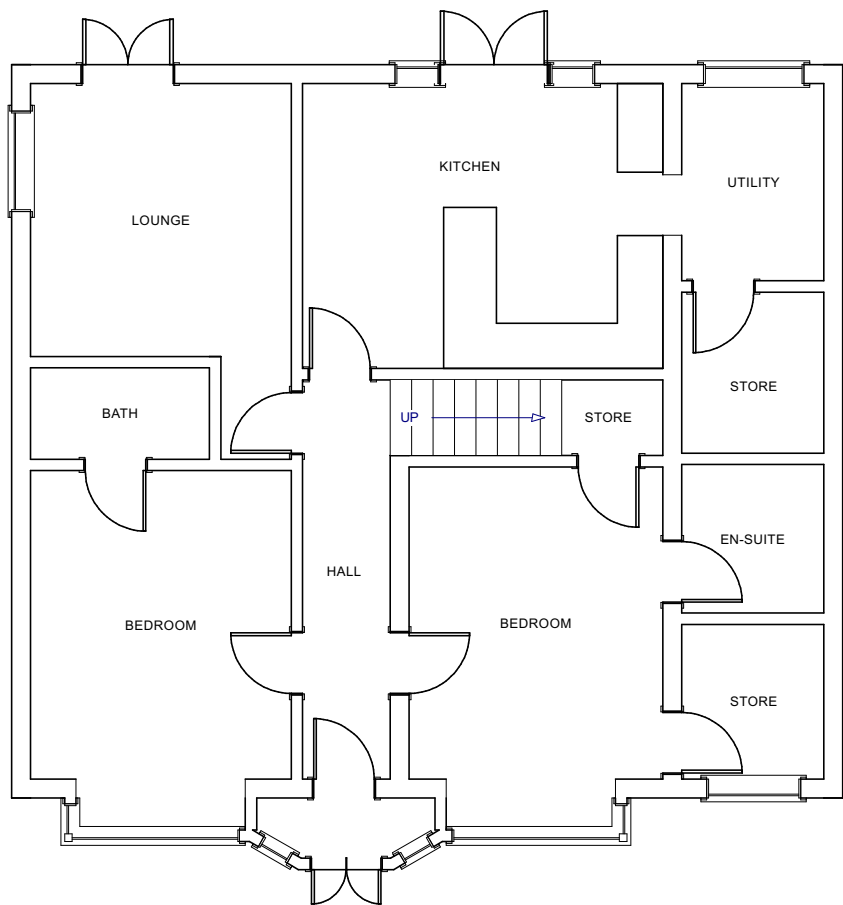

PRE-EXISTING G/F (1:100)

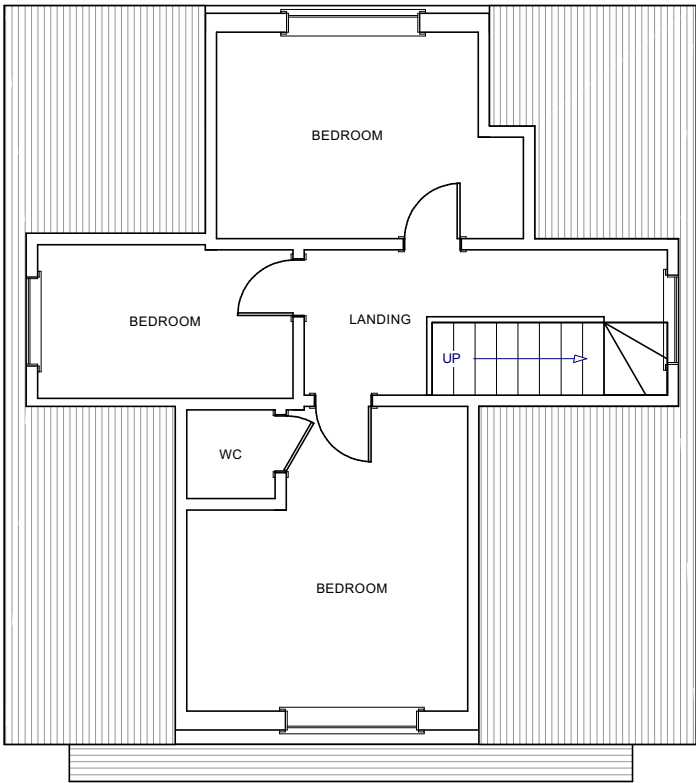

PRE-EXISTING 1/F (1:100)

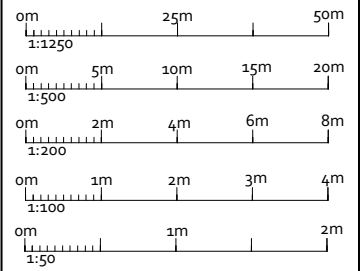

| AMENDMENTS | DATE: | REV. |
|------------|-------|------|
|------------|-------|------|

Dimensions, area and levels where given are only approximate and subject to site survey. All dimensions are to be checked onsite. Figured dimensions only are to be taken from this drawings. This drawing is to be read in conjunction with all relevant consultants and /or specialists drawings / documents and any discrepancy or variations are to be notified to the designer before the affects works commences. This drawing is the intellectual property of OPS Chartered Surveyors and must not be copied, reproduced, modified or distributed without the author's consent.



17 Garvin Avenue | Beaconsfield | Bucks | HP91RD  
info@ops-surveyors.co.uk  
www.ops-surveyors.co.uk  
Tel: 07881457903




ADDRESS:  
563 Uxbridge Road, Hayes, UB4 8HP


CLIENT:  
Mr Mohammed Zulfiqar Ali

DRAWING:  
**PLANNING**  
PROPOSAL: CLD - 4 self-contained flats.


|                  |                     |      |
|------------------|---------------------|------|
|                  | @ISO A3 (297 x 420) |      |
| DRAWN: SC        | DRAWING NUMBER      | REV. |
| SCALE: AS SHOWN  | 2026-563UR-CLD-1    | 1.0  |
| DATE: 04/08/2026 | SHEET:# 1 / 2       |      |

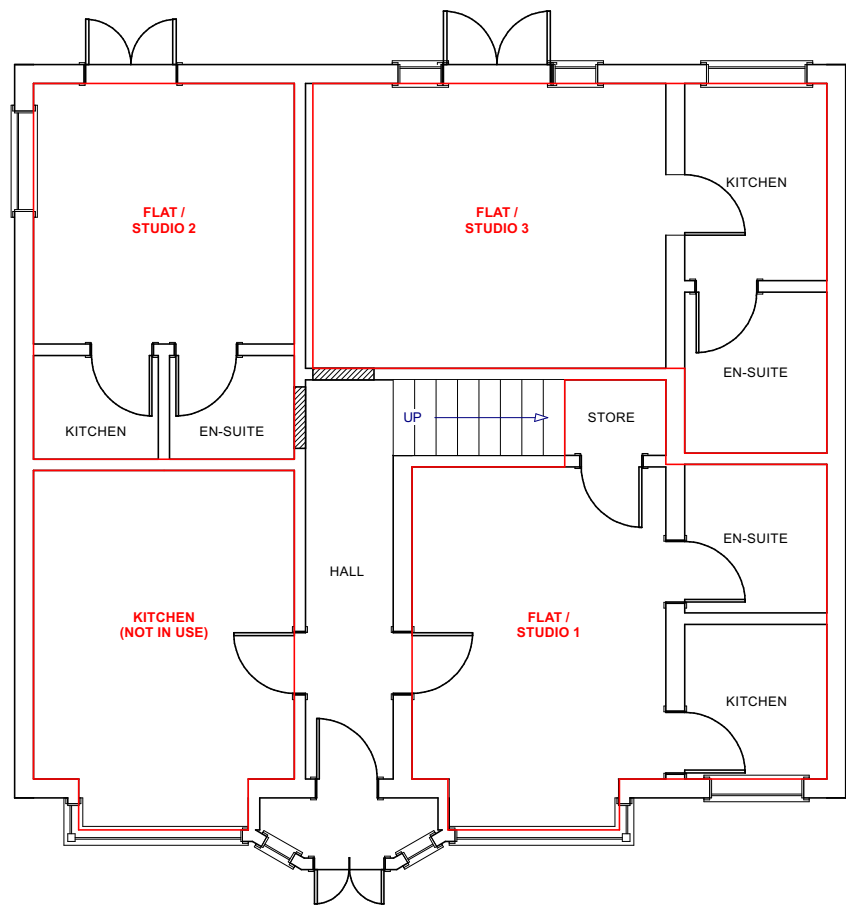

EXISTING G/F (1:100)

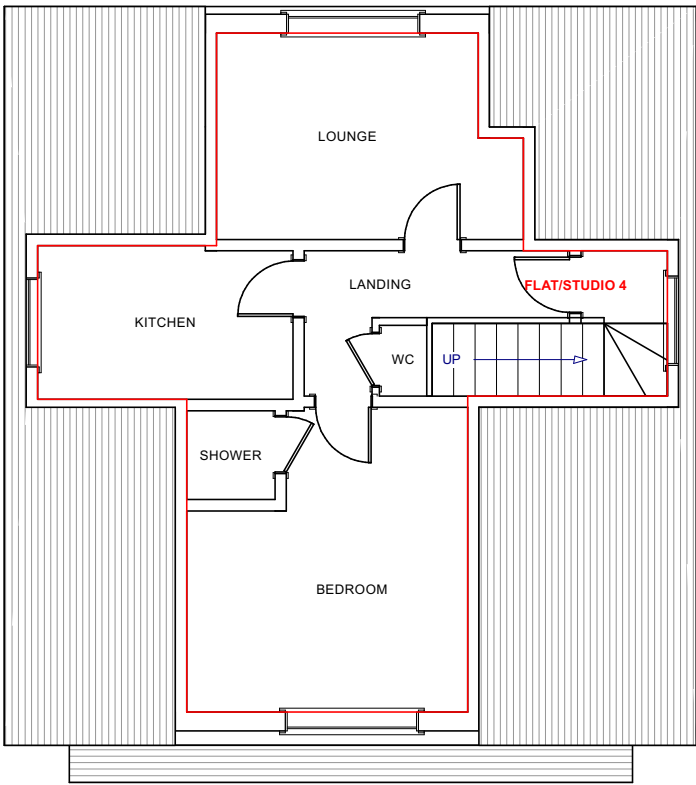

EXISTING 1/F (1:100)

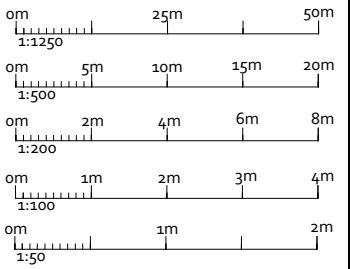

| AMENDMENTS | DATE: | REV. |
|------------|-------|------|
|------------|-------|------|

Dimensions, area and levels where given are only approximate and subject to site survey. All dimensions are to be checked onsite. Figured dimensions only are to be taken from this drawings. This drawing is to be read in conjunction with all relevant consultants and /or specialists drawings / documents and any discrepancy or variations are to be notified to the designer before the affects works commences. This drawing is the intellectual property of OPS Chartered Surveyors and must not be copied, reproduced, modified or distributed without the author's consent.

**OPS** Chartered Surveyors

17 Garvin Avenue | Beaconsfield | Bucks | HP91RD  
info@ops-surveyors.co.uk  
www.ops-surveyors.co.uk  
Tel: 07881457903



**ADDRESS:**  
563 Uxbridge Road, Hayes, UB4 8HP

**CLIENT:**  
Mr Mohammed Zulfiqar Ali

**DRAWING:**  
**PLANNING**  
PROPOSAL: CLD - 4 self-contained flats.

| @ISO A3 (297 x 420) |                  |      |
|---------------------|------------------|------|
| DRAWN: SC           | DRAWING NUMBER   | REV. |
| SCALE: AS SHOWN     | 2026-563UR-CLD-2 | 1.0  |
| DATE: 04/08/2026    | SHEET: # 2 / 2   |      |