





Existing Front Elevation



Existing Side Elevation

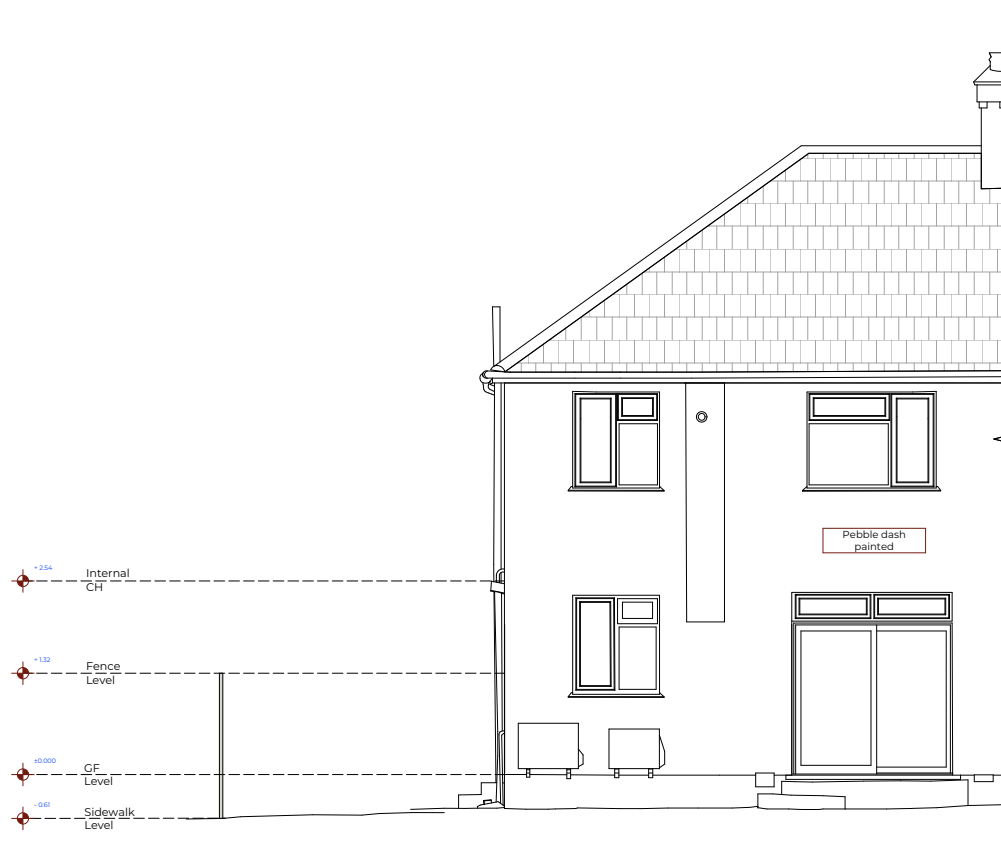

Existing Rear Elevation

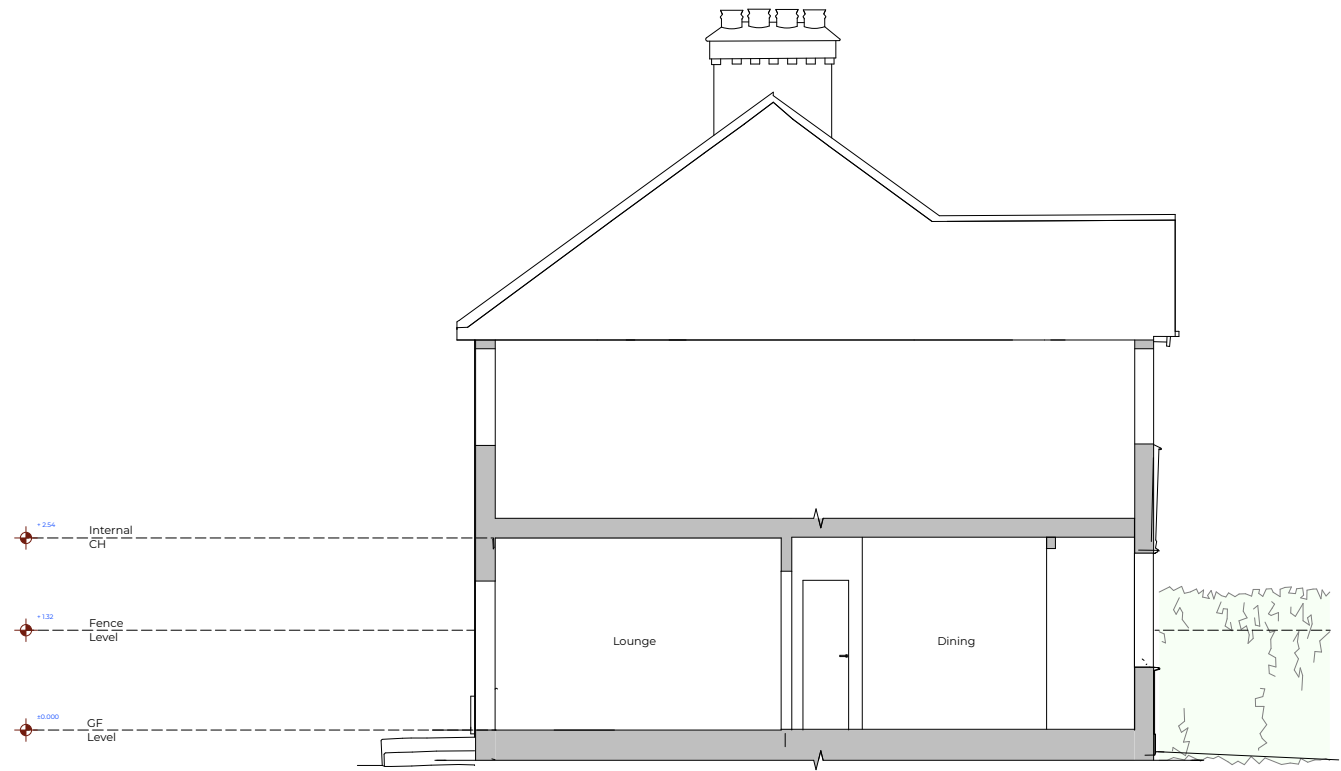

Existing Section A



NOTES:
Report all errors and discrepancies promptly to architects before proceeding with the works.
Do not scale drawing. Figured dimensions to be worked to in all cases.
The contractor is responsible for checking dimensions, tolerances and references.
All structural information to be taken from engineers drawings.



crk design
architecture, planning, interiors, project management.
the studio
20A Arlington Avenue, Islington, N1 7AX
www.crk-design.co.uk

REV:	A	
REV:	B	
REV:	C	
REV:	D	

REV:	SCALE:	1:100 @ A3	Existing Elevation/Section	
PROJECT:	57 North View, HA5 1PT		CLIENT:	Mr Mahmood Datto
STATUS:	PLANNING		DRAWING NO.:	2021-57 NV-03.101
DRAWN:	JL	CHECKED:	CK	DATE:
				31 August 2021 16:33