


NOTES


The Contractor must verify all dimensions at the site before setting out, commencing work, or making any shop drawings. Any discrepancies must be reported to the Contract Administrator / Architect before proceeding.

This drawing to be used for estimating purposes only. The Contractor must not use this drawing for construction until the structural design has been carried out and confirmation given by Building Control that the design is acceptable. Architects drawings to be used in conjunction with the structural drawings.


DO NOT SCALE FROM THIS DRAWING.

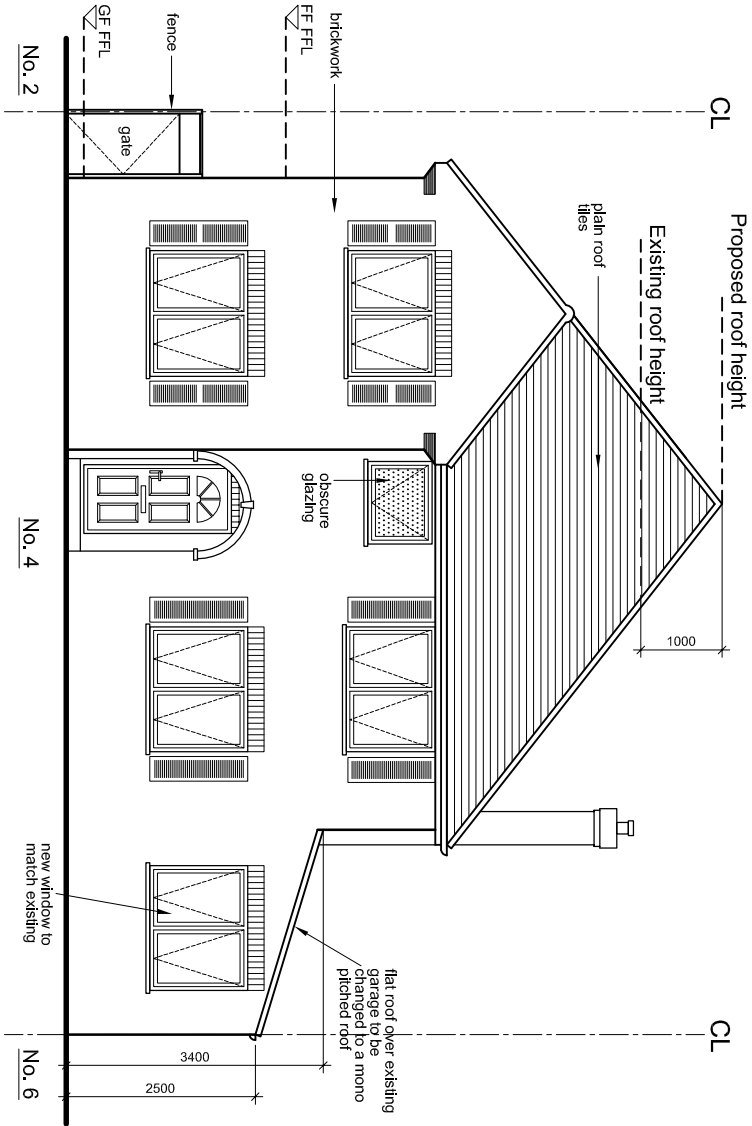


PROPOSED FRONT ELEVATION

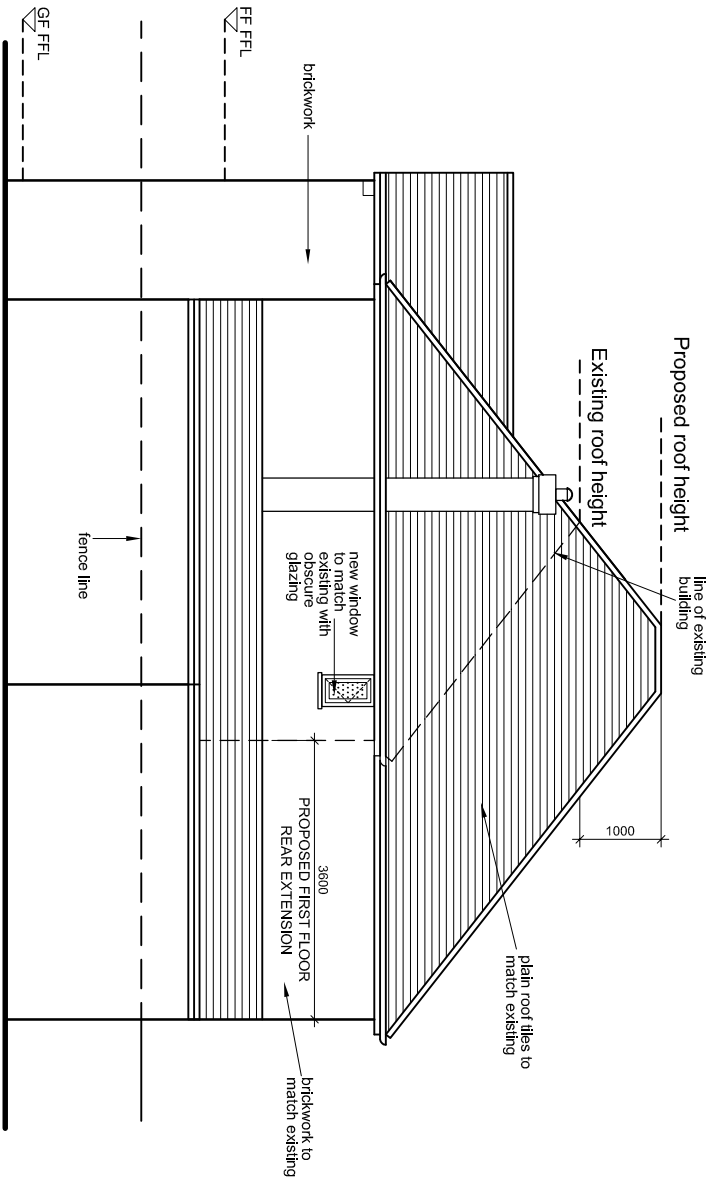


PROPOSED SIDE ELEVATION

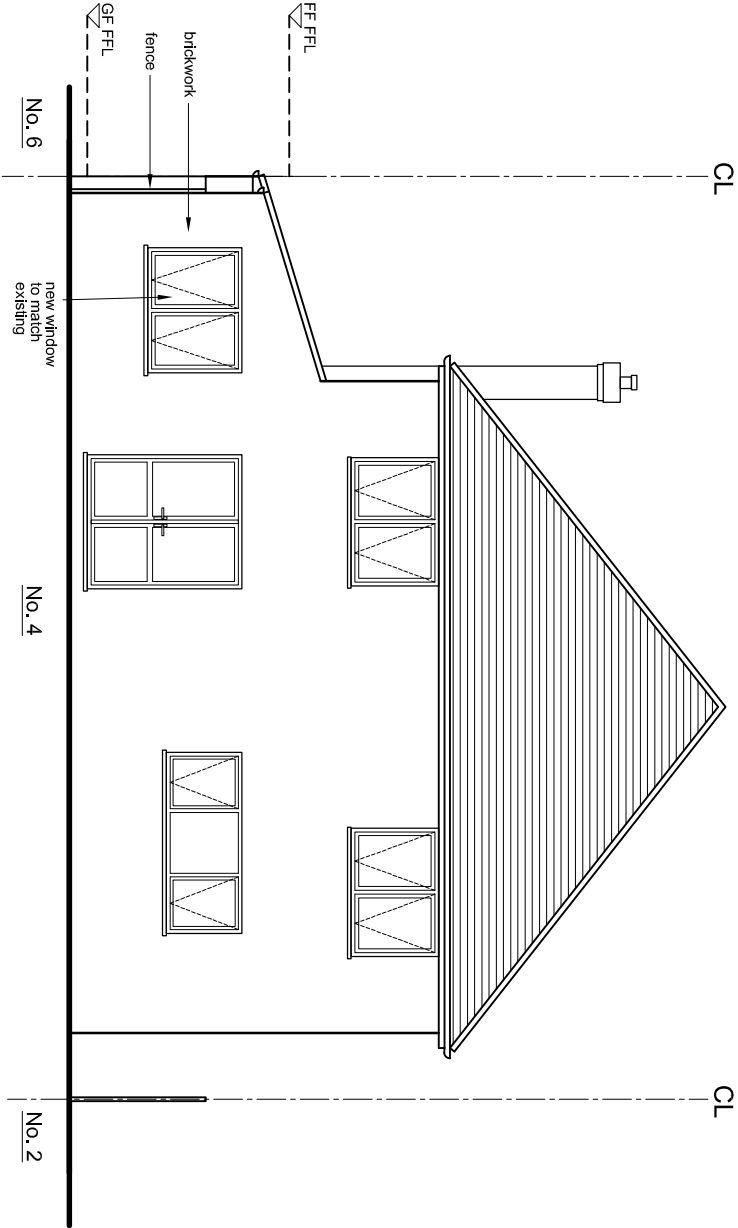

PROPOSED REAR ELEVATION

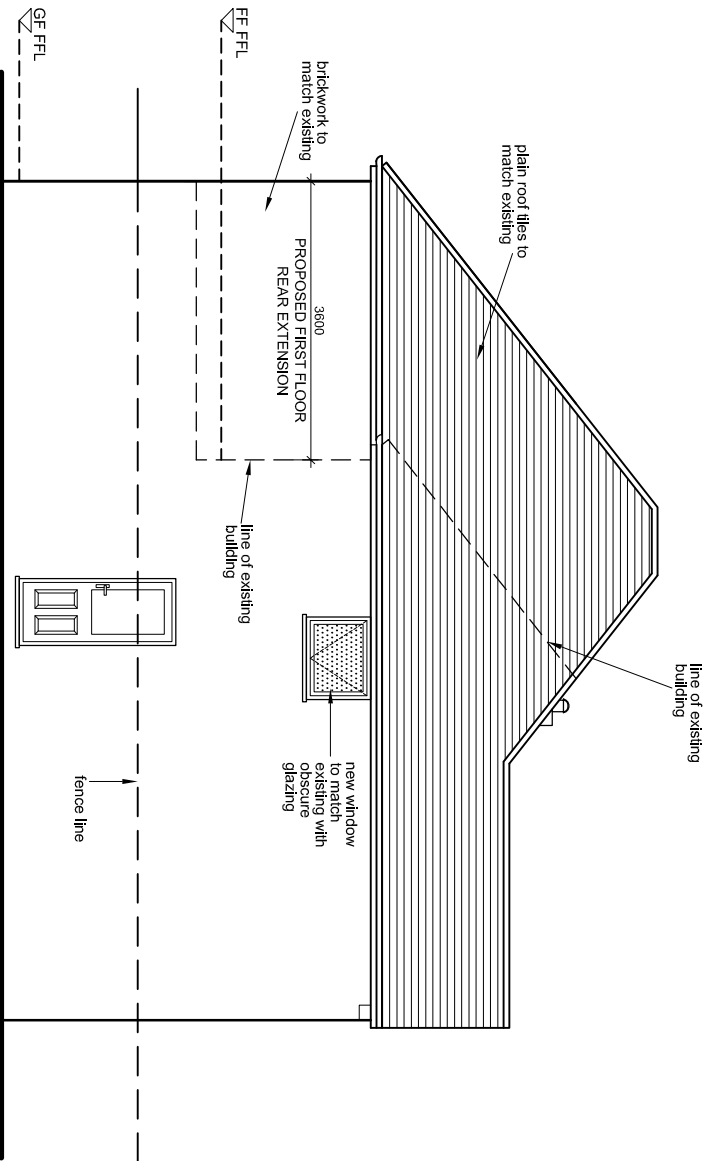

PROPOSED SIDE ELEVATION

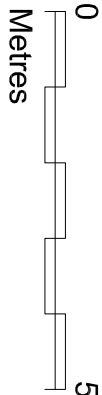

Rev	-	Revision notes	Initials	Date			
 GGC DESIGN LTD CHARTERED ARCHITECT Tel: 01895 610 932 Mob: 07976 732 636 g.g.c@btinternet.com							
PROJECT							
4 BLAYDON CLOSE, RUISLIP HA4 8AD							
REAR FIRST FLOOR EXTENSION							
DESCRIPTION							
PROPOSED ELEVATIONS							
SCALE	1:100 @ A3	DRAWN BY	EG.GC	CHECKED BY	GC	DATE	07/09/18
DRAWING No.	4 BC / P / 06				REV.	C	