


These Drawings and designs and information are the Copyright of Tony Michael Consulting /TMC Commercial Ltd

Do not make Report any Errors or Omissions as soon as they are found to TMC

These drawings are intended for the sole use of the client of TMC only, and for the sole and specific purpose of obtaining planning permission and building regulations approval, and no third party may rely on these drawings or information contained within or appended to, for any purpose, without the expressed consent of TMC in writing

For the avoidance of doubt, the terms of the Contract (Rights of Third parties) Act 1988 are excluded from, and do not apply to, these drawings, accompanying specifications, details, designs, and the engagement

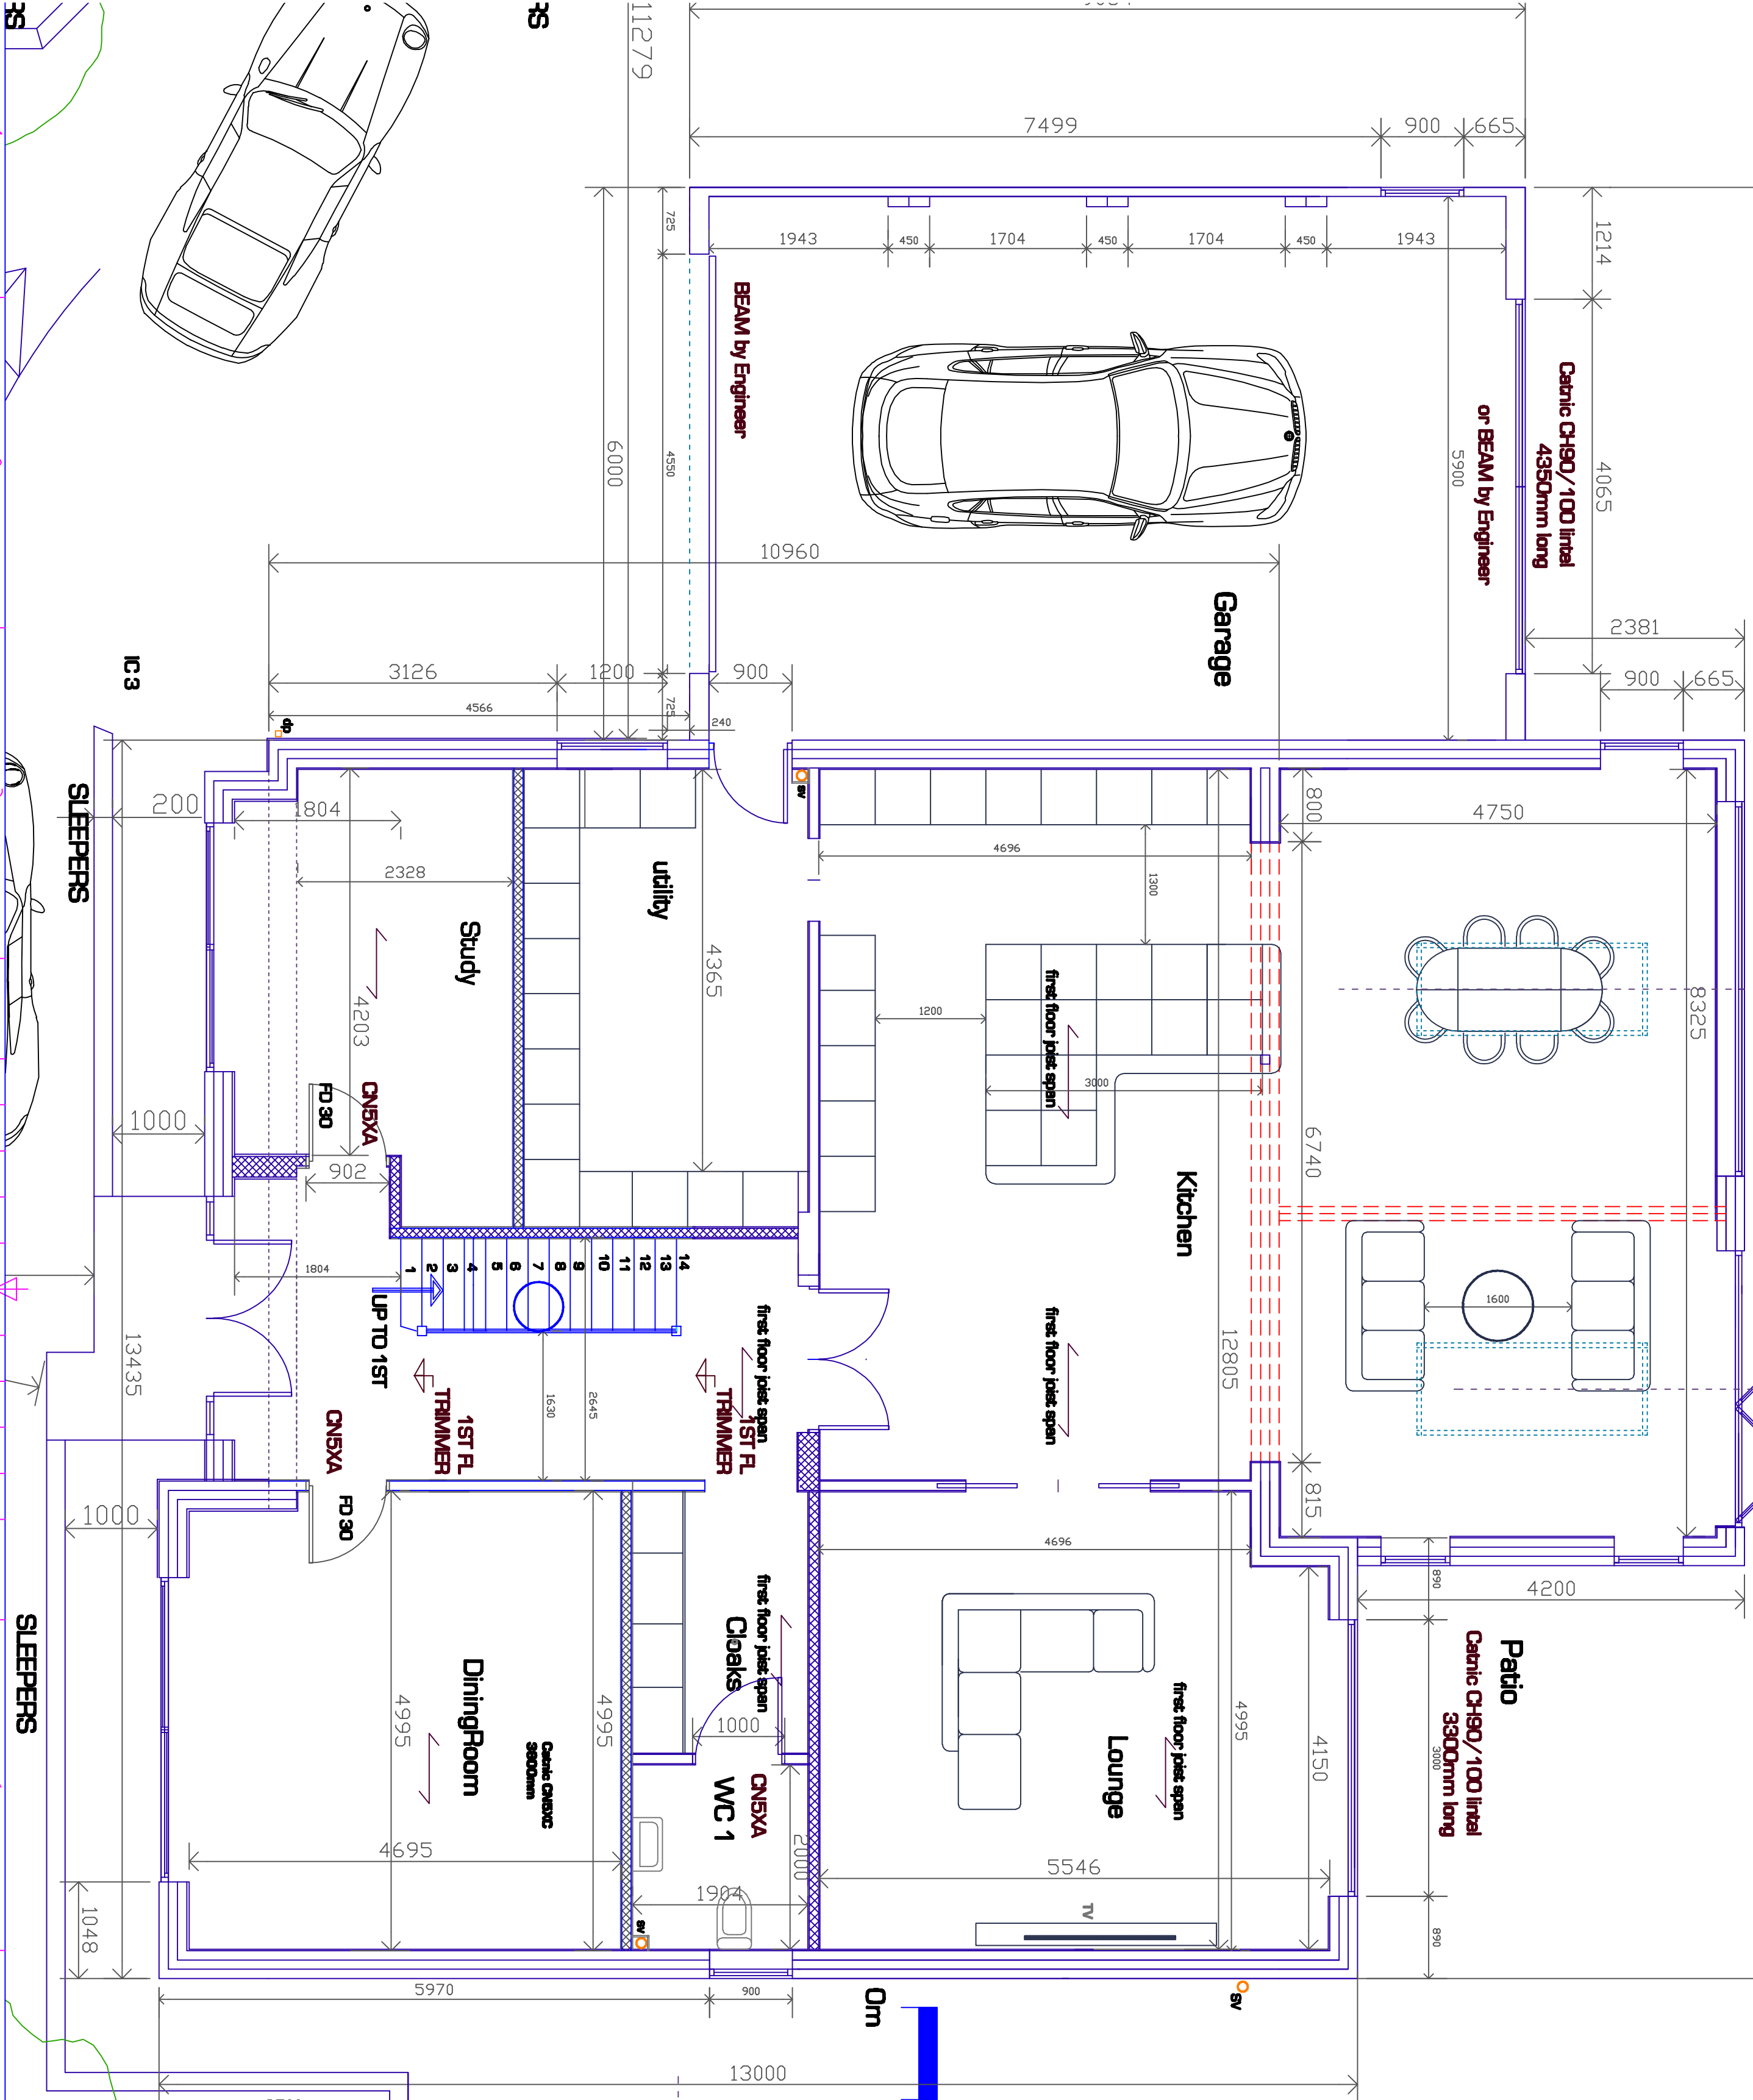

GROUND FLOOR
and
DRIVEWAY

3 COPSE WOOD WAY, NORTHWOOD

PROPOSED MAR 22 1:50 @ A3

Dwg. No. 086 GF

Tony Michael Consulting

28 Dungen Park Drive Brookside Kent CT10 1TB

Tel 01843 884380

Email tonym@tonymichaelconsulting.co.uk

www.tonymichaelconsulting.co.uk