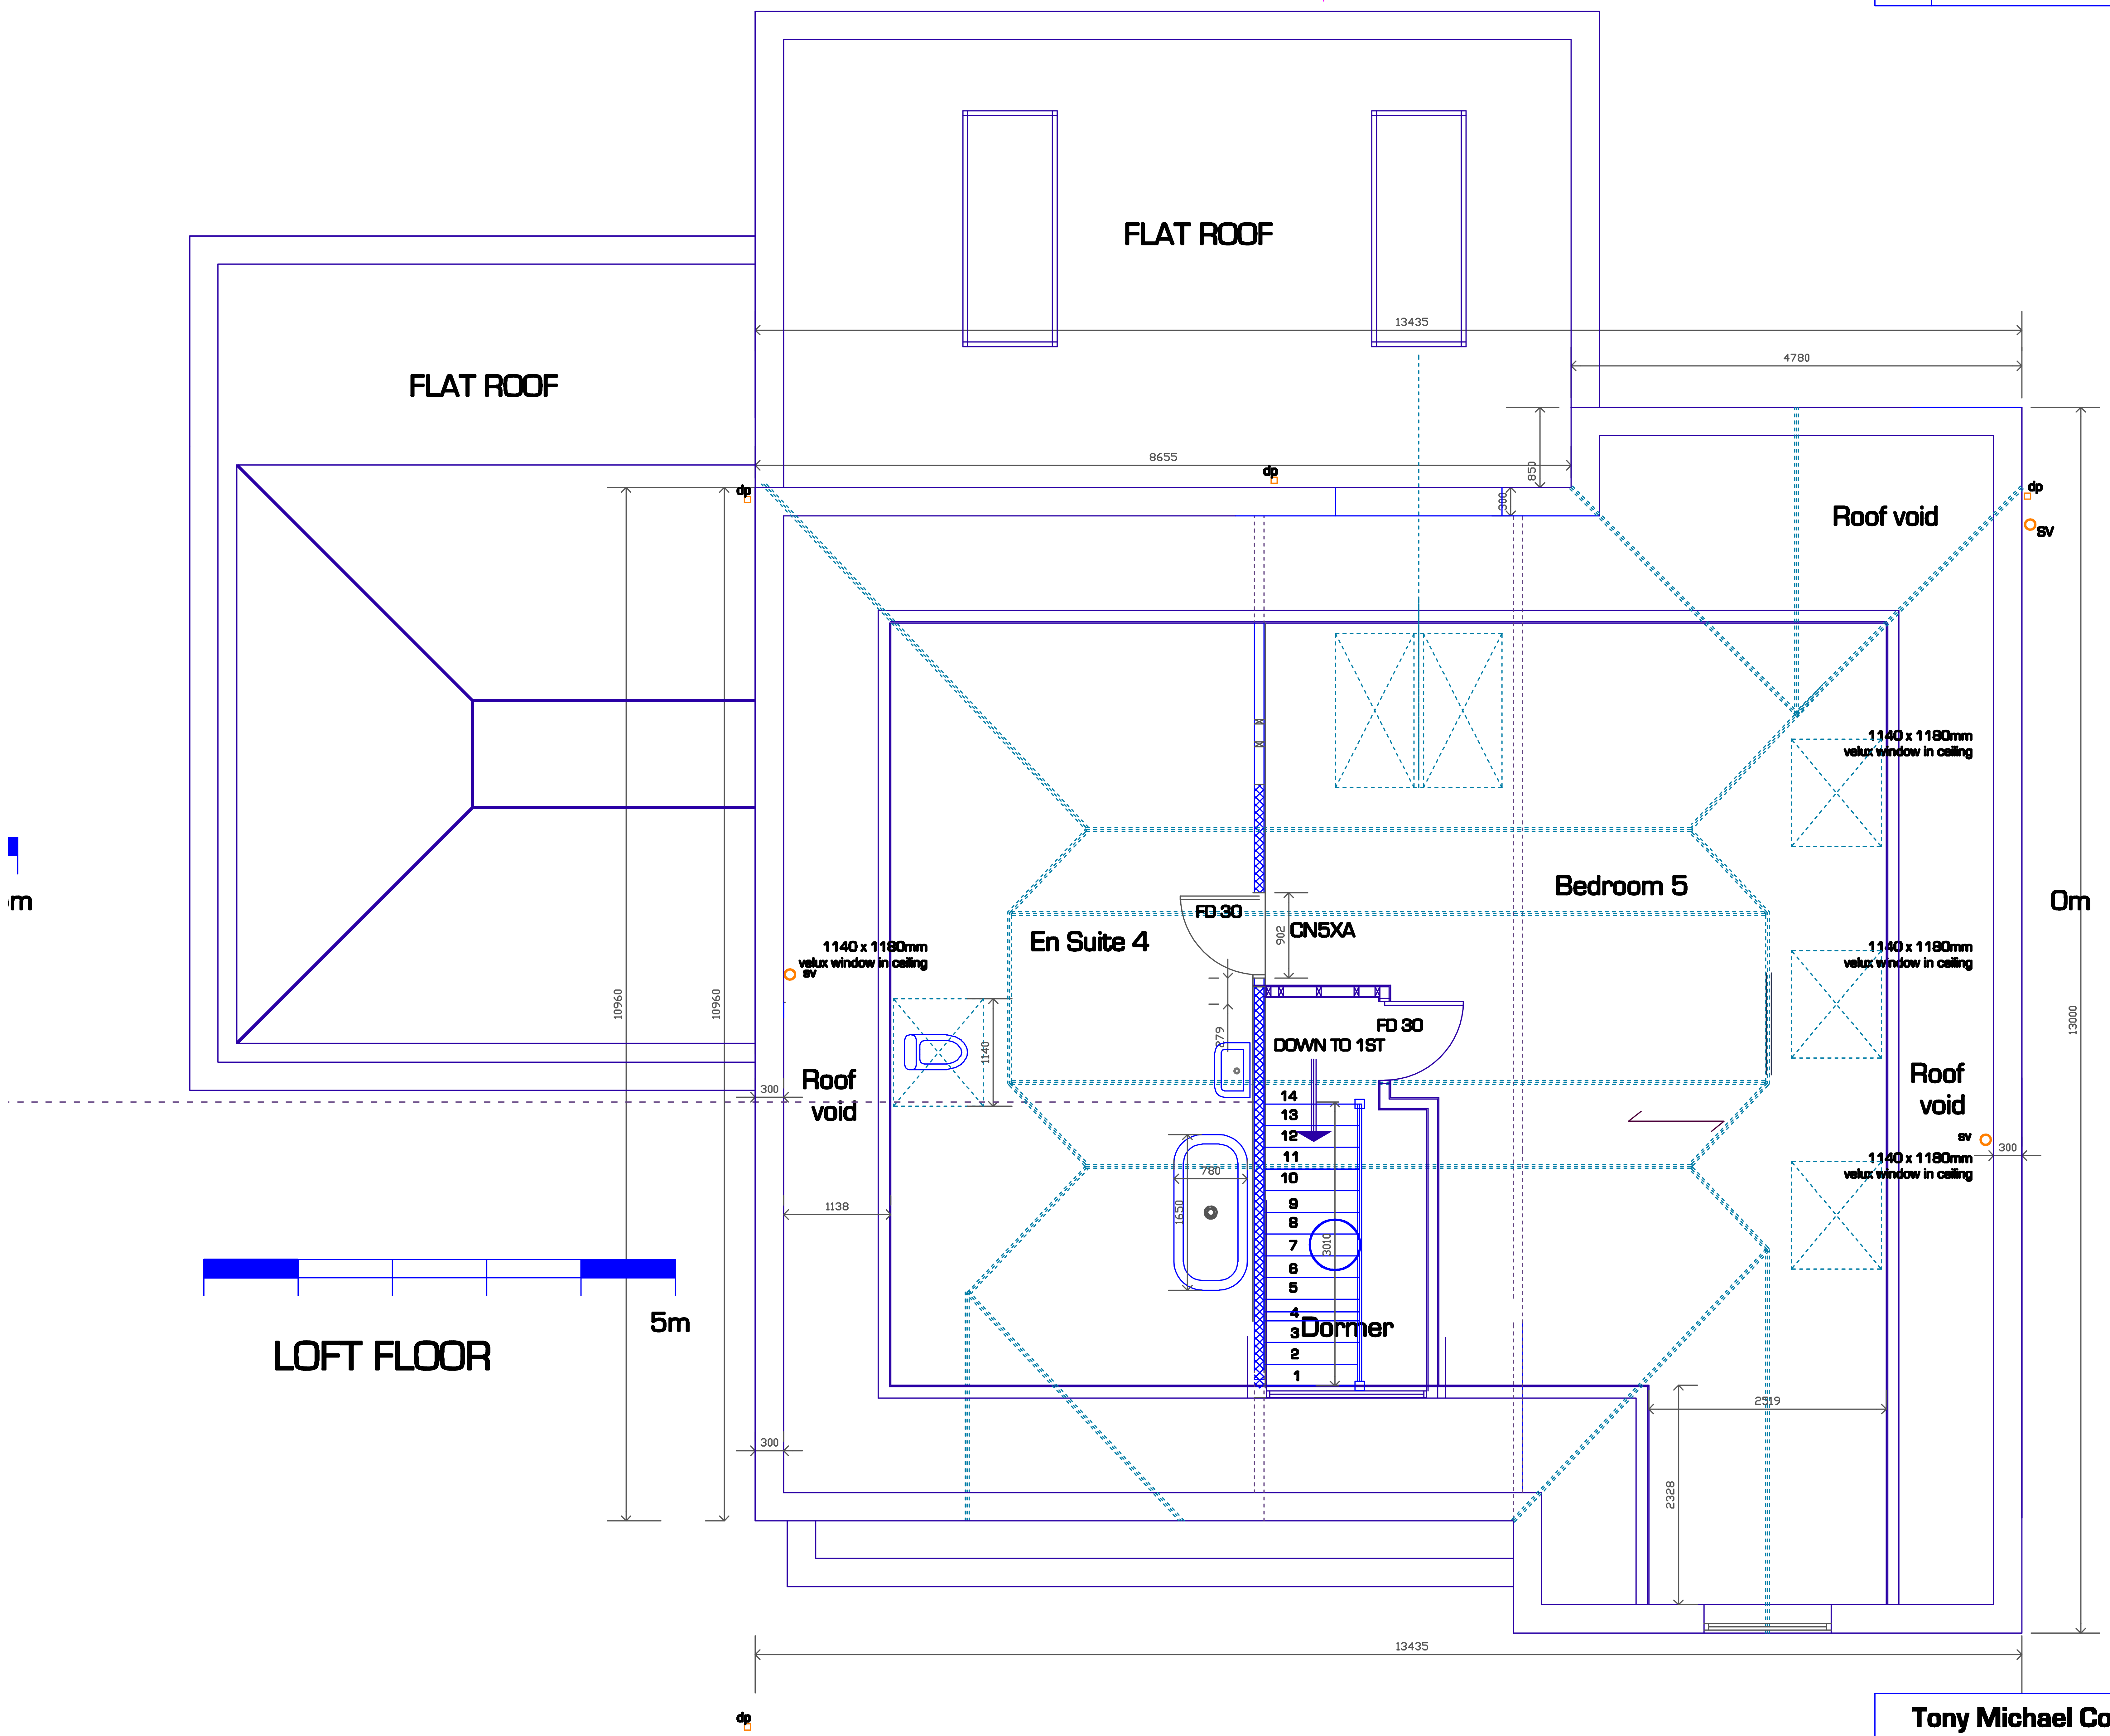

RevNo	Revision note	Date	Signature	Che

These Drawings and designs and information are the Copyright of Tony Michael Consulting/TMC Commercial Ltd

Do not scale
Report any Errors or Discrepancies as soon as they are found to TMC

These drawings are intended for the sole use of the client of TMC only, and for the sole and specific purpose to obtain Planning Permission and Building Regulation Approval, and no third party can rely on or use these drawings or information contained within or appended to, for any purpose, without the expressed consent of TMC in writing

For the avoidance of doubt, the terms of the Contracts (Rights of Third parties) Act 1999 are excluded from, and do not apply to, these drawings, accompanying specifications, details, designs, and this engagement

Tony Michael Consulting
23 Dumpton Park Drive Broadstairs Kent CT10 1RG
Tel 01843 864320
E-mail tm@tonymichaelconsulting.co.uk
www.tonymichaelconsulting.co.uk

3 COPSE WOOD WAY, NORTHWOOD

PROPOSED MAR 22 1:50 @ A3

Drg. No. 06G SF