
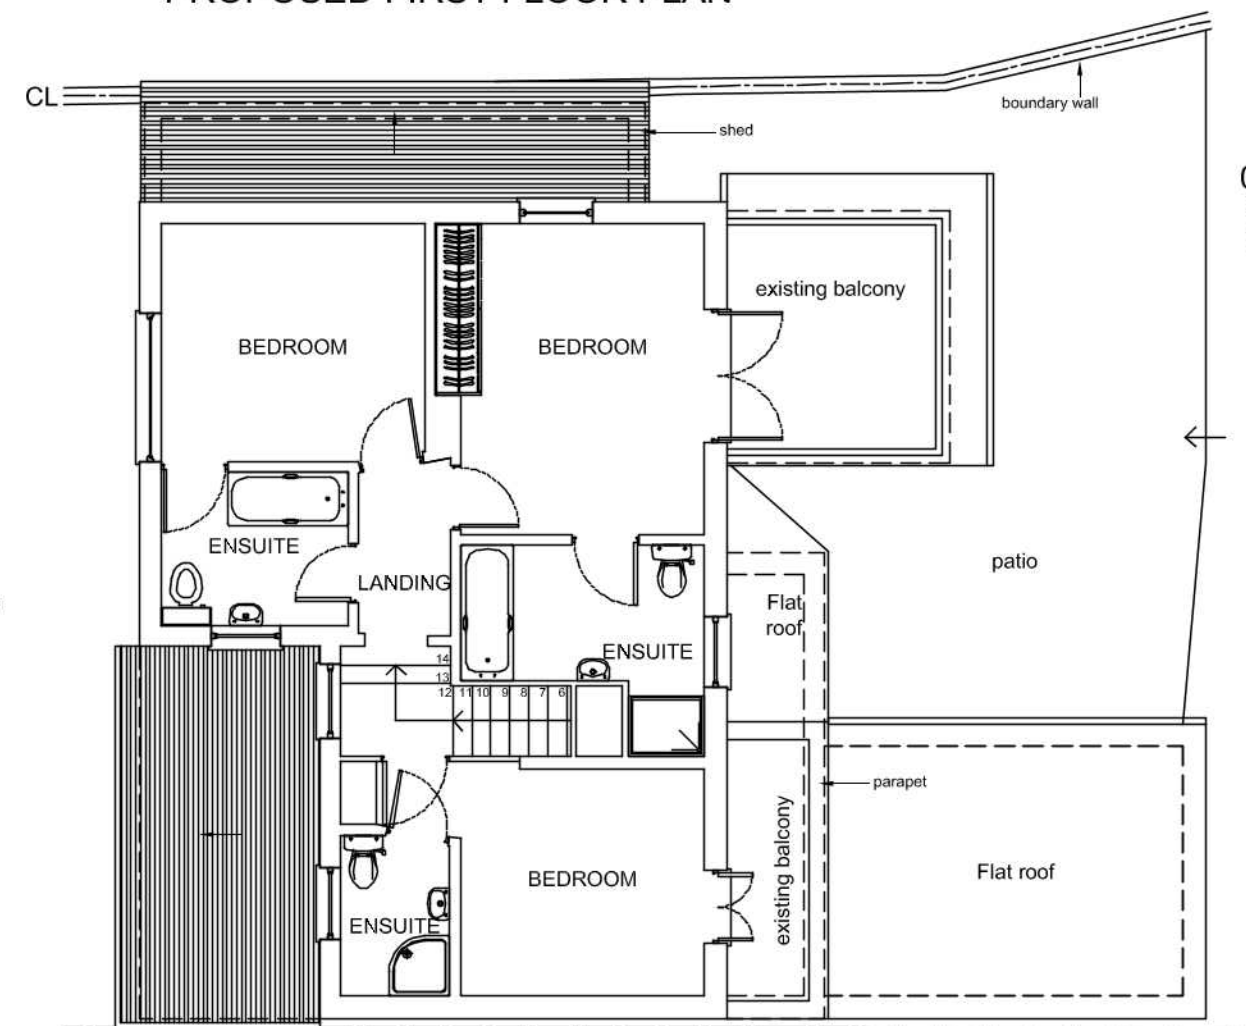
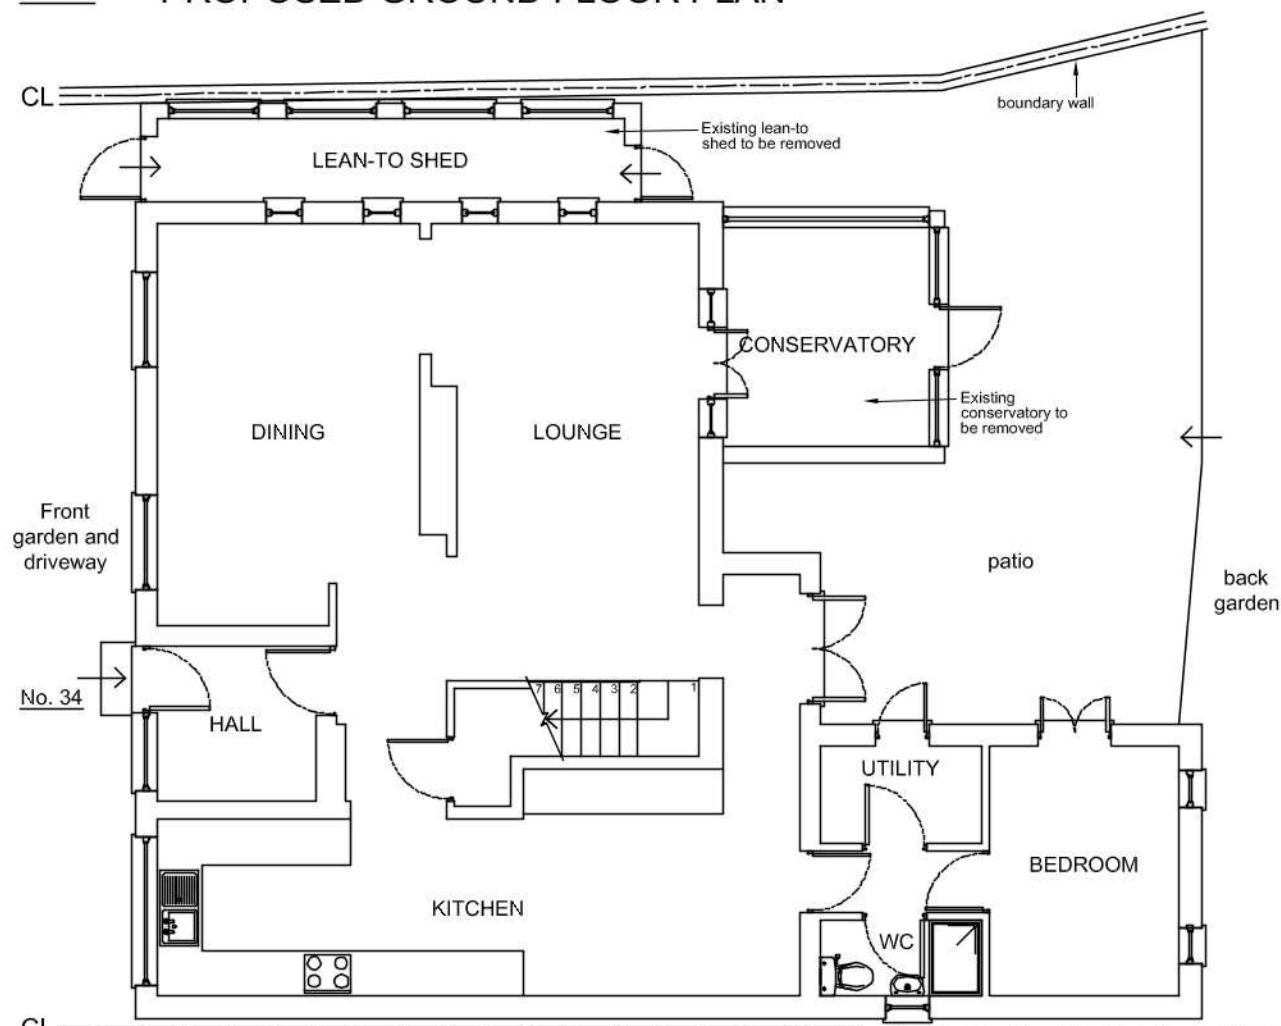
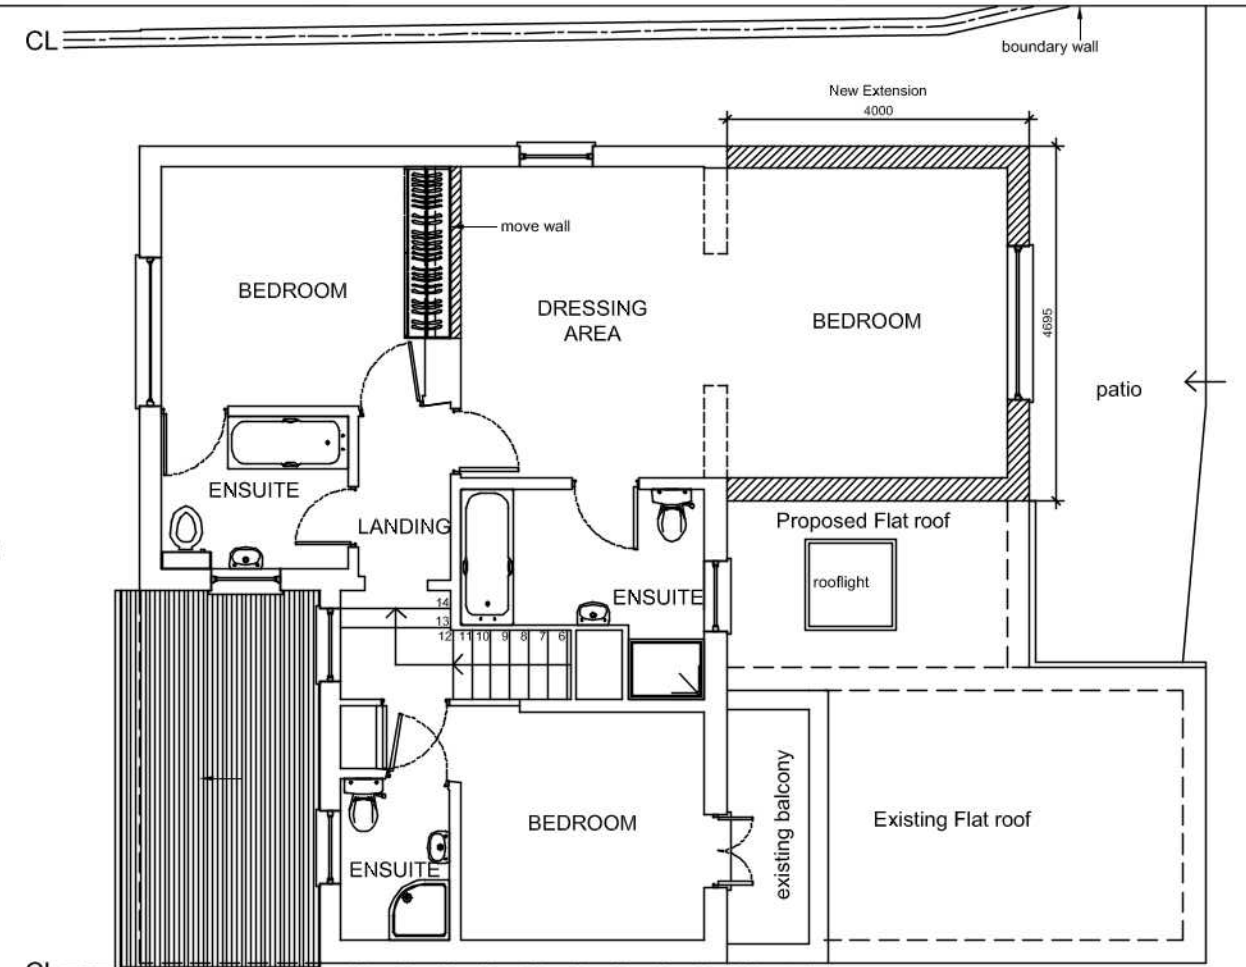


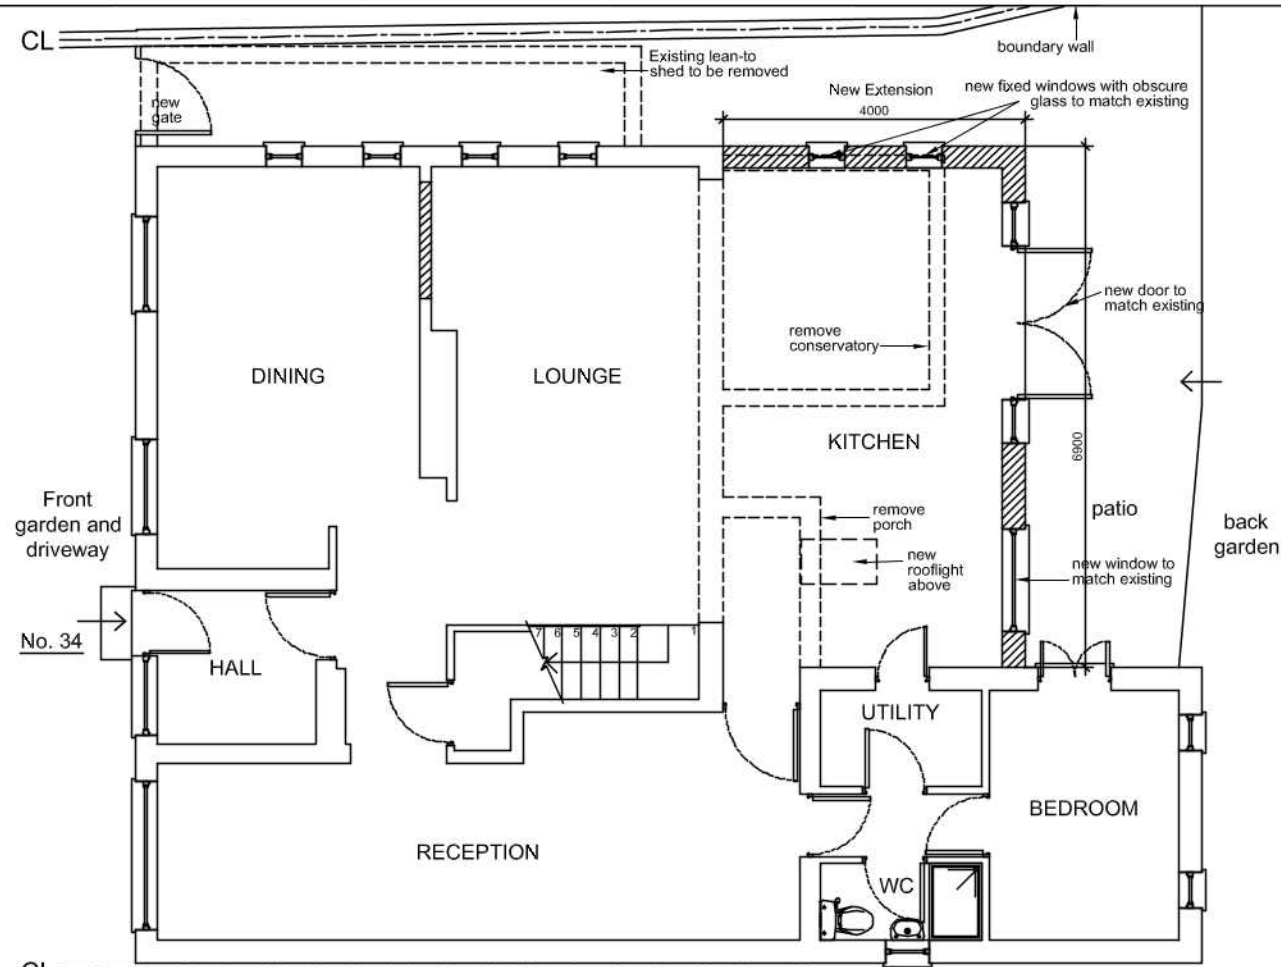


NOTES

The Contractor must verify all dimensions at the site before setting out, commencing work, or making any shop drawings. Any discrepancies must be reported to the Contract Administrator / Architect before proceeding.

This drawing to be used for estimating purposes only. The Contractor must not use this drawing for construction until the structural design has been carried out and confirmation given by Building Control that the design is acceptable.

Architect's drawings to be used in conjunction with the structural drawings.

DO NOT SCALE FROM THIS DRAWING.

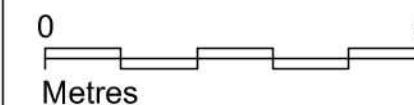

| Rev | Revision notes | Initials | Date |
|-----|----------------|----------|------|
|     |                |          |      |



GDC DESIGN LTD  
CHARTERED ARCHITECT  
Tel: 01895 810 932  
Mob: 07976 732 636  
g.g.calton11@btinternet.com

PROJECT  
34 THE GREEN, WEST DRAYTON UB7 7PQ  
REAR PART DOUBLE STOREY EXTENSION &  
PART SINGLE STOREY EXTENSION

DESCRIPTION  
EXISTING & PROPOSED GROUND & FIRST  
FLOOR PLANS

|                     |                        |                  |                  |
|---------------------|------------------------|------------------|------------------|
| SCALE<br>1:100 @ A3 | DRAWN BY<br>EP, JT, GC | CHECKED BY<br>GC | DATE<br>10/05/19 |
|---------------------|------------------------|------------------|------------------|

DRAWING No.  
34 TG / P2 / 03

REV.  
D