


NOTES

The Contractor must verify all dimensions at the site before setting out, commencing work, or making any shop drawings. Any discrepancies must be reported to the Contract Administrator / Architect before proceeding.


This drawing to be used for estimating purposes only. The Contractor must not use this drawing for construction until the structural design has been carried out and confirmation given by Building Control that the design is acceptable.

Architect's drawings to be used in conjunction with the structural drawings.


DO NOT SCALE FROM THIS DRAWING.

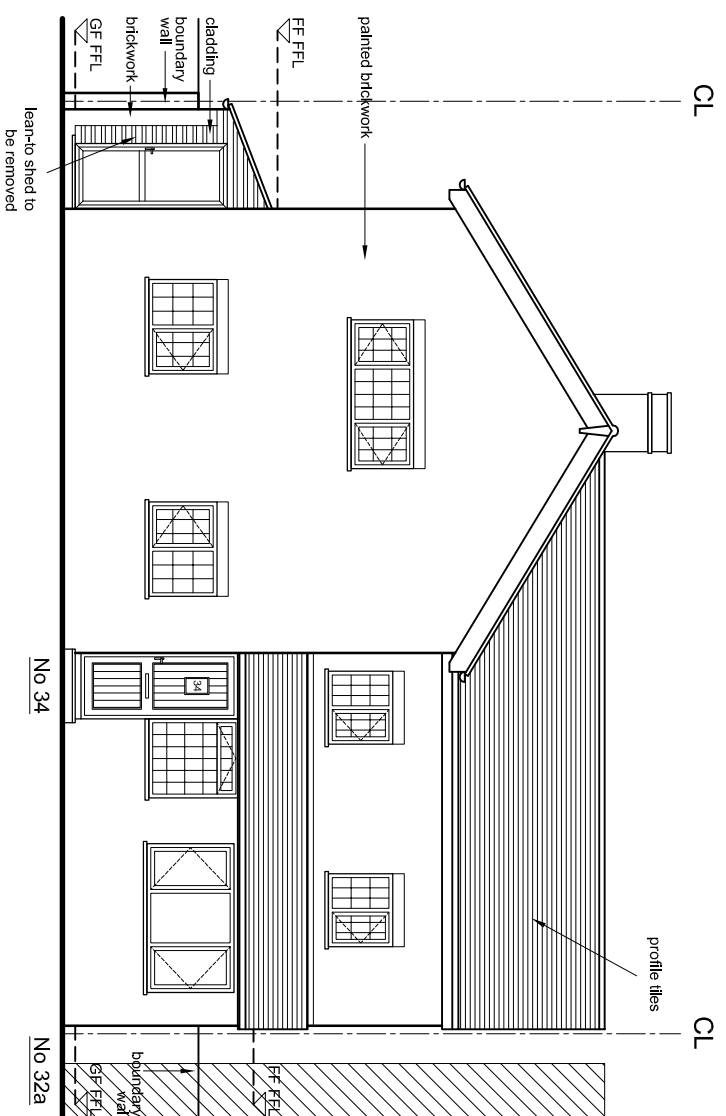


## EXISTING FRONT ELEVATION

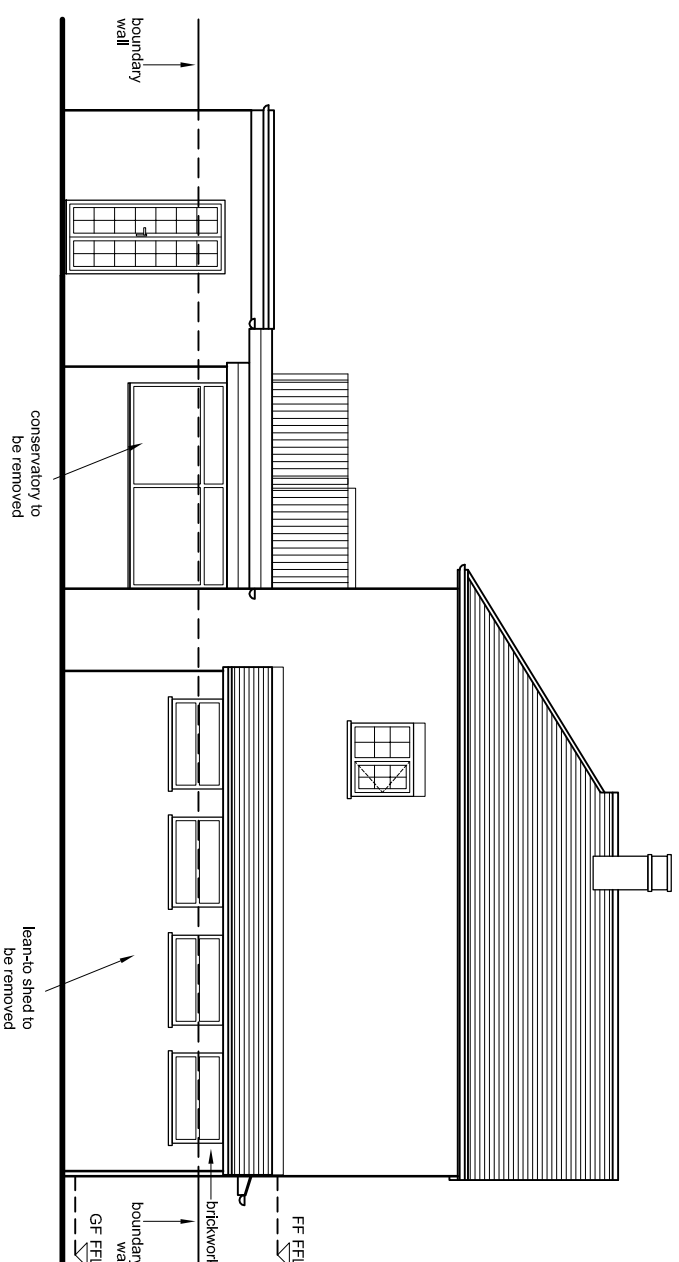

## EXISTING SIDE ELEVATION

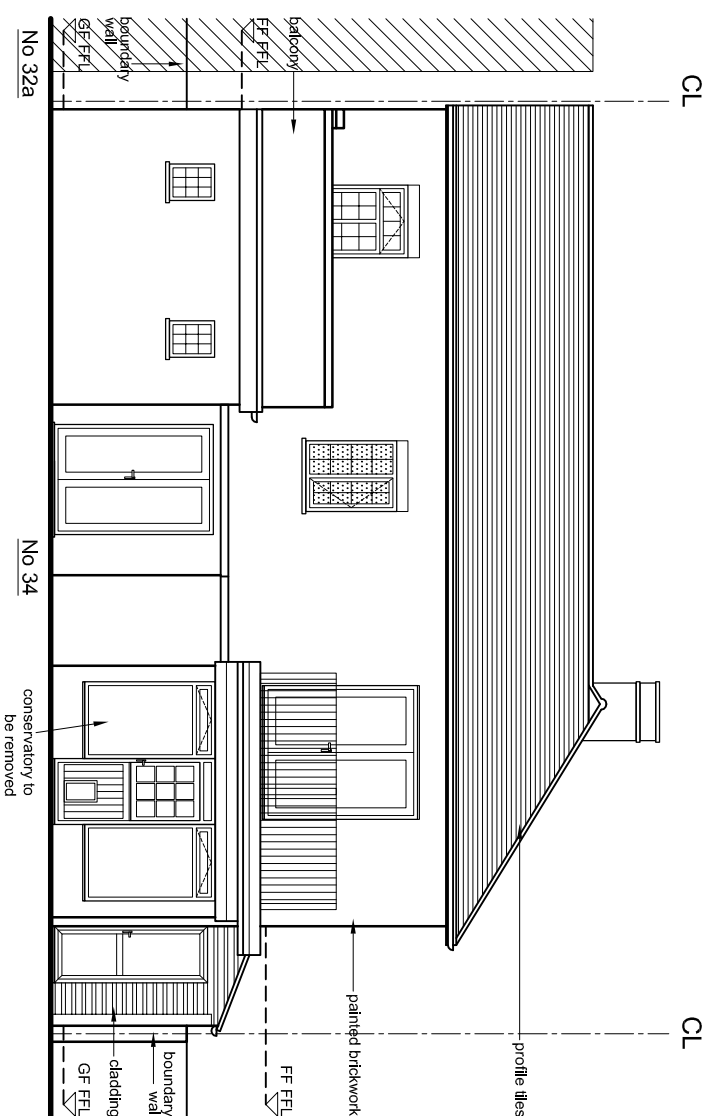

## EXISTING REAR ELEVATION

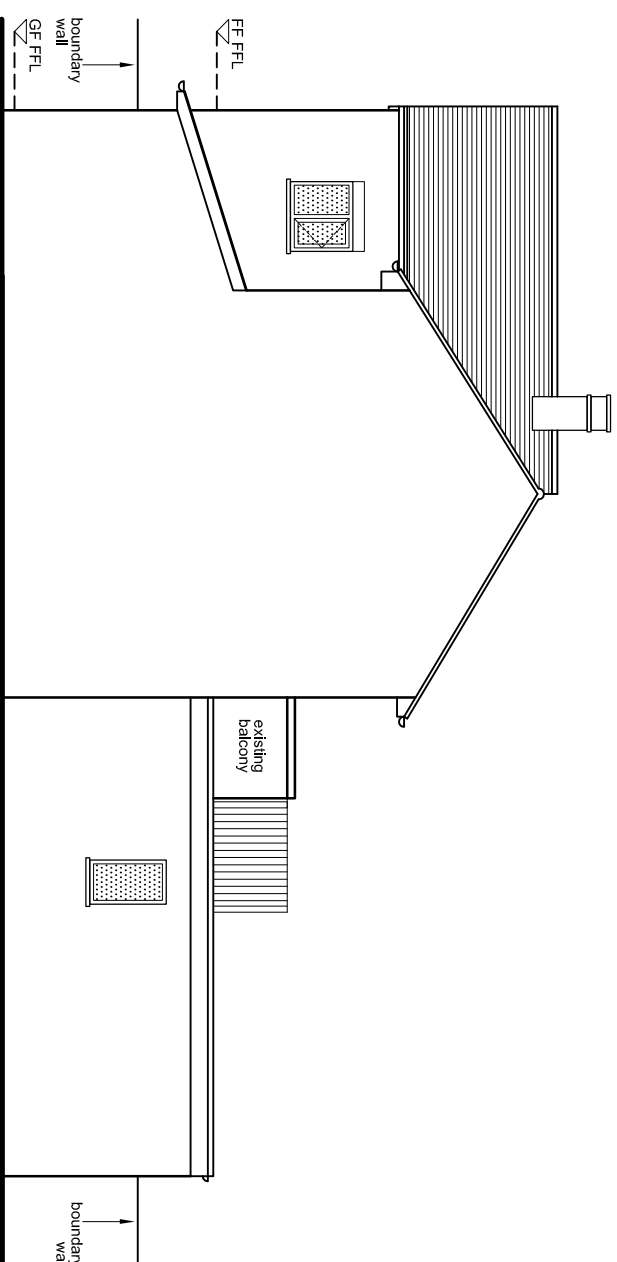

## EXISTING SIDE ELEVATION

|     |                |               |
|-----|----------------|---------------|
| -   | -              | -             |
| Rev | Revision notes | Initials Date |



**GGC DESIGN LTD**  
**CHARTERED ARCHITECT**  
**Tel: 01895 810 932**  
**Mob: 07976 732 636**  
**g.g.callon11@btinternet.com**

**PROJECT**  
34 THE GREEN, WEST DRAYTON UB7 7PQ  
REAR PART DOUBLE STOREY EXTENSION &  
PART SINGLE STOREY EXTENSION

## EXISTING ELEVATIONS

|             |          |            |          |
|-------------|----------|------------|----------|
| SCALE       | DRAWN BY | CHECKED BY | DATE     |
| 1:100 @ A3  | EP, GC   | GC         | 11/07/18 |
| DRAWING No. |          | REV.       |          |

34 TG / P2 / 05

| Animal   | Metres |
|----------|--------|
| Elephant | 4.5    |
| Giraffe  | 3.5    |
| Kangaroo | 2.5    |
| Koala    | 1.5    |