







NOTES

The Contractor must verify all dimensions at the site before setting out, commencing work, or making any shop drawings. Any discrepancies must be reported to the Contract Administrator / Architect before proceeding.

This drawing to be used for estimating purposes only. The Contractor must not use this drawing for construction until the structural design has been carried out and confirmation given by Building Control that the design is acceptable.

Architect's drawings to be used in conjunction with the structural drawings.

DO NOT SCALE FROM THIS DRAWING.

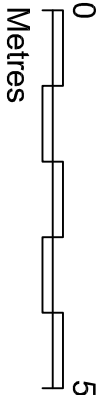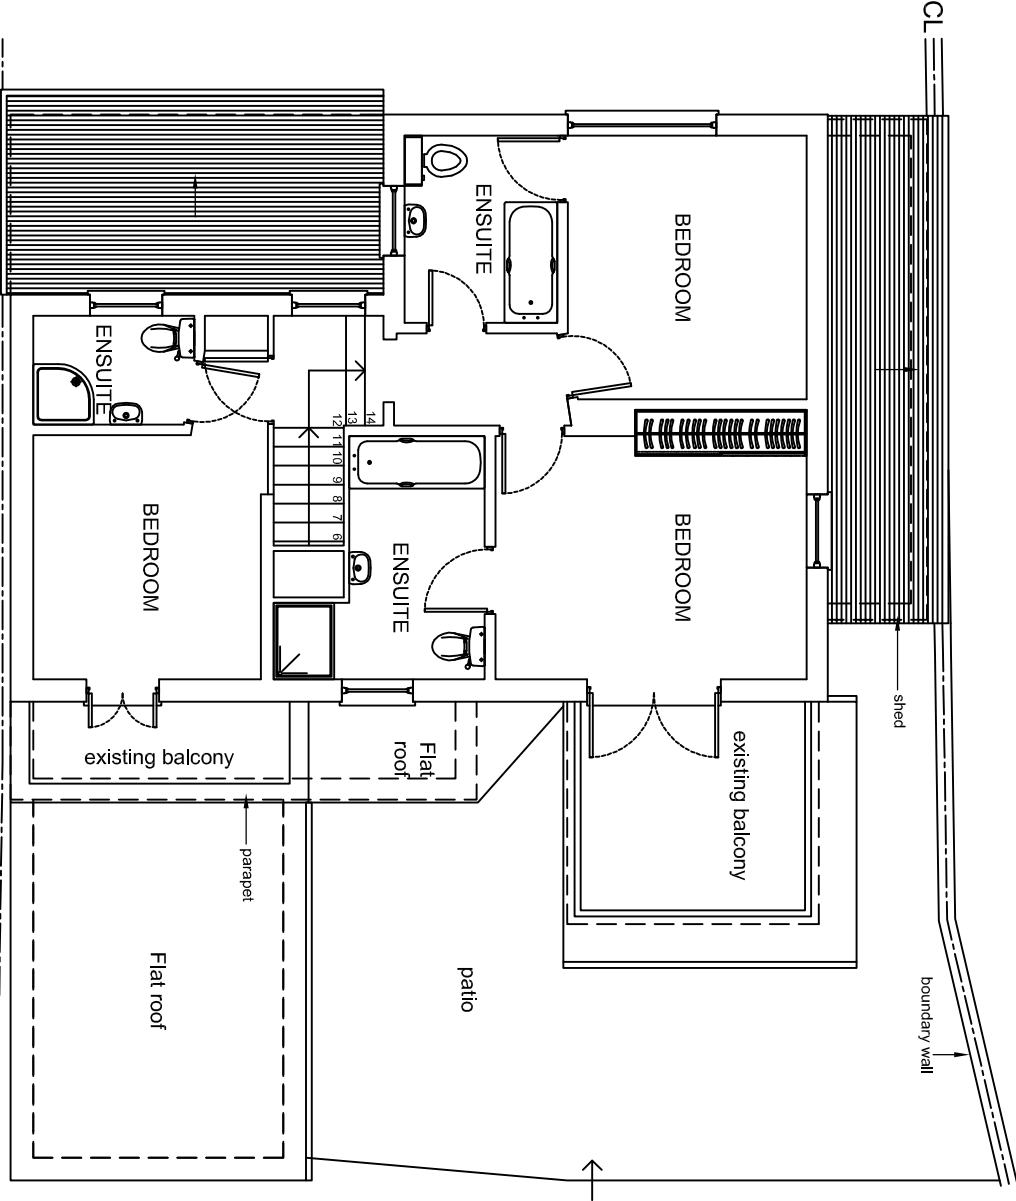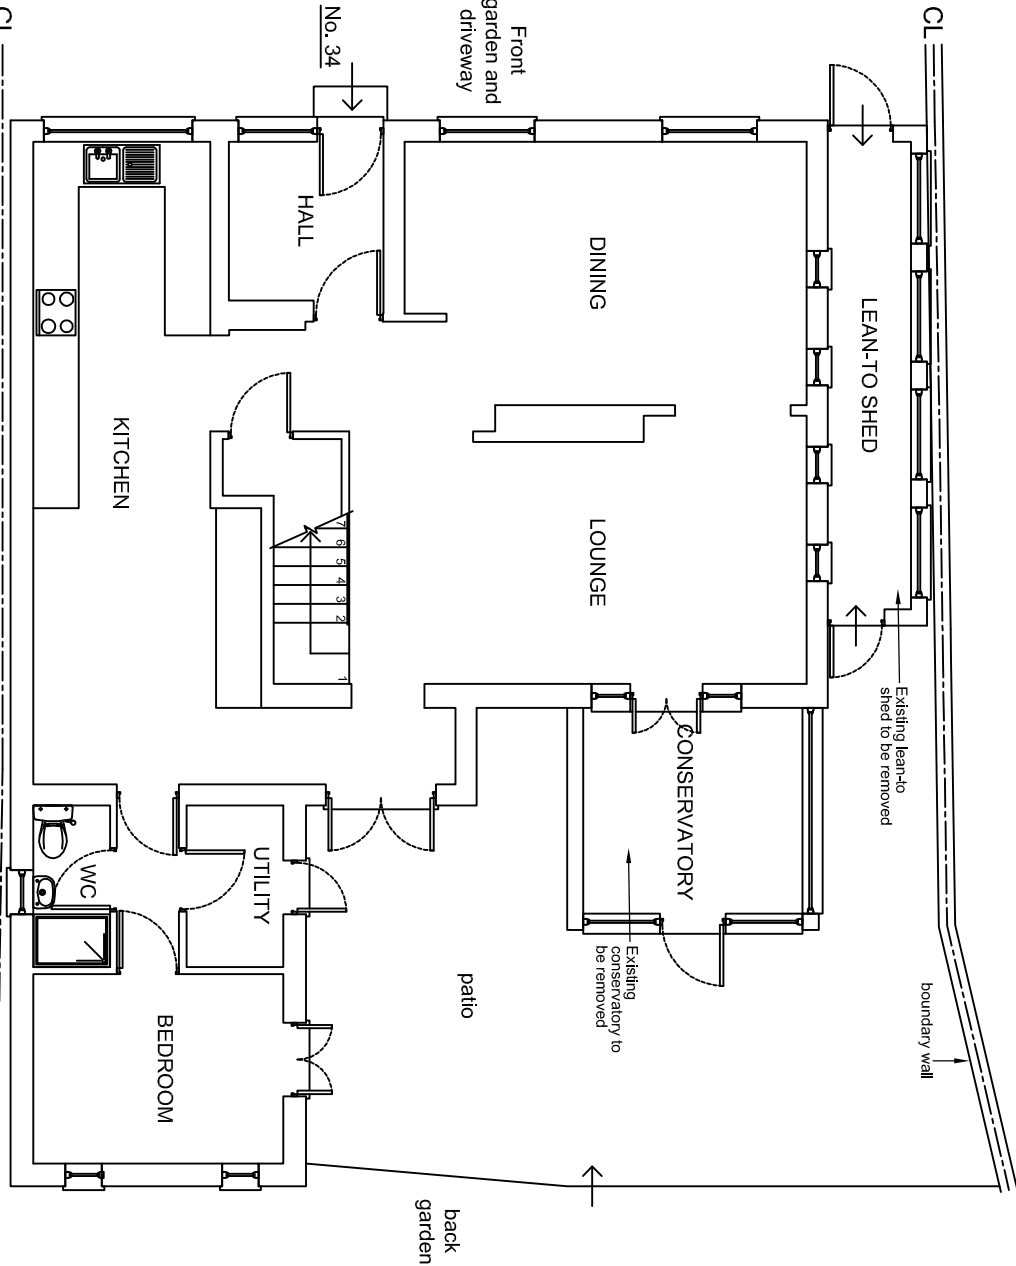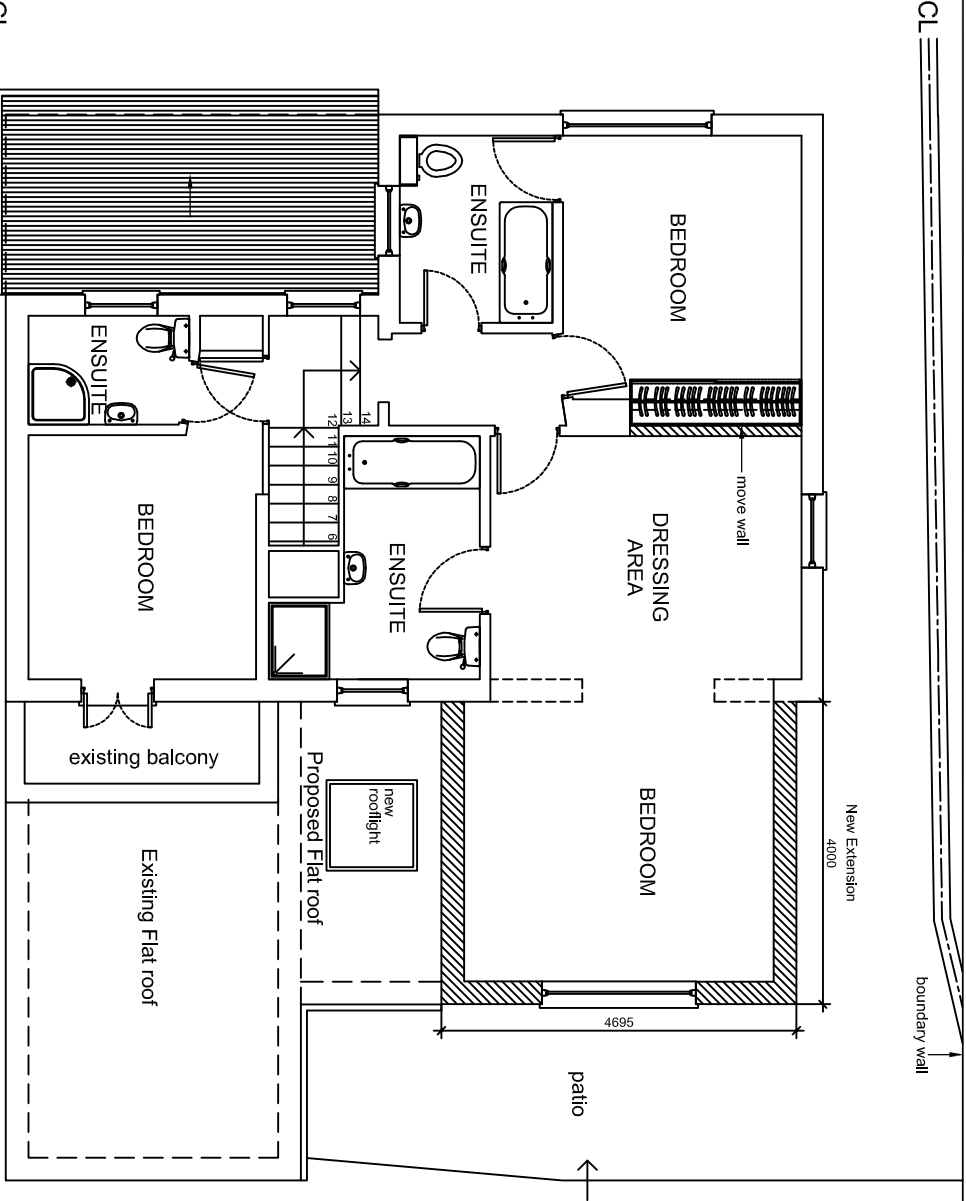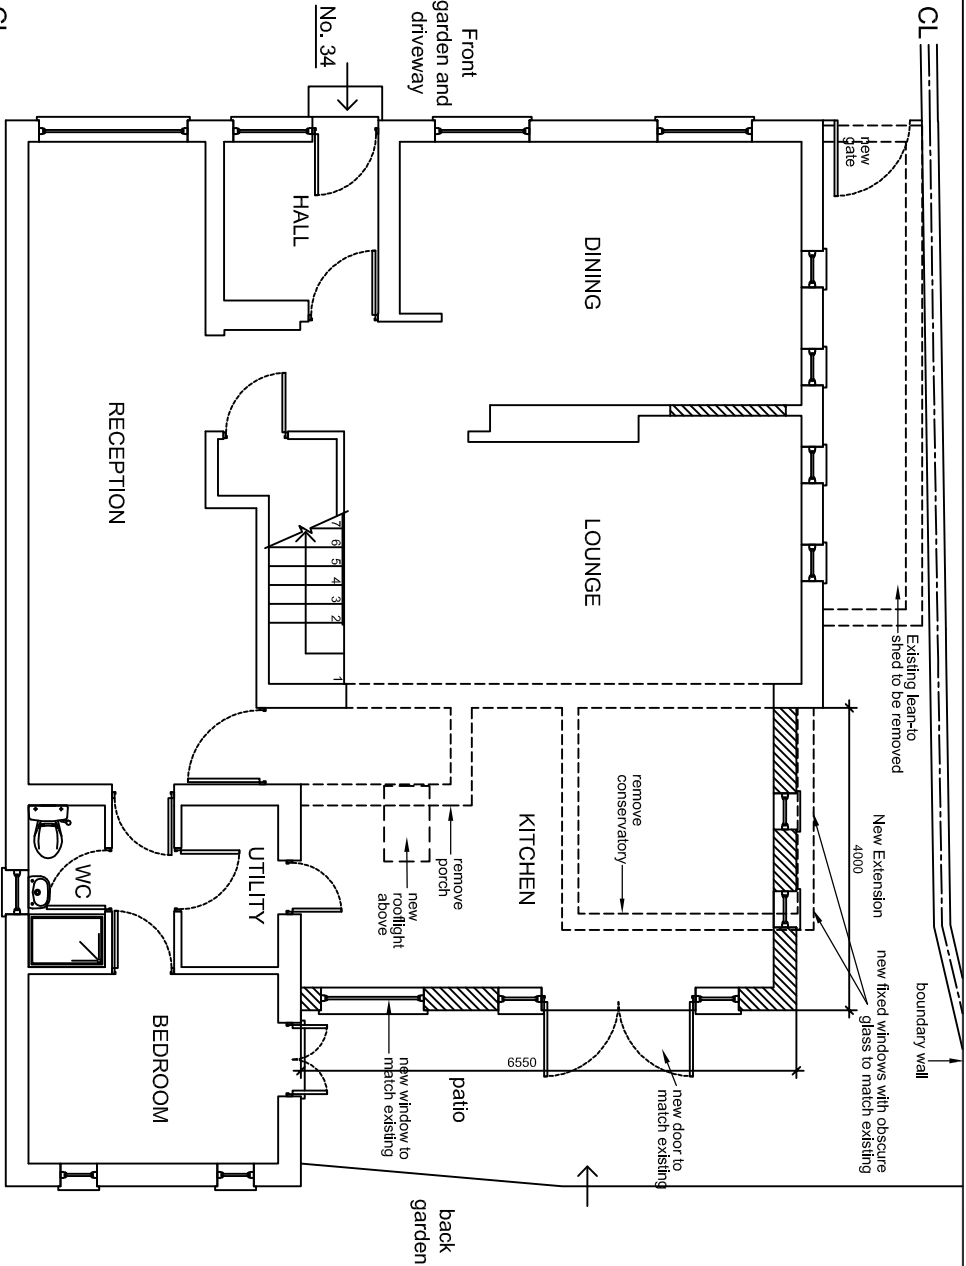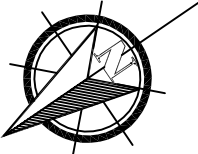

Rev	Revisions notes	Initials	Date
-			

PROJECT	34 THE GREEN, WEST DRAUGHTON UB7 7PQ
REAR PART DOUBLE STOREY EXTENSION & PART SINGLE STOREY EXTENSION	
DESCRIPTION	EXISTING & PROPOSED GROUND & FIRST FLOOR PLANS

SCALE	1:100 @ A3	DRAWN BY	EP.JT, GC	CHECKED BY	GC	DATE	30/01/19
-------	------------	----------	-----------	------------	----	------	----------

DRAWING NO.	34 TG / P3 / 03	REV.	F
-------------	-----------------	------	---

GGC DESIGN LTD
CHARTERED ARCHITECT
Tel: 01895 810 832
Mob: 07976 732 636
g.g.c@btinternet.com