


NOTES


The Contractor must verify all dimensions at the site before setting out, commencing work, or making any shop drawings. Any discrepancies must be reported to the Contract Administrator / Architect before proceeding.

This drawing to be used for estimating purposes only. The Contractor must not use this drawing for construction until the structural design has been carried out and confirmation given by Building Control that the design is acceptable. Architect's drawings to be used in conjunction with the structural drawings.


DO NOT SCALE FROM THIS DRAWING.

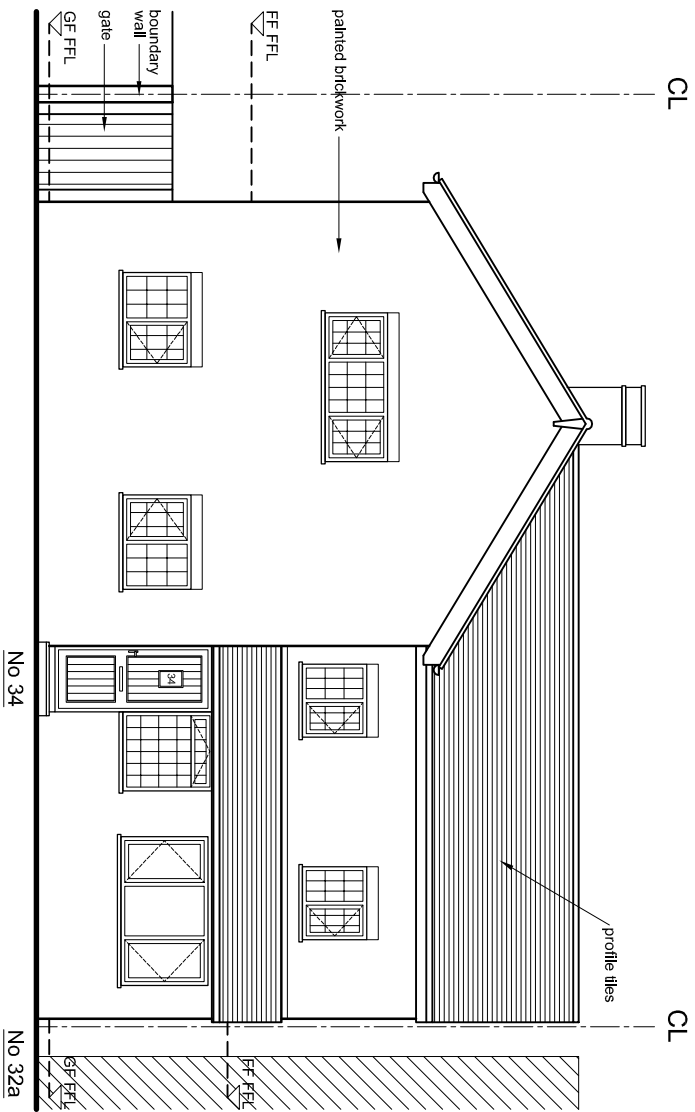


PROPOSED FRONT ELEVATION

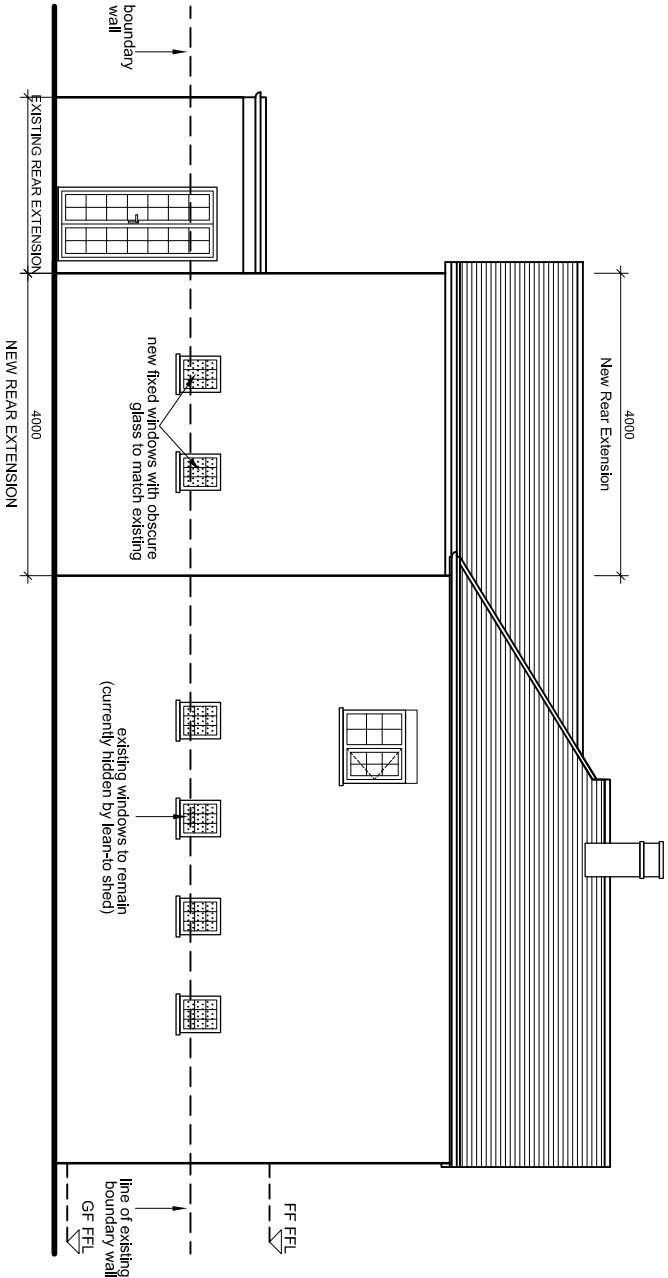


PROPOSED SIDE ELEVATION

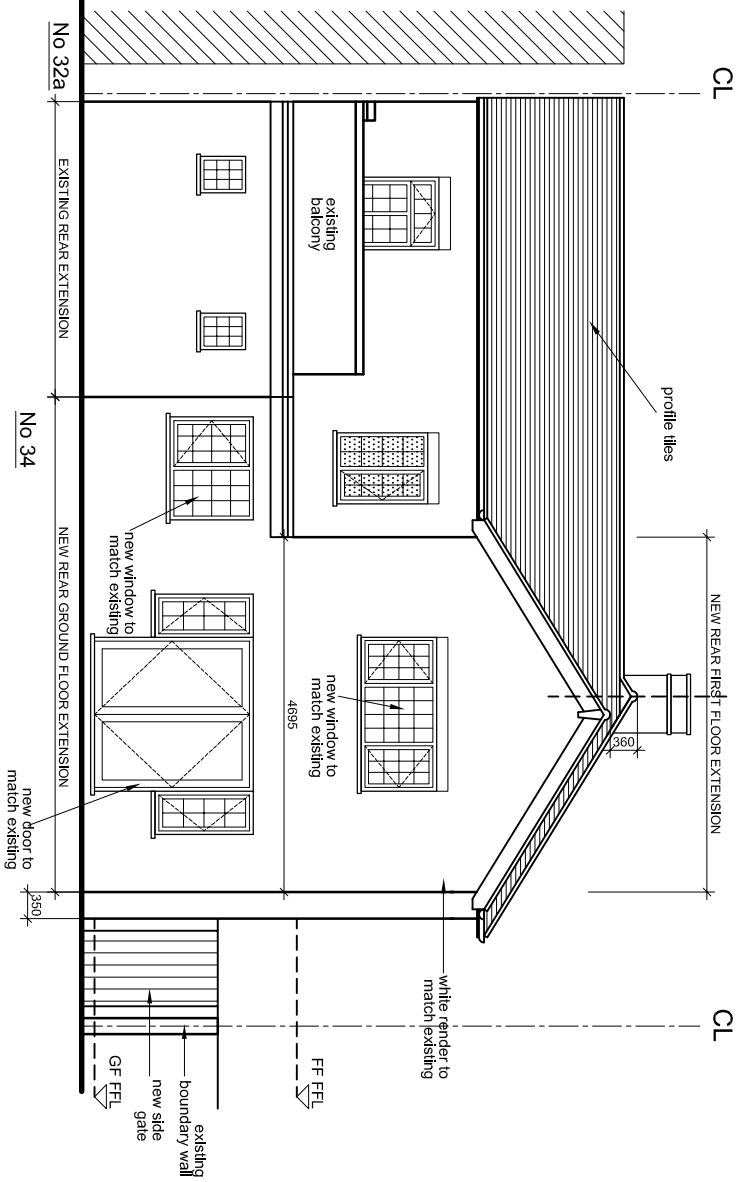

PROPOSED REAR ELEVATION

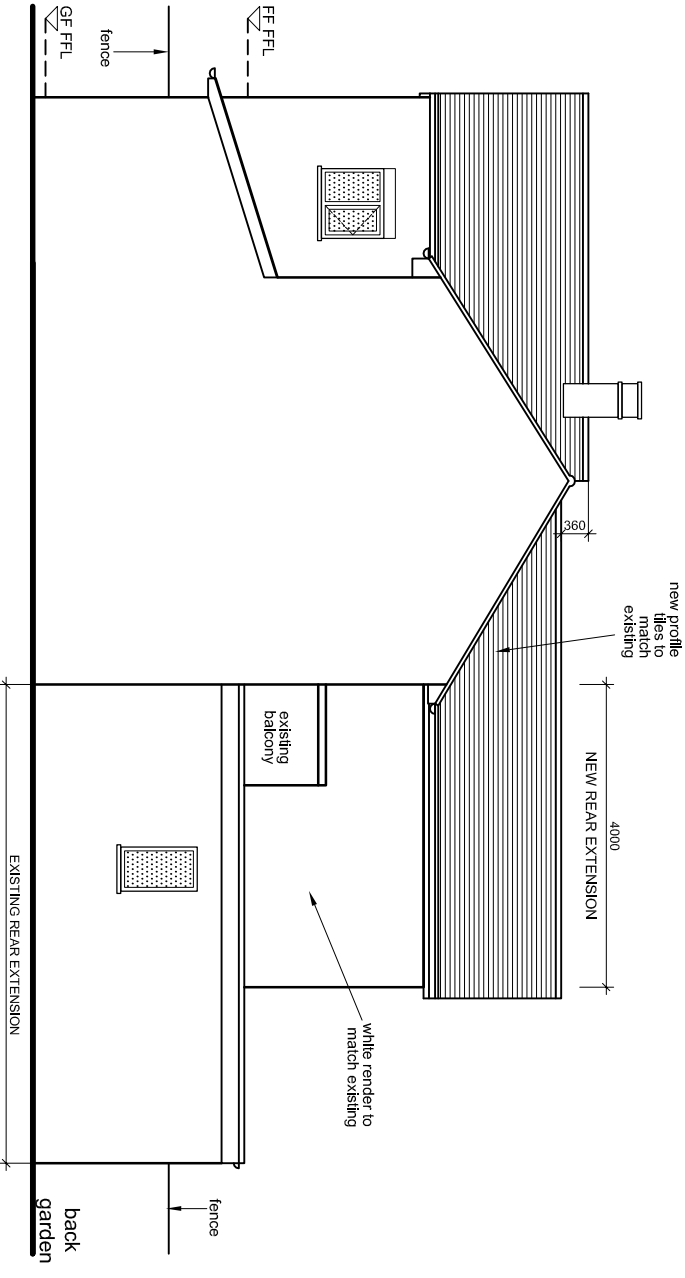

PROPOSED SIDE ELEVATION

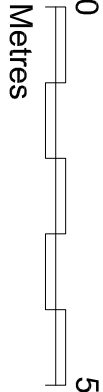

Rev	Revision notes	Initials	Date
-	-	-	-

		
GQC DESIGN LTD CHARTERED ARCHITECT Tel: 01895 610 932 Mob: 07976 732 636 g.g.c@btinternet.com		

PROJECT	
34 THE GREEN, WEST DRAYTON UB7 7PQ	
REAR PART DOUBLE STOREY EXTENSION & PART SINGLE STOREY EXTENSION	

DESCRIPTION	
PROPOSED ELEVATIONS	

SCALE	DRAWN BY	CHECKED BY	DATE
1:100 @ A3	EP.JT, GC	GC	30/01/20

DRAWING No.	REV.
34 TG / P3 / 06	D