




A TWO x new set of individual 10mm perspex letters.
illuminated by flood light. Size 3170mm x 400mm. H.A.G 2.4m

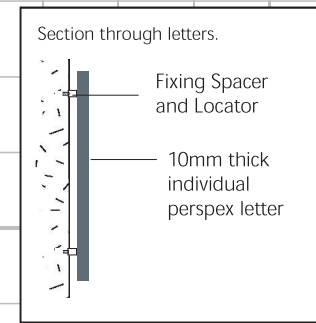


E FIVE x new 30 watt floodlights.
Size 238mm x 168mm
H.A.G: x3 5.5m.
x2 4.25m.

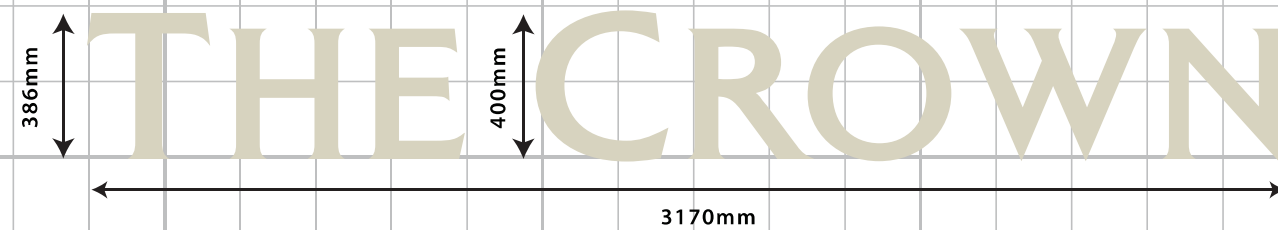

B ONE x new double sided aluminium tray sign with vinyl text, illuminated by new linolites.
Fixed to existing bracket. Panel Size 800mm x 1100mm. H.A.G 3.6m.

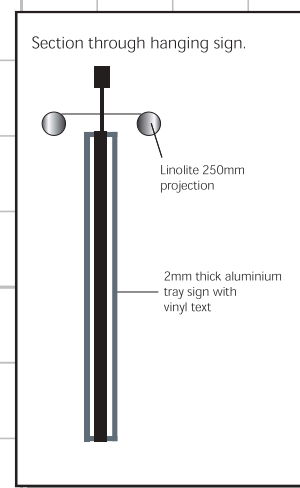

C ONE x new tray signs with vinyl text.
Size 700mm x 1100mm H.A.G 0.7m.

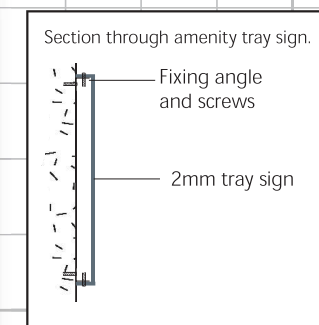

D THREE x new window vinyls.
Size. 500mm x 276mm H.A.G 1.5m.



SIGN COLOURS:

DULUX FADED INDIGO

RAL 1013

PLEASE REFER TO PAINT
MANUFACTURER SWATCHES
PRIOR TO APPROVAL

