


AMENDED

3



South west elevation 1:50
PROPOSED

NEW BRICKWORK
ABOVE DOTTED LINE

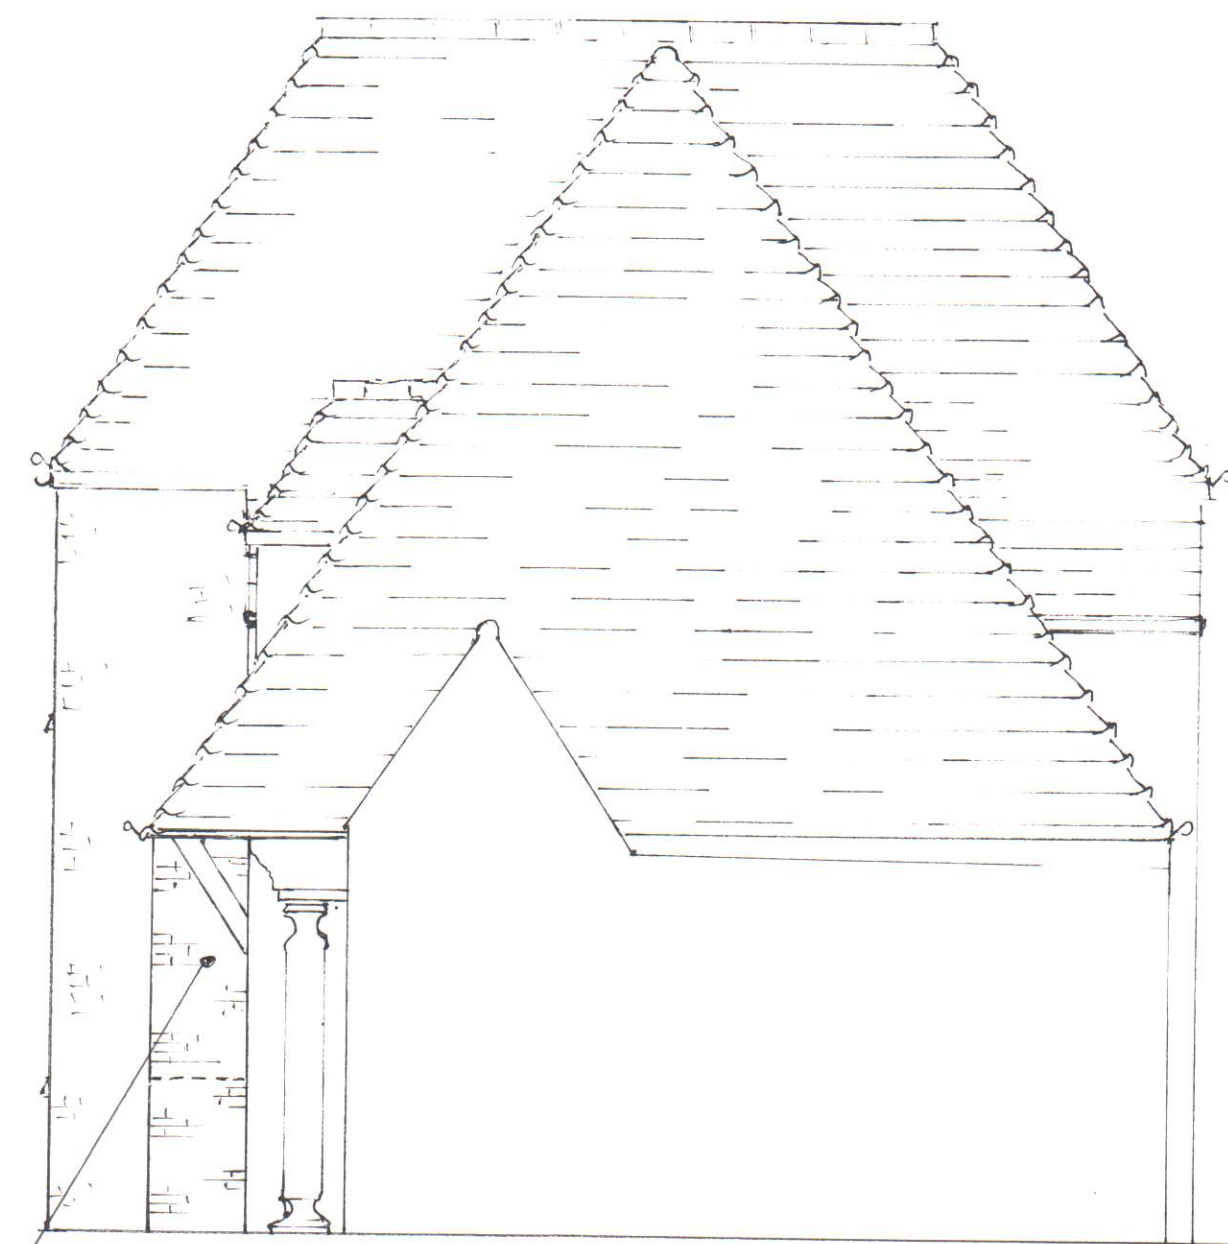


East elevation 1:50
PROPOSED

NEW BRICKWORK ABOVE
DOTTED LINE



north west elevation 1:50
PROPOSED

- NEW ROOF WITH DORMER WINDOW - ROOF WINDOW TO REAR.
- REPLACE OAK FRAMING WITH BRICKWORK (SEE PLAN 4).
- Facing BRICK to match existing - multi-red
- Second hand red clay tiles to match.
- SASH WINDOWS TO MATCH.
- Pitched & Hipped - Roof
APPROX 58° TO MATCH EXISTING.
- DEMOLISH EXISTING GARAGE TO 42A.

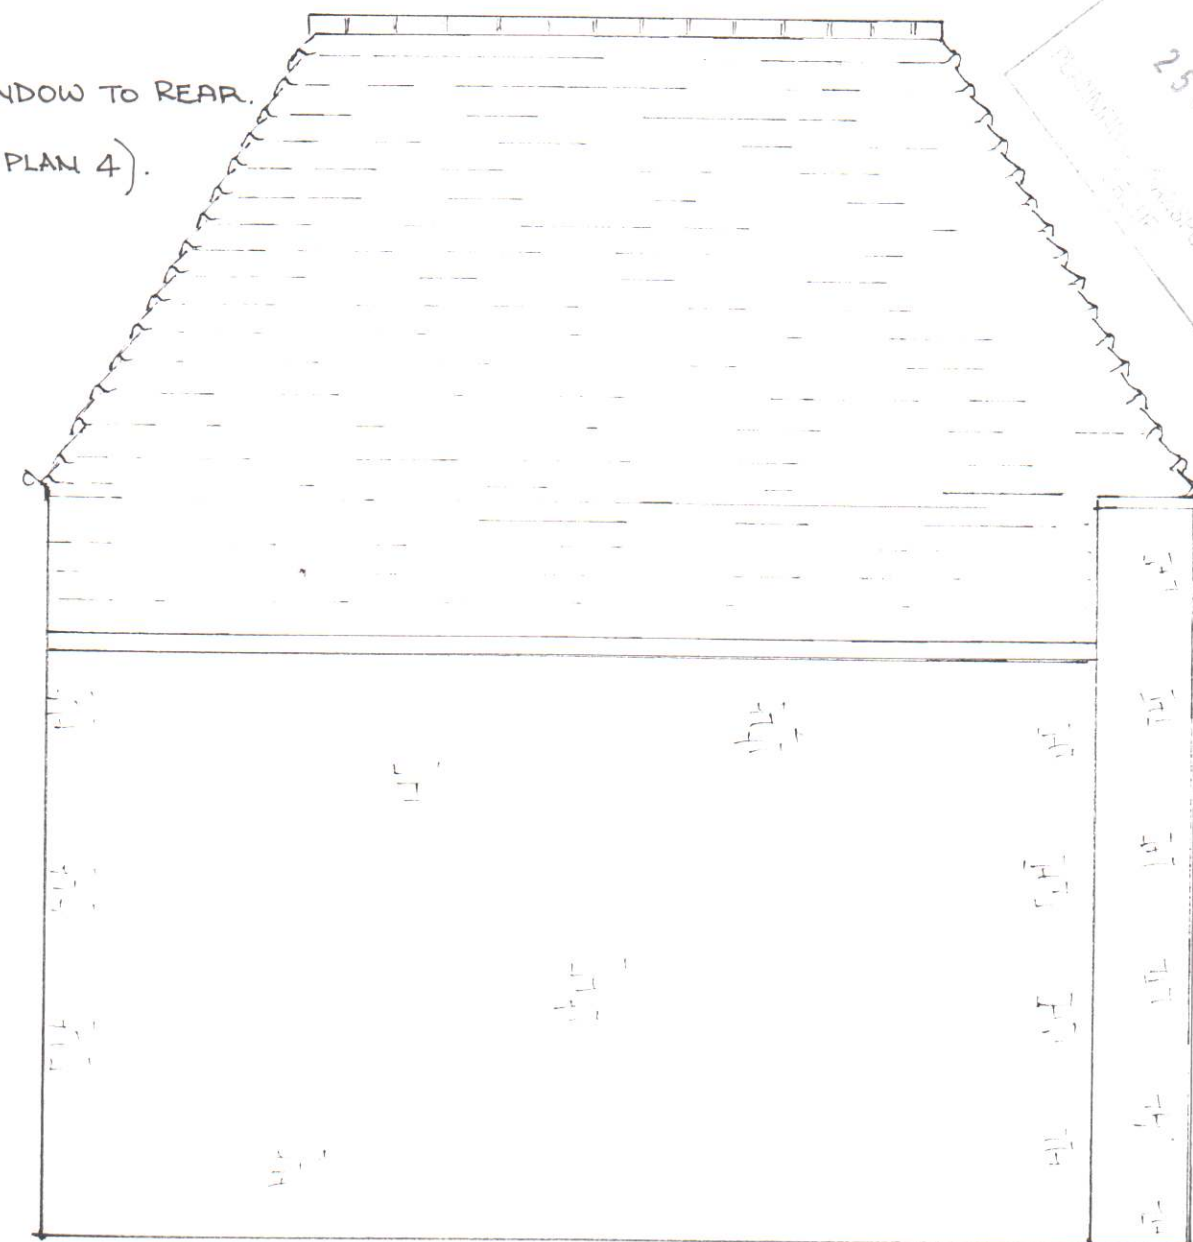

West elevation 1:50
PROPOSED

LOANED TO
25 MAY 2014
PLANNING DEPARTMENT