
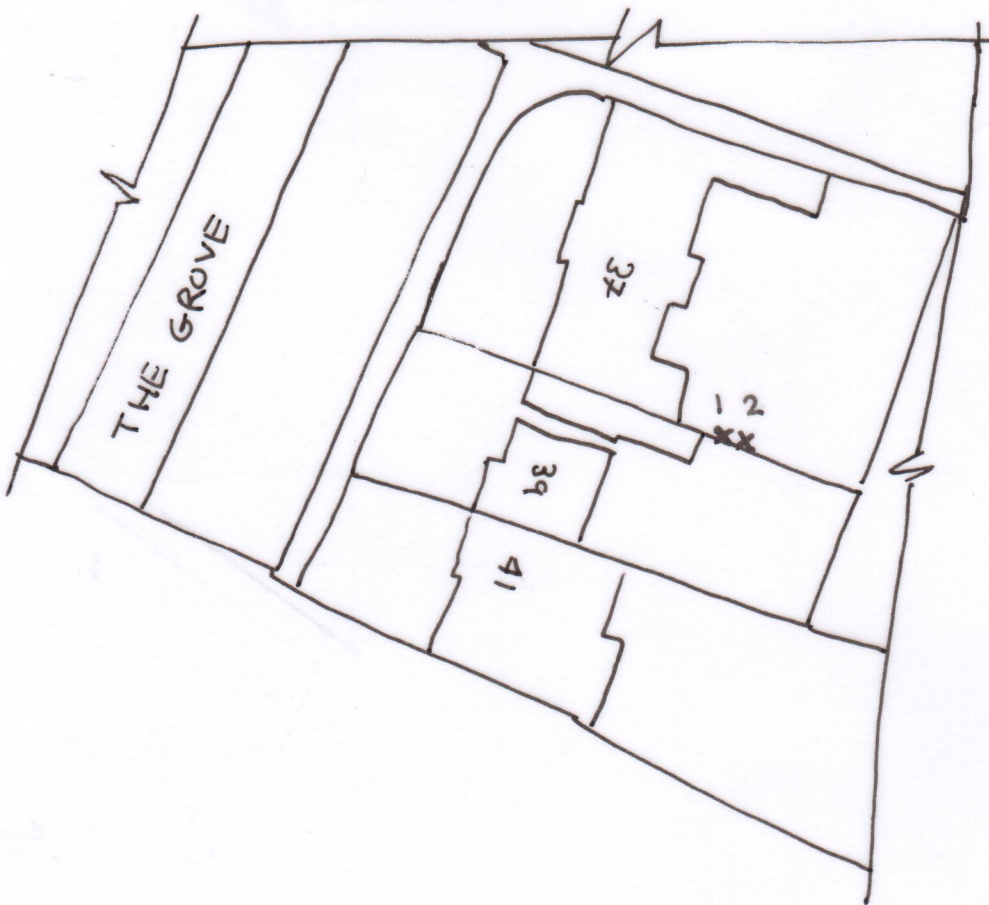


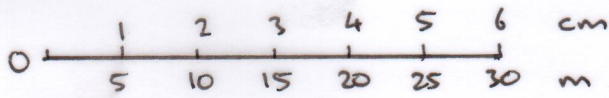

TREES WITHIN FAULTING DISTANCE

ECM DEVELOPERS LTD.

DRAWN BY : YR

DATE : APR '16

DRAWING No. 0085/20/SK 01

SCALE 1:500 @ A4