MICHAEL OAKES ARCHITECTS LTD.

Michael Oakes (Director) B.A. Hons Arch, Dipl. Arch, Registered Architect
Liam Whitfield B.A. Hons Arch, M.A. Arch, PgDip, Registered Architect

REGISTERED ARCHITECTS, DESIGNERS + ILLUSTRATORS
Telephone: 01895 235089 - E-mail: michaeloakesarchitect@googlemail.com

Site Location Plan

1:1250 @ A3

0 20 40 60 100m

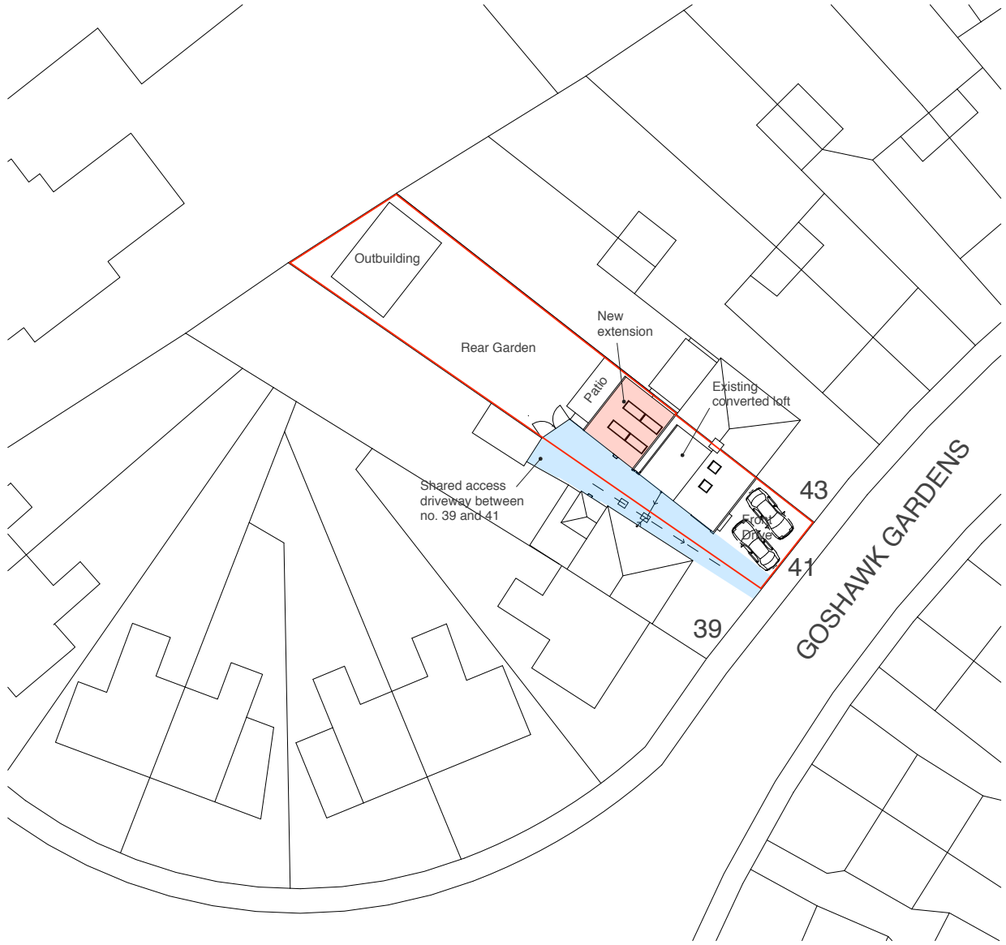

Block Plan

1:500 @ A3

0 10 20 30 40 50m

Address	Client	Date
41 Goshawk Gardens, Hayes, UB4 8LB	Mr Paul Donnelly	April 2019

Drawing Title

Location + Block Plan As Proposed

Planning application for a rear extension

Project no. / Stage /	Drawing no. / Revision
0248- PLA-	51_A

Revision notes: Drawn by: LW

A - First Issue

10 Parkfield Avenue, Hillingdon, Middlesex, UB10 0DF, Great Britain

Copyright © Michael Oakes Architects Ltd. 2019
Print all drawings in full colour at A3 size - Do not scale drawings

MICHAEL OAKES ARCHITECTS LTD.

Michael Oakes (Director) B.A. Hons Arch, Dipl. Arch, Registered Architect
Liam Whitfield B.A. Hons Arch, M.A. Arch, PgDip, Registered Architect

REGISTERED ARCHITECTS, DESIGNERS + ILLUSTRATORS
Telephone: 01895 235089 - E-mail: michaeloakesarchitect@googlemail.com

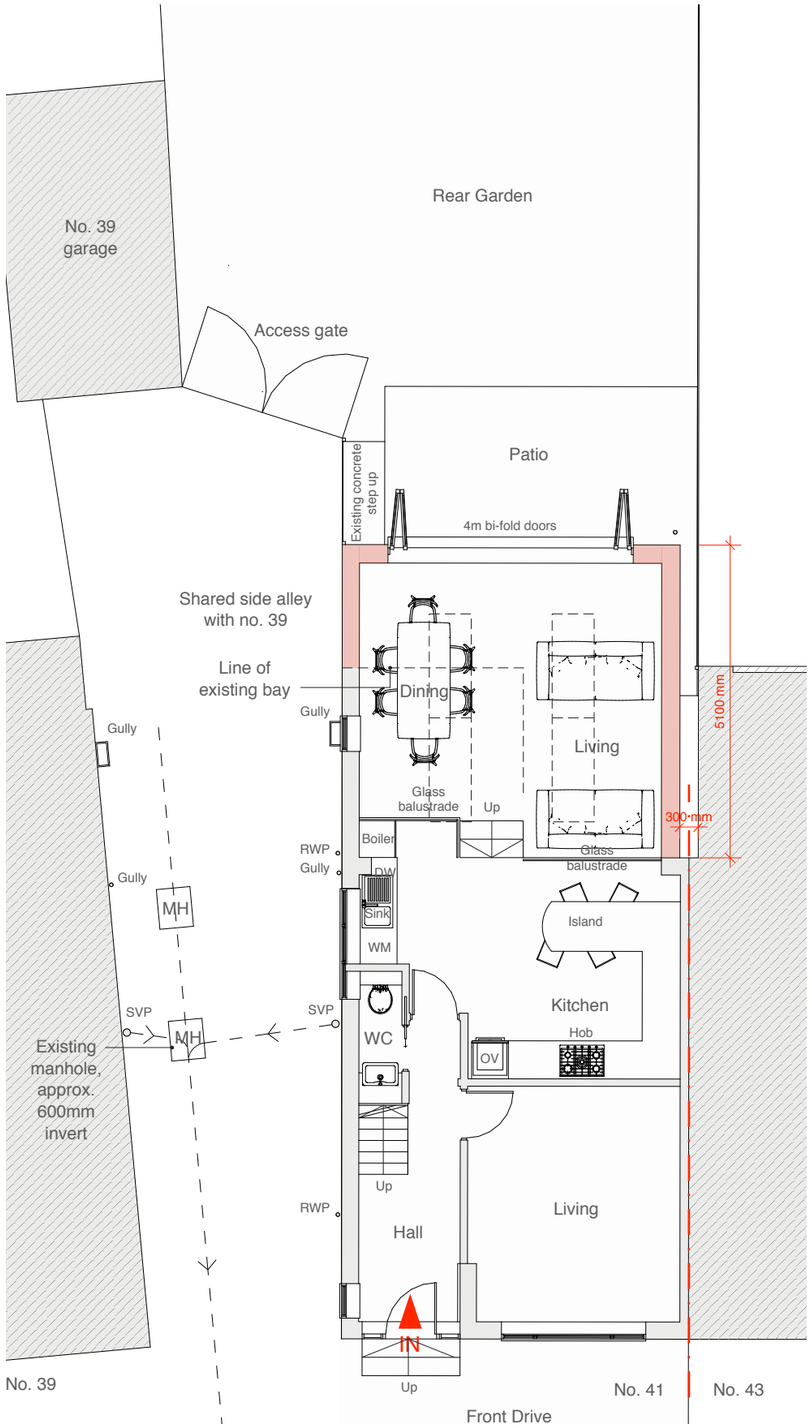

Proposed Ground Floor Plan

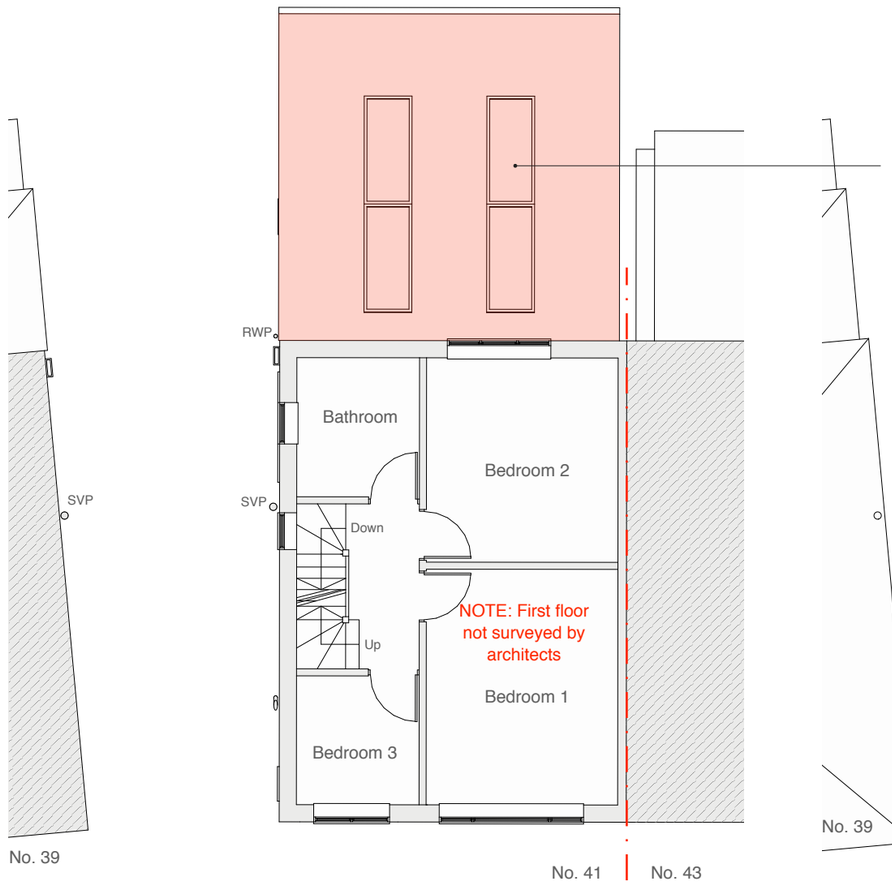

Proposed First Floor Plan

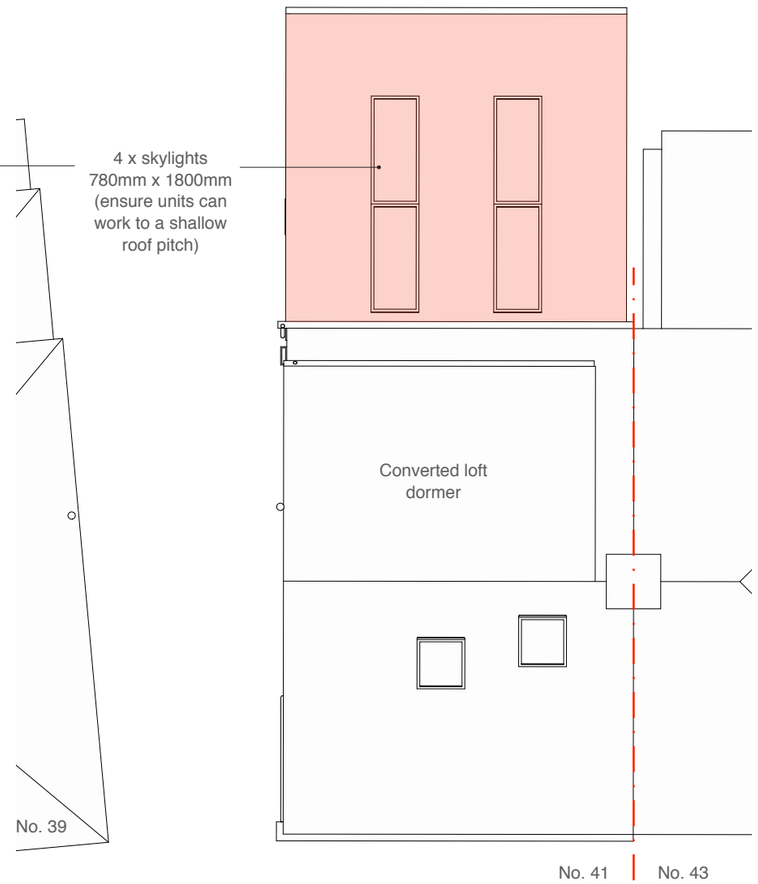

Proposed Roof Plan

Address	Client	Date
41 Goshawk Gardens, Hayes, UB4 8LB	Mr Paul Donnelly	April 2019

1:100 @ A3

0 1 2 3 4 5 10m

Drawing Title

Proposed
Floor Plans

Planning application for a rear extension

Project no. / Stage /	Drawing no. / Revision
0248- PLA-	52_A

Revision notes: Drawn by: LW

A - First Issue

10 Parkfield Avenue, Hillingdon, Middlesex, UB10 0DF, Great Britain

Copyright © Michael Oakes Architects Ltd. 2019
Print all drawings in full colour at A3 size - Do not scale drawings

MICHAEL OAKES ARCHITECTS LTD.

Michael Oakes (Director) B.A. Hons Arch, Dipl. Arch, Registered Architect
Liam Whitfield B.A. Hons Arch, M.A. Arch, PgDip, Registered Architect

REGISTERED ARCHITECTS, DESIGNERS + ILLUSTRATORS
Telephone: 01895 235089 - E-mail: michaeloakesarchitect@googlemail.com

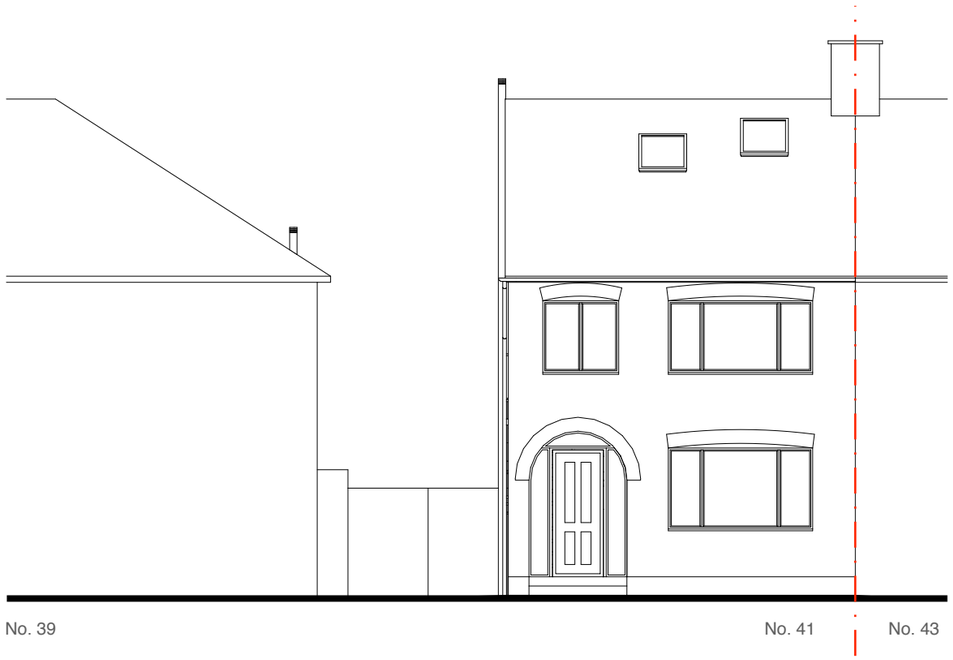

Proposed Front Elevation

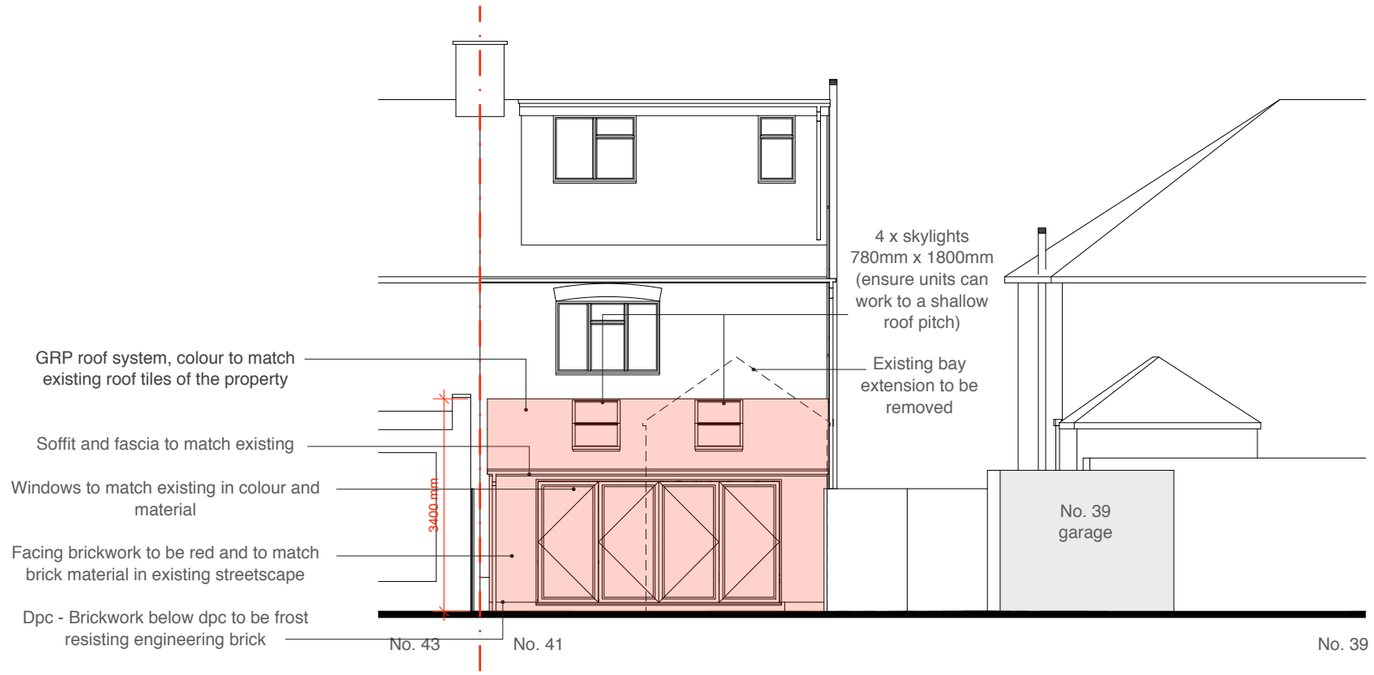

Proposed Rear Elevation

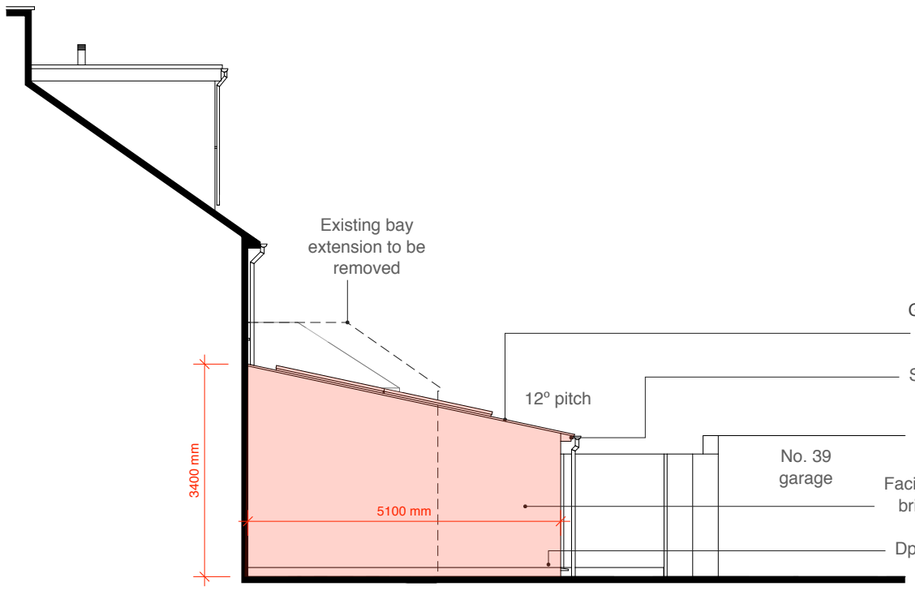

Proposed Section A-A (Through party wall of no. 41 and 43)

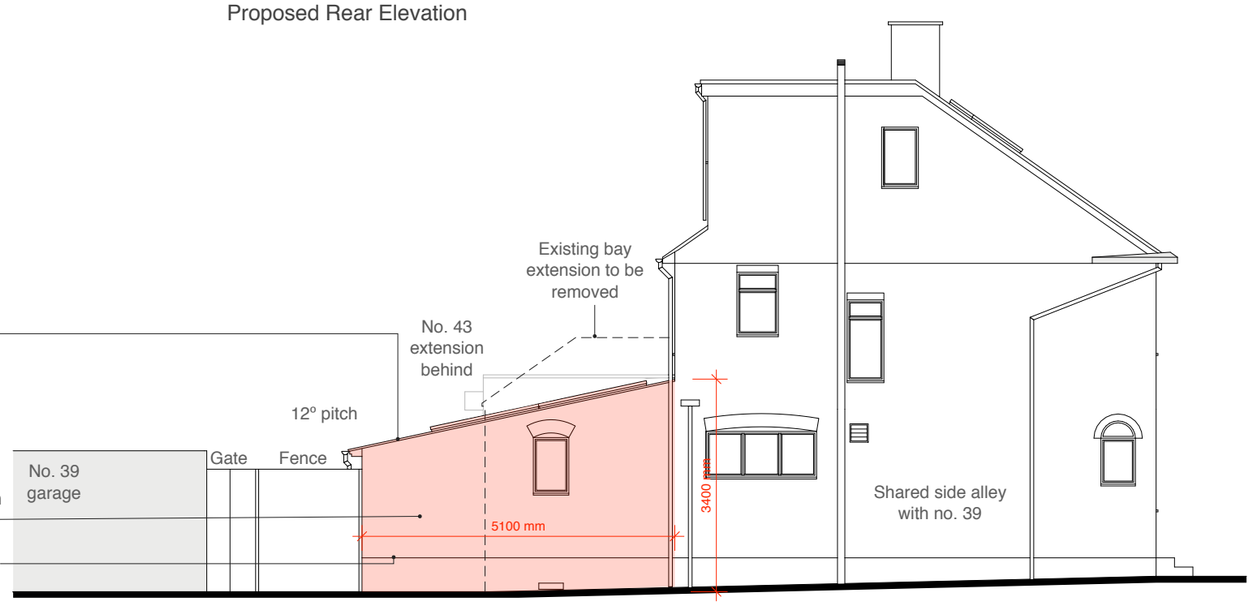

Proposed Side Elevation

Address	Client	Date
41 Goshawk Gardens, Hayes, UB4 8LB	Mr Paul Donnelly	April 2019

1:100 @ A3

0 1 2 3 4 5 10m

Drawing Title

Proposed
Elevations

Planning application for a rear extension

Project no. / Stage /	Drawing no. / Revision
0248- PLA-	53_A

Revision notes: Drawn by: LW

A - First Issue

10 Parkfield Avenue, Hillingdon, Middlesex, UB10 0DF, Great Britain

Copyright © Michael Oakes Architects Ltd. 2019
Print all drawings in full colour at A3 size - Do not scale drawings

MICHAEL OAKES ARCHITECTS LTD.

Michael Oakes (Director) B.A. Hons Arch, Dipl. Arch, Registered Architect
Liam Whitfield B.A. Hons Arch, M.A. Arch, PgDip, Registered Architect

REGISTERED ARCHITECTS, DESIGNERS + ILLUSTRATORS
Telephone: 01895 235089 - E-mail: michaeloakesarchitect@googlemail.com

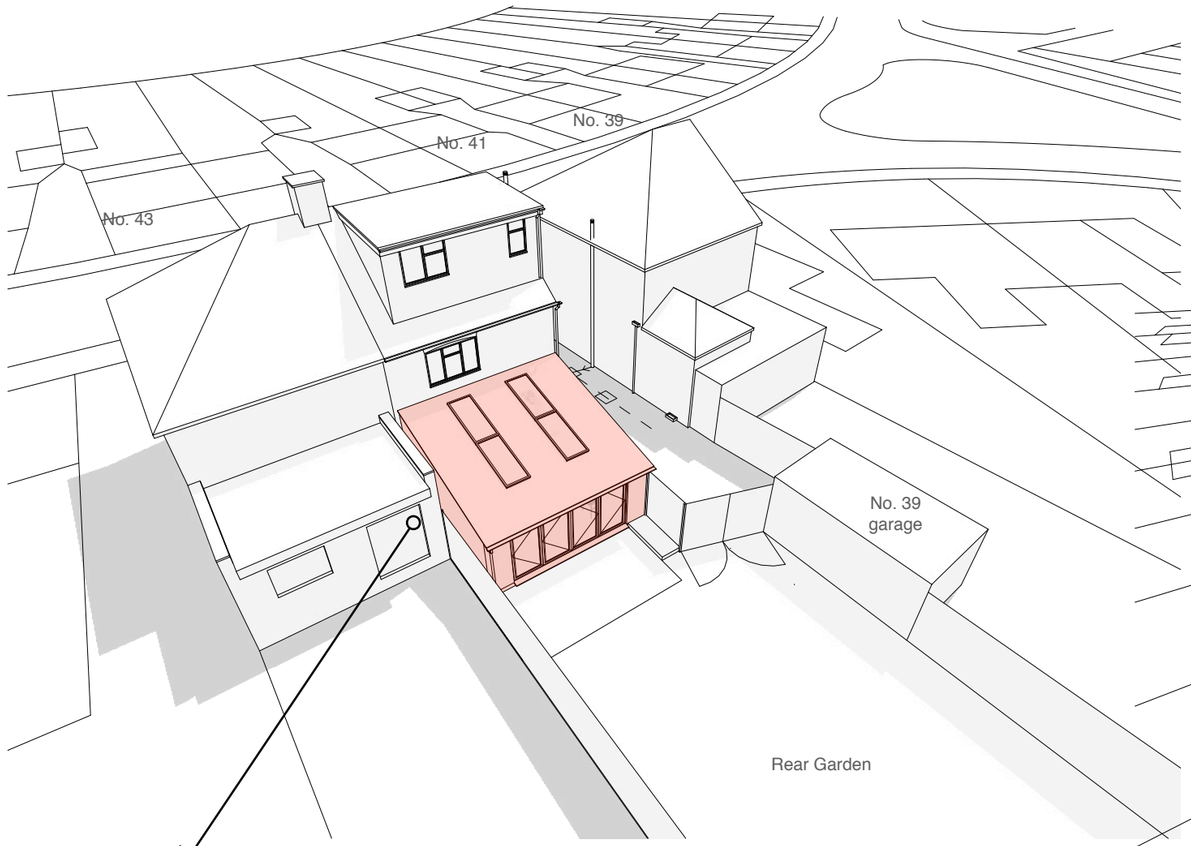

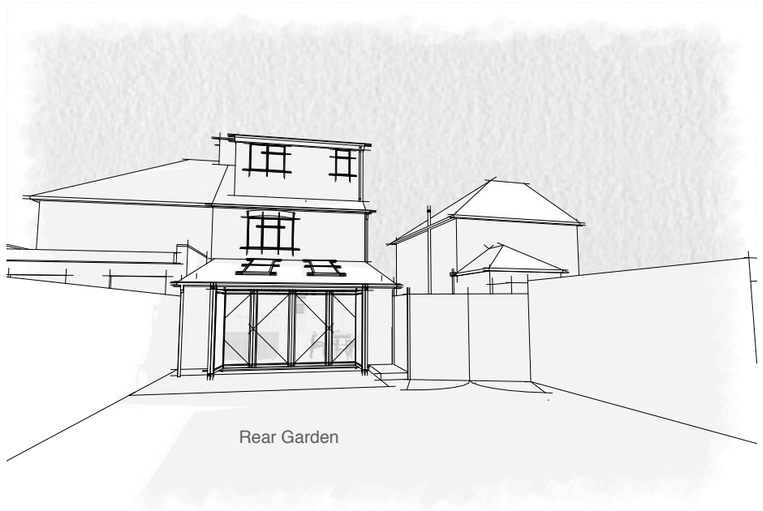

Proposed perspective view from the rear garden

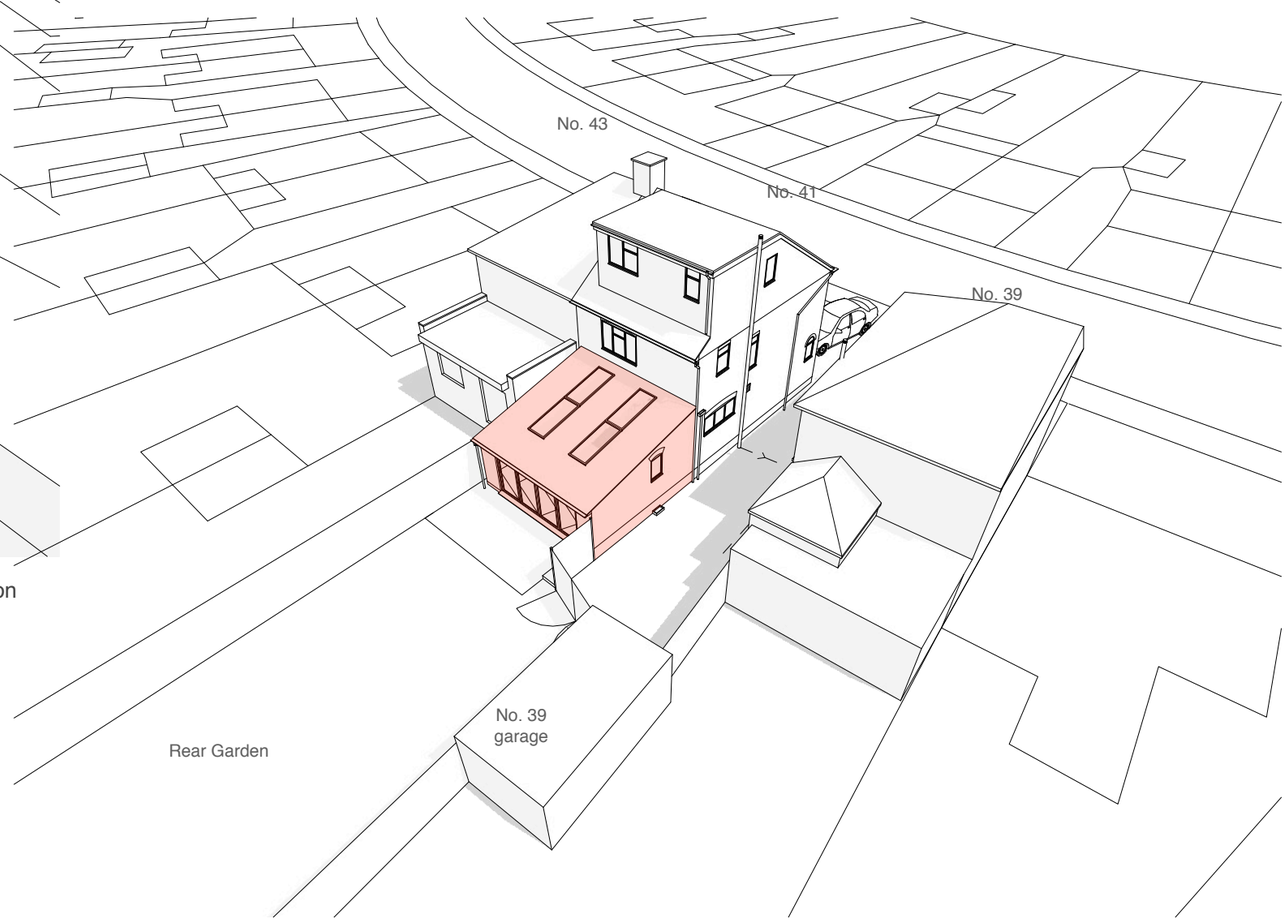

Proposed 3D views from the rear extension

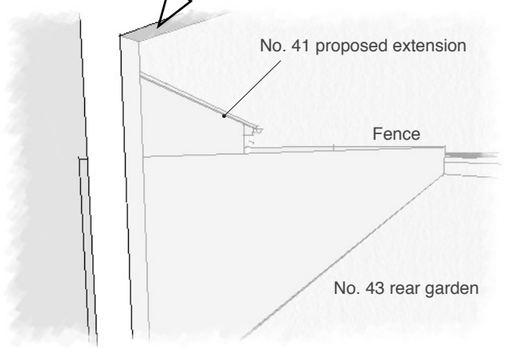

Interior view from the patio door of no. 43 looking towards the rear garden showing the new proposed extension at no. 41

Address	Client	Date
41 Goshawk Gardens, Hayes, UB4 8LB	Mr Paul Donnelly	April 2019

Drawing Title

Proposed
3D Views

Planning application for a rear extension

Project no. / Stage /	Drawing no. / Revision
0248- PLA-	54_A

Revision notes: Drawn by: LW

A - First Issue

10 Parkfield Avenue, Hillingdon, Middlesex, UB10 0DF, Great Britain

Copyright © Michael Oakes Architects Ltd. 2019
Print all drawings in full colour at A3 size - Do not scale drawings