

NOTES

CONTRACTORS MUST VERIFY ALL DIMENSIONS ON SITE BEFORE COMMENCING ANY WORK ON SHOP DRAWINGS

DO NOT SCALE FROM THIS DRAWING

RS ATPA COPYRIGHT

- Notes:
1. Do not scale this drawing
 2. All dimensions to be verified on site and any discrepancy reported to the client
 3. This drawing to be read in conjunction with all relevant drawings

all rainwater gutters, down pipes locations to be confirmed by architect & not to encroach neighbors property

client/builder to liaise with local water board for any new works on or within the public sewer or drain runs and obtain approval from the local authority prior to commencement of any works

owners to serve party wall act notice on owners of adjacent property and obtain written agreement, prior to commencement of any works

client/builder to obtain all planning permission approvals from the relevant authority commencement of building works prior to the planning & building control approvals is to client/builders own risk

roof lights:
final size and position of roof lights to clients requirements

A	Planning Issue	28.12.17	RS
REV	AMENDMENT	DATE	CHD


CLIENT
Mr. Masoud Dildar

PROJECT
384 Yeading Lane
UB4 9BA

DRAWING TITLE
Proposed Loft Conversion
Existing & Proposed Elevations
Sheet 7

SCALE	DRAWN BY	CHECKED	DATE
1:50 @ A1	RS	RS	28.12.17
1:100 @ A3			

DRAWING NUMBER	REVISION
2017 - 131 - 07	A

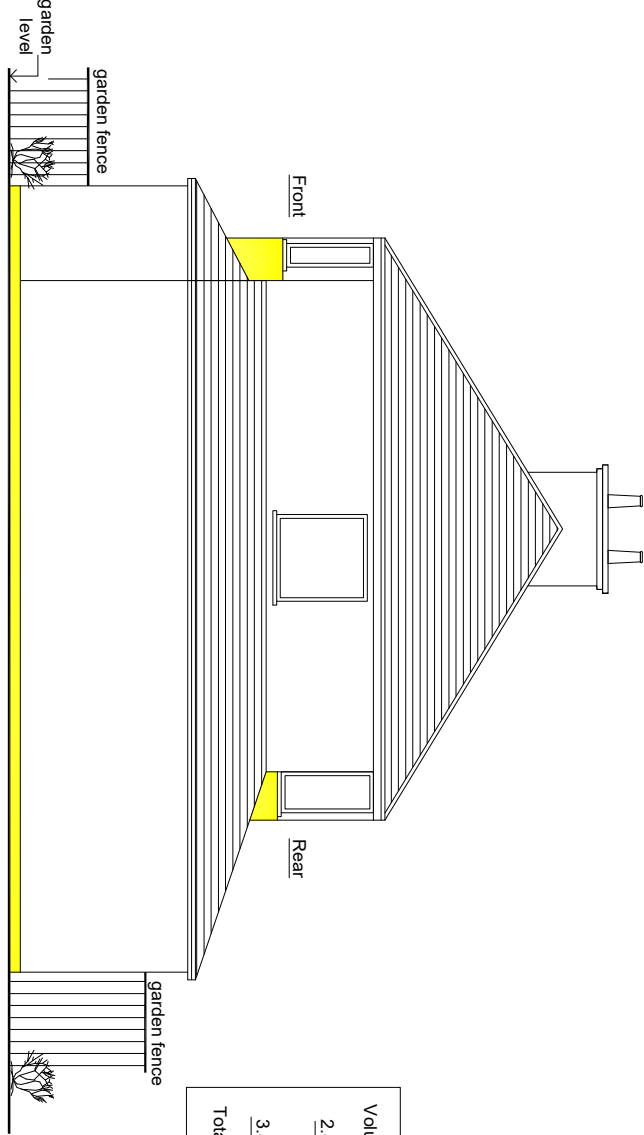


Existing Side Elevation From Right Hand Side

384

Volume Of Proposed Loft Extension:
$$\frac{2.800 \times 1.750 \times 5.285}{2} = 13.00m^3$$
$$+ \frac{3.850 \times 2.500 \times 7.700}{6} = 12.35m^3$$

Total volume = 25.350m³ < 50.00m³

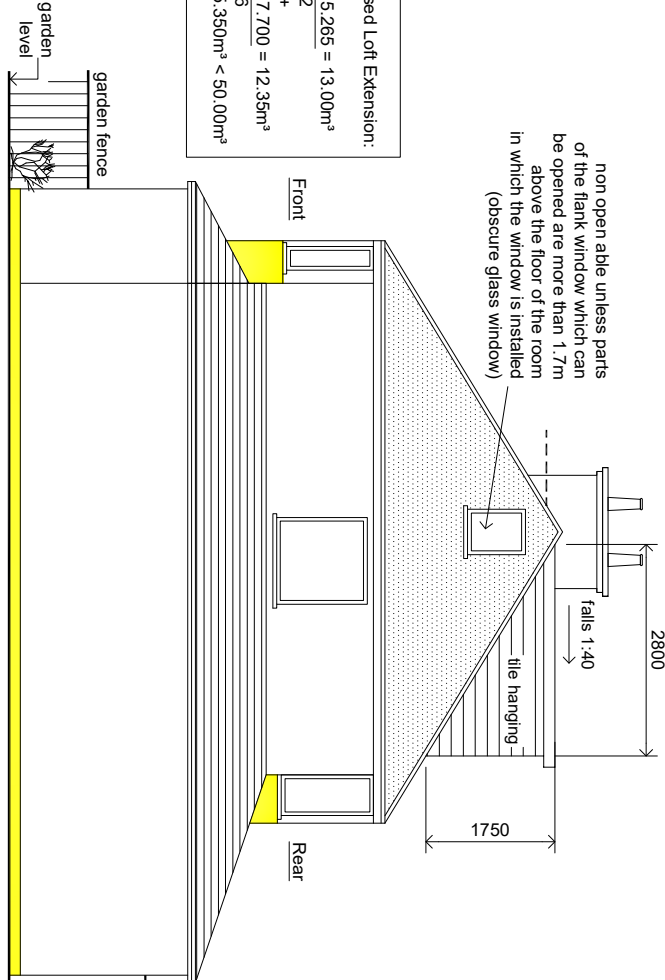

Proposed Side Elevation From Right Hand Side

384

Final Position And Sizes Of New Sky Light Windows To Clients Requirements And To BCOs Approval

new velux window not to protrude 150mm beyond the plane of the slope of the original house measured perpendicularly with the external surface of the original roof

all new facing brickwork/render, roof tiles to match existing


new roof tiles to match existing

Final Position And Sizes Of New Sky Light Windows To Clients Requirements And To BCOs Approval

new velux window not to protrude 150mm beyond the plane of the slope of the original house measured perpendicularly with the external surface of the original roof


all new facing brickwork/render, roof tiles to match existing

new roof tiles to match existing

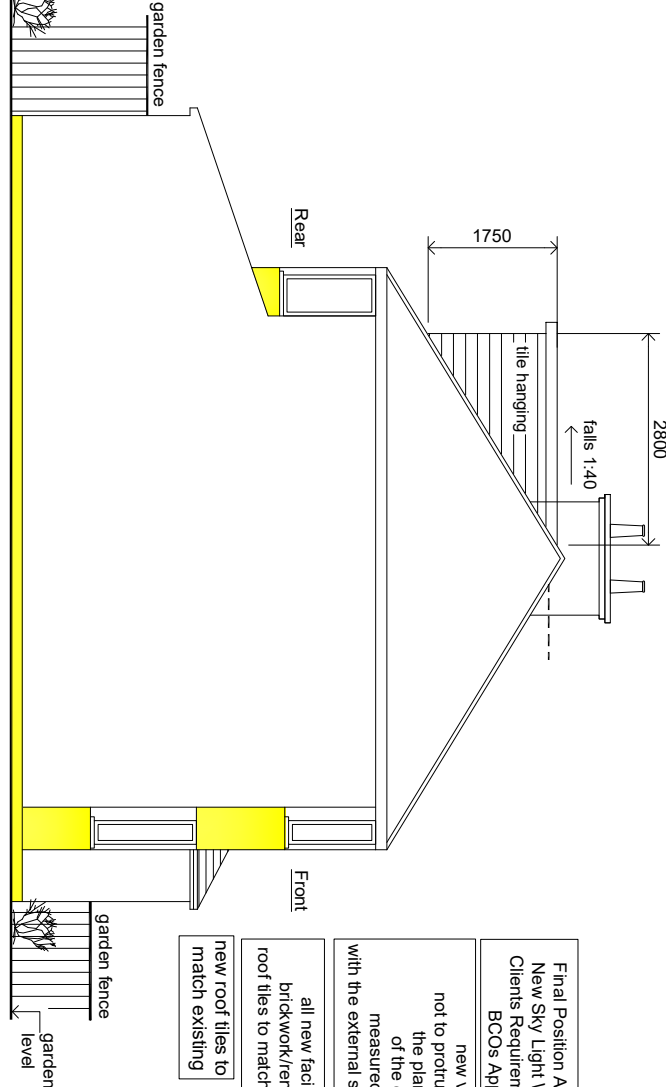

Proposed Side Elevation From Left Hand Side

384

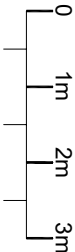

Scale Bar

DRAWING STATUS

Planning Issue