

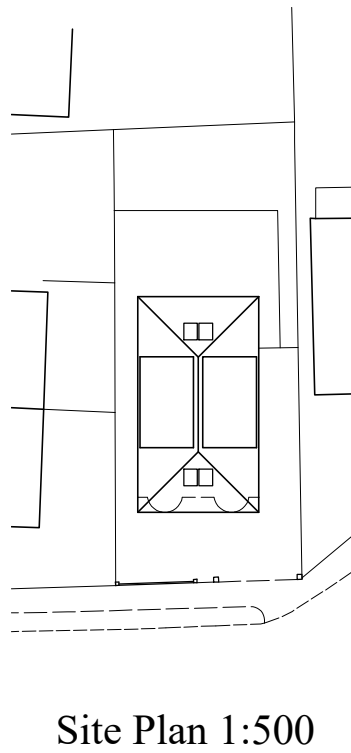
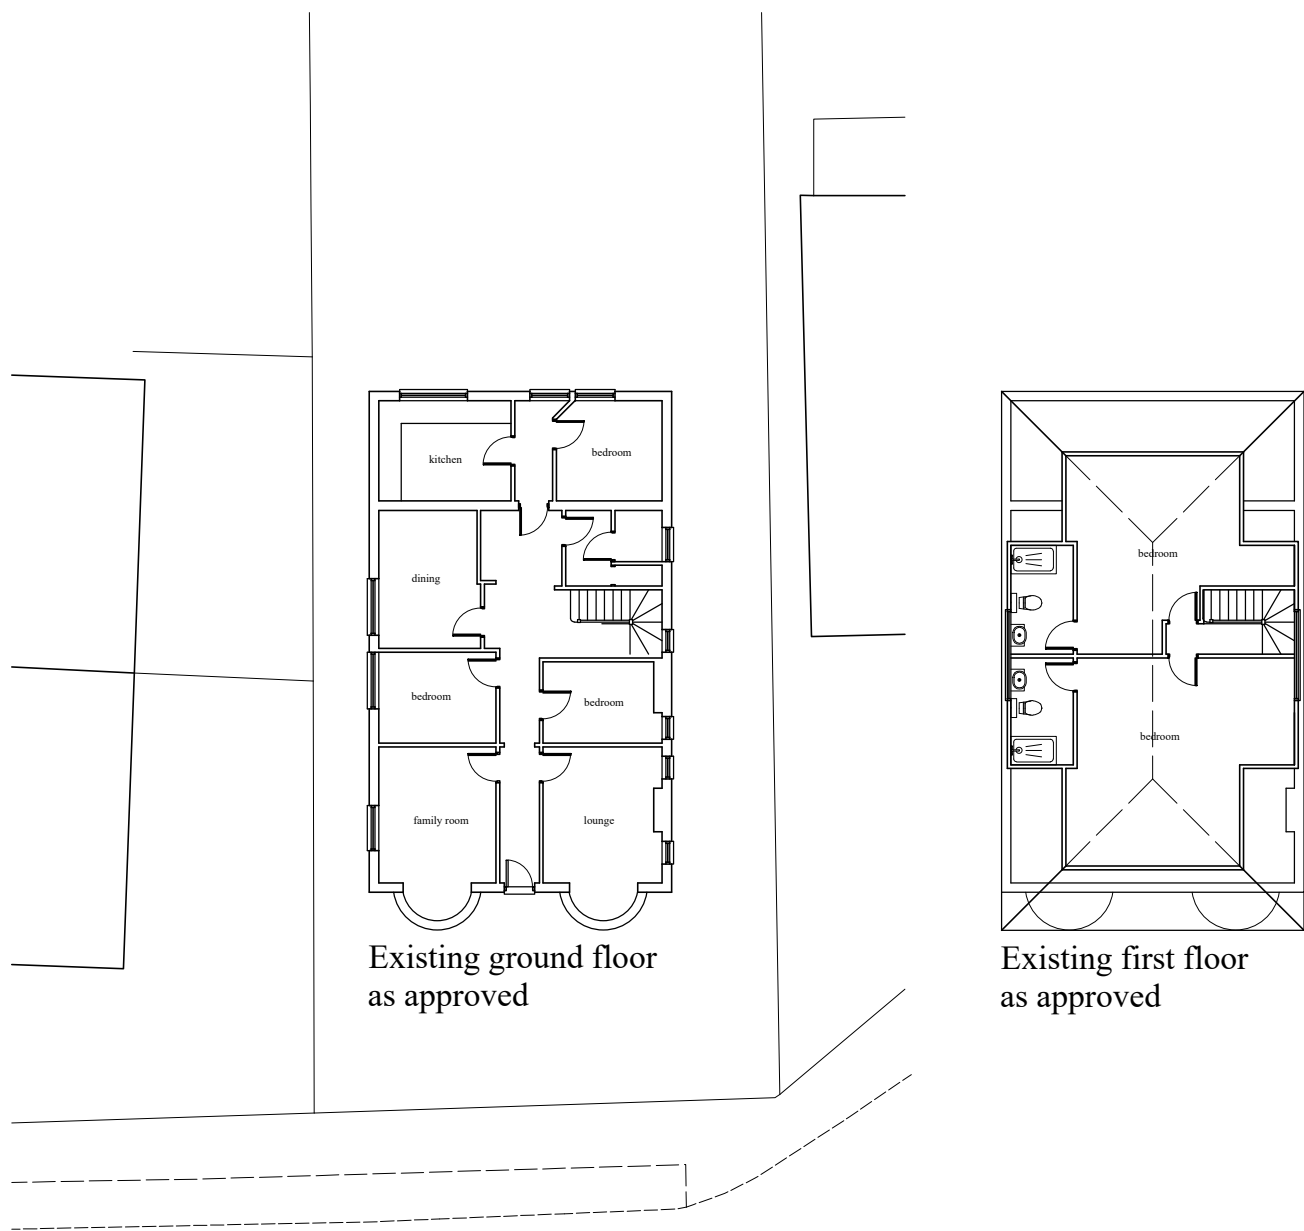
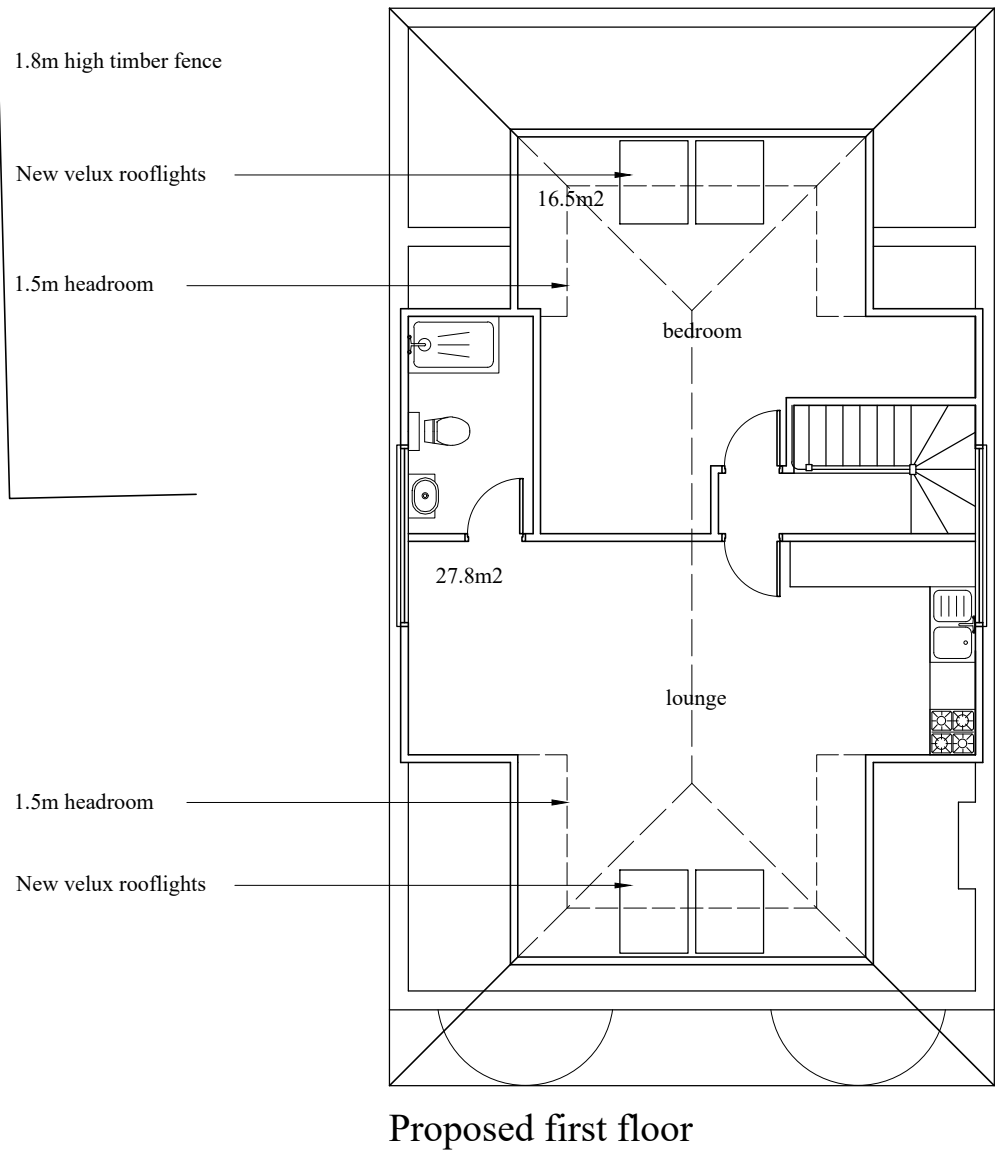


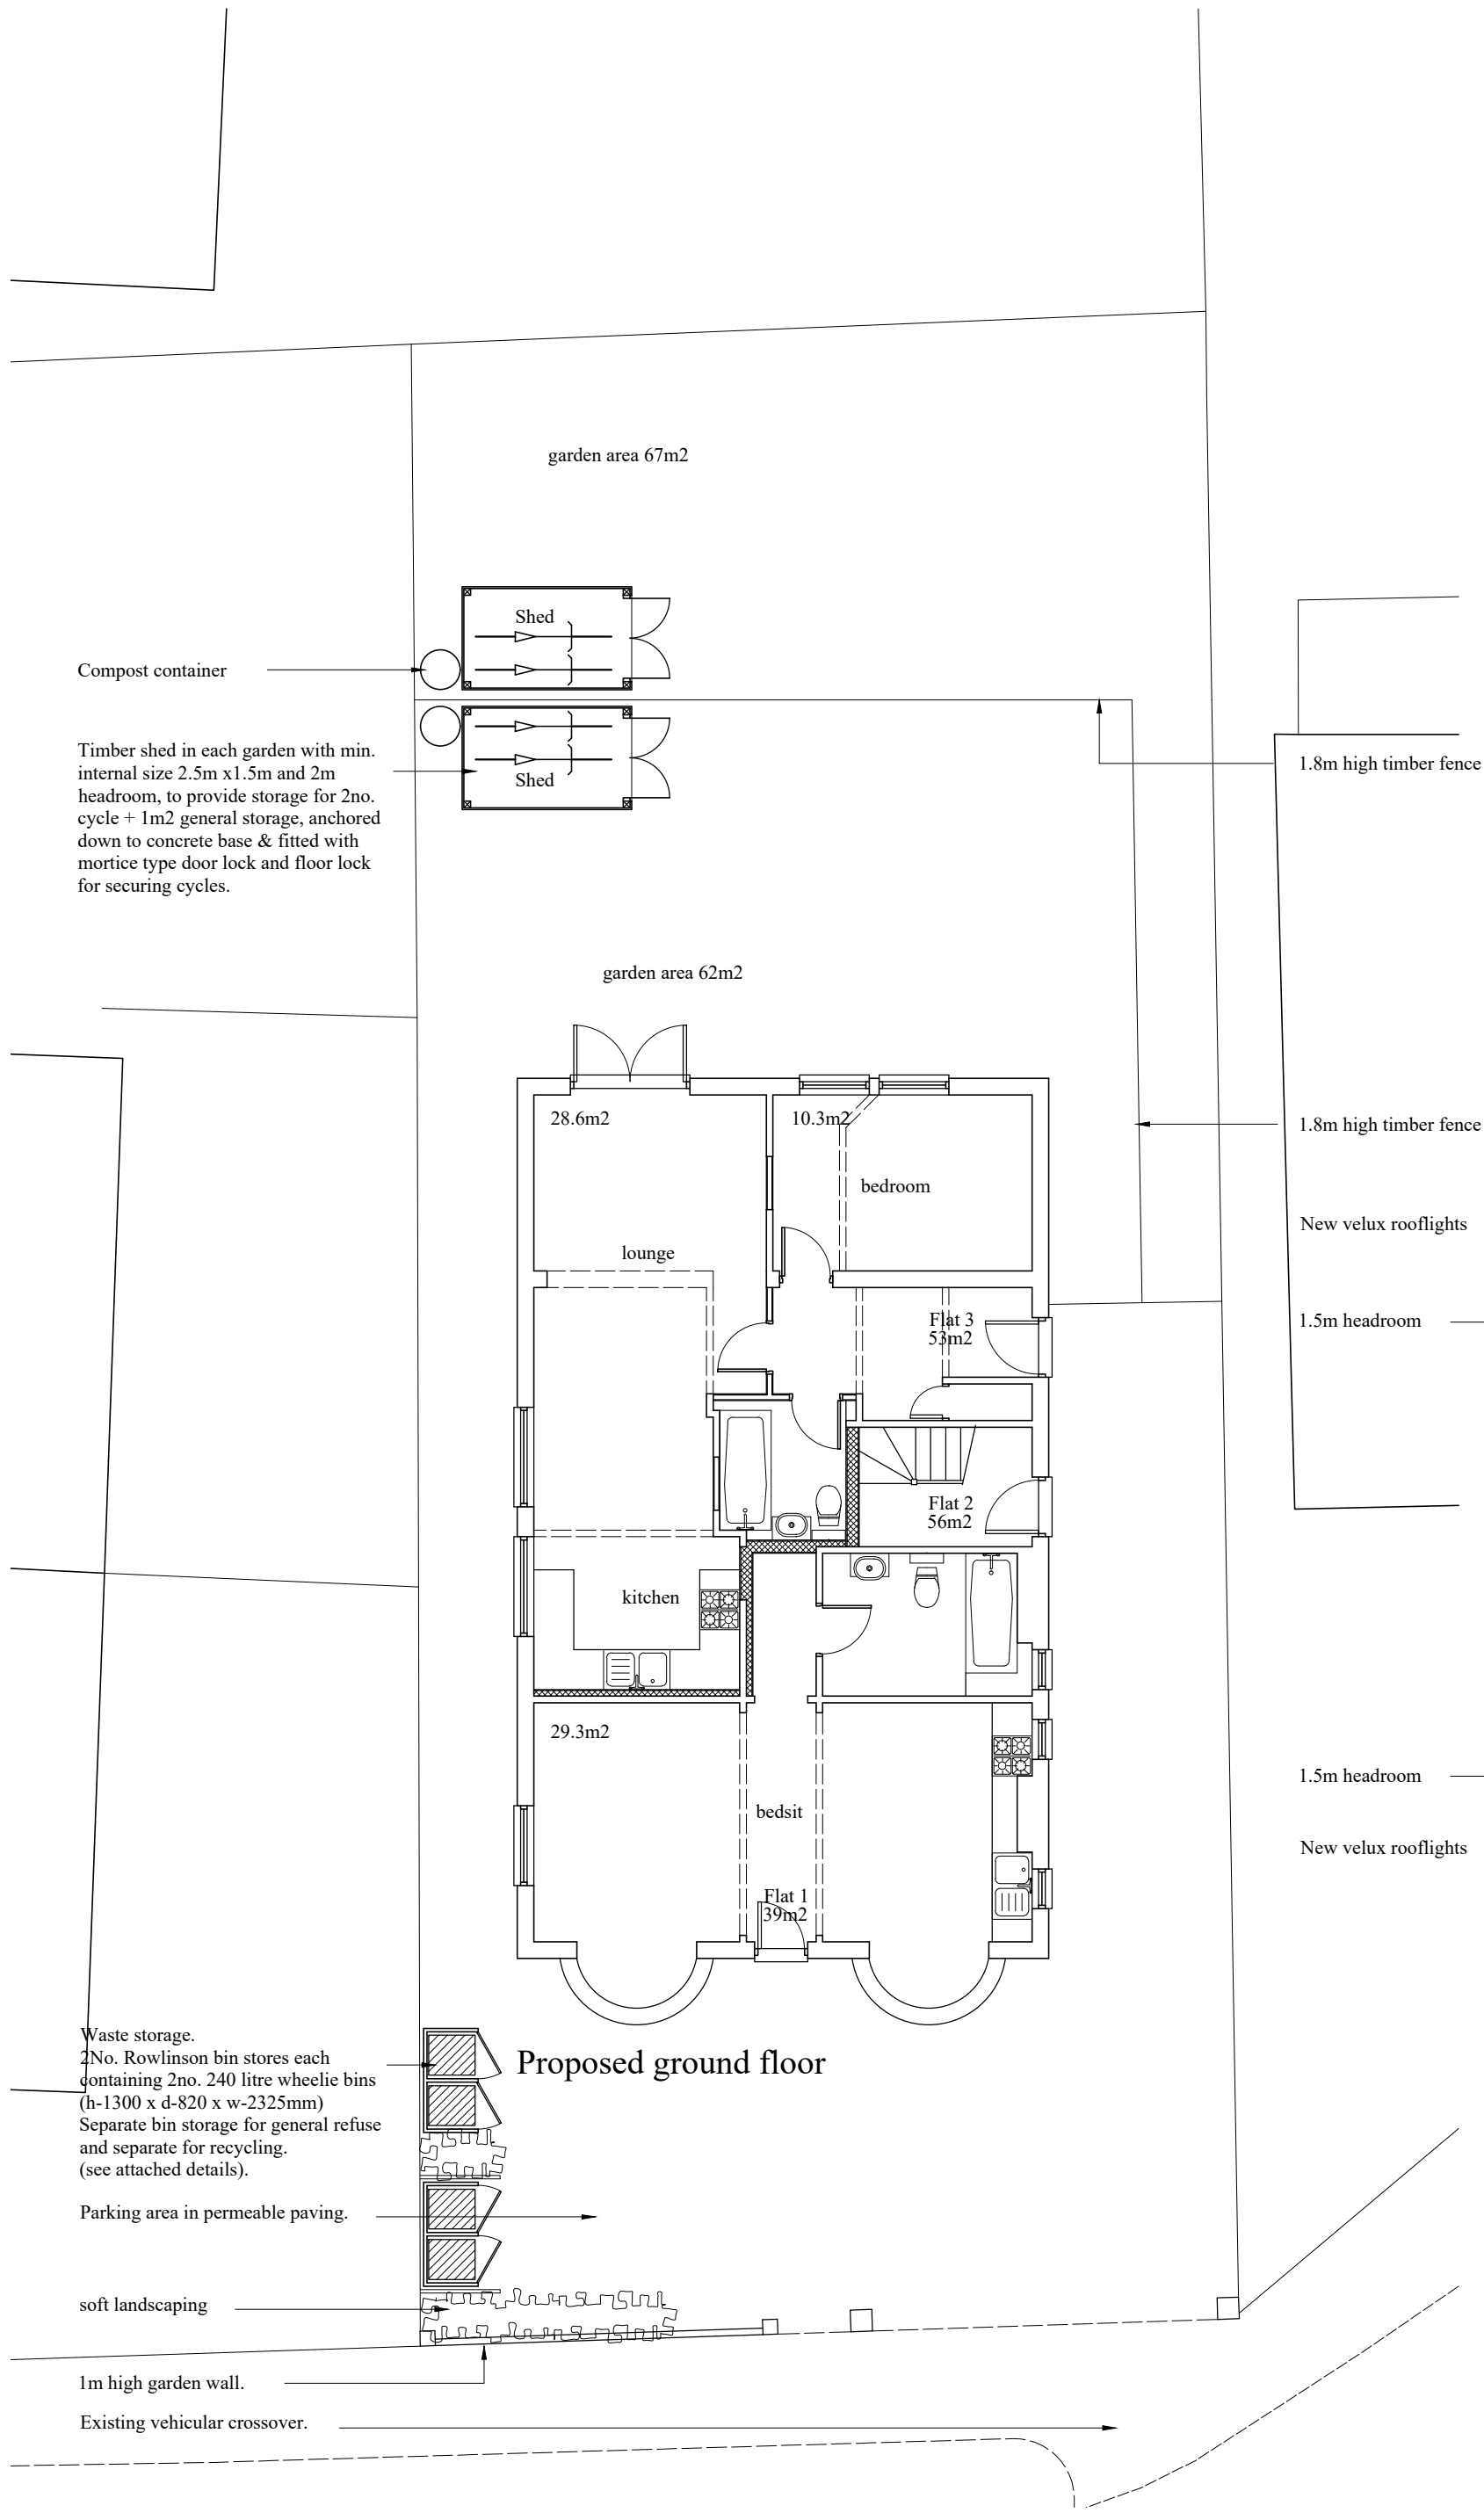

Accomodation schedule

- Flat 1 - Ground floor bedsit - 39m2
Flat 2 - First floor 1 bedroom - 56m2
Flat 3 - Ground floor 1 bedroom - 53m2

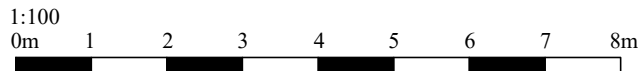

Revision:		
ABA Chartered Surveyors 49 The Green, Southall UB2 4AR		email:aba@aujla.co.uk Tel: 020 8574 3535
scale 1:100 @ A2	title Conversion to 3 flats.	
date 12/11/21		
drg no 2146-pl-01	rev	site 6 Great Central Avenue, Ruislip.