




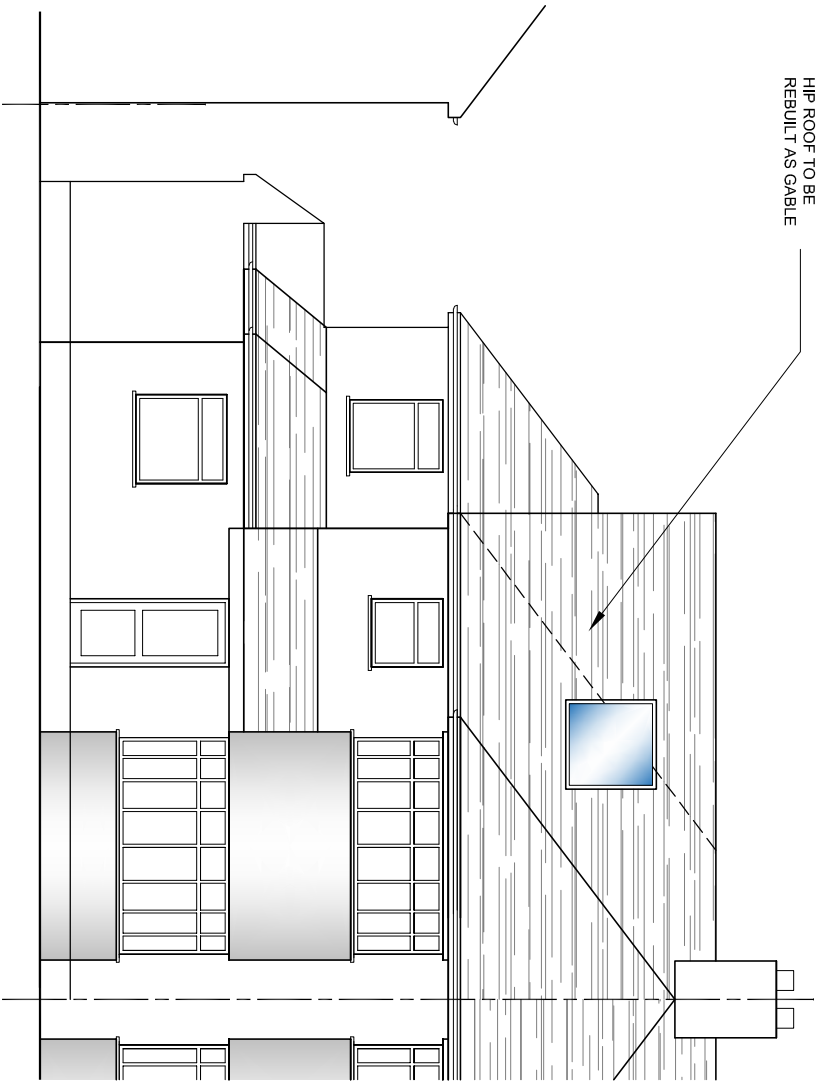


NORTH ELEVATION

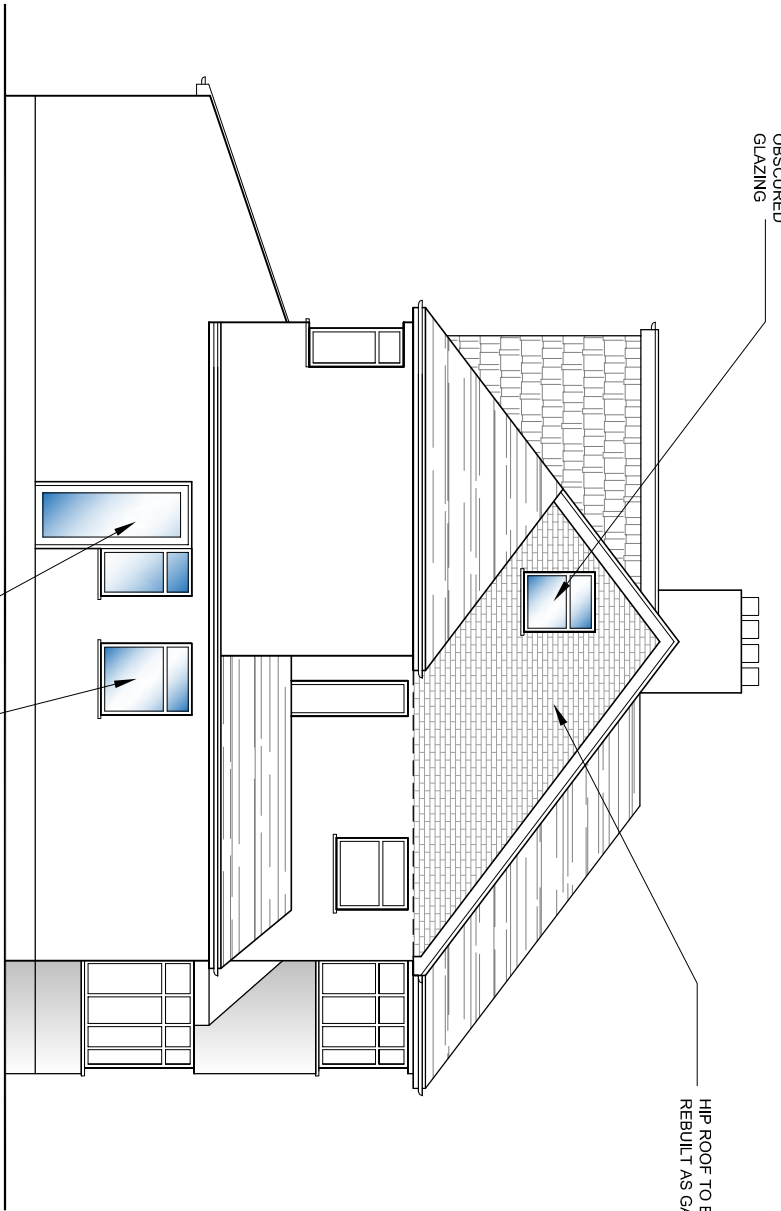

EAST ELEVATION

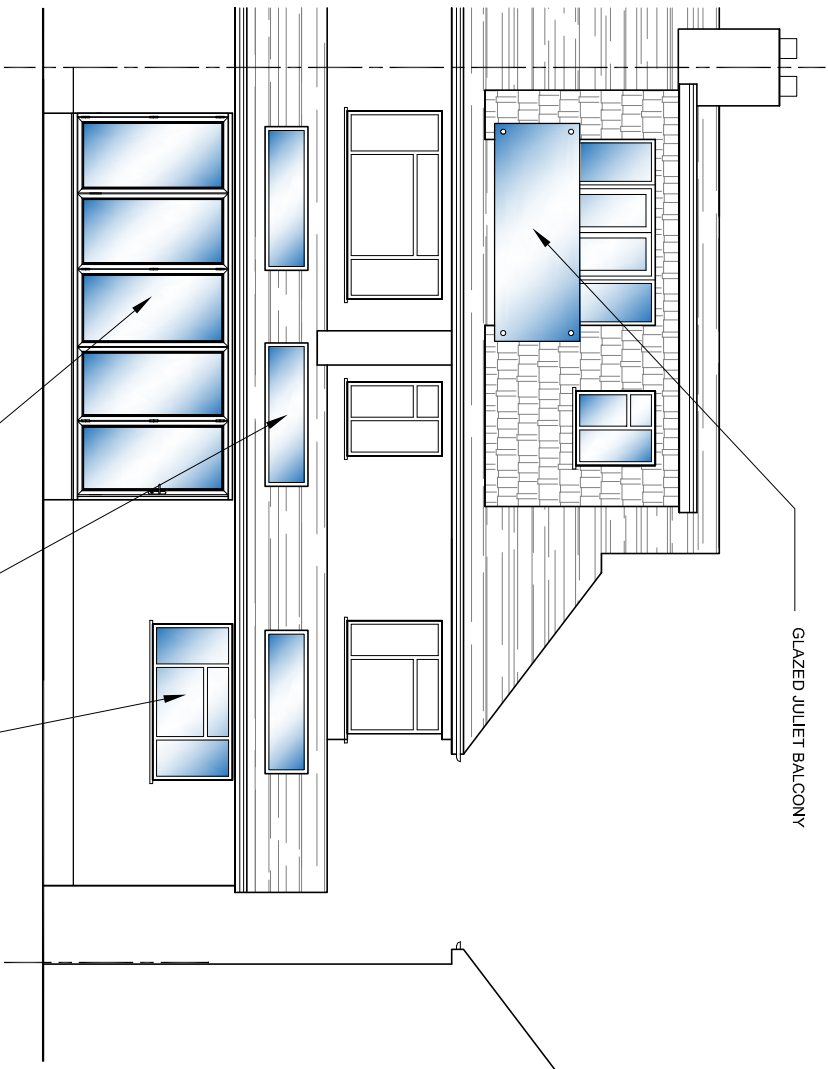

SOUTH ELEVATION

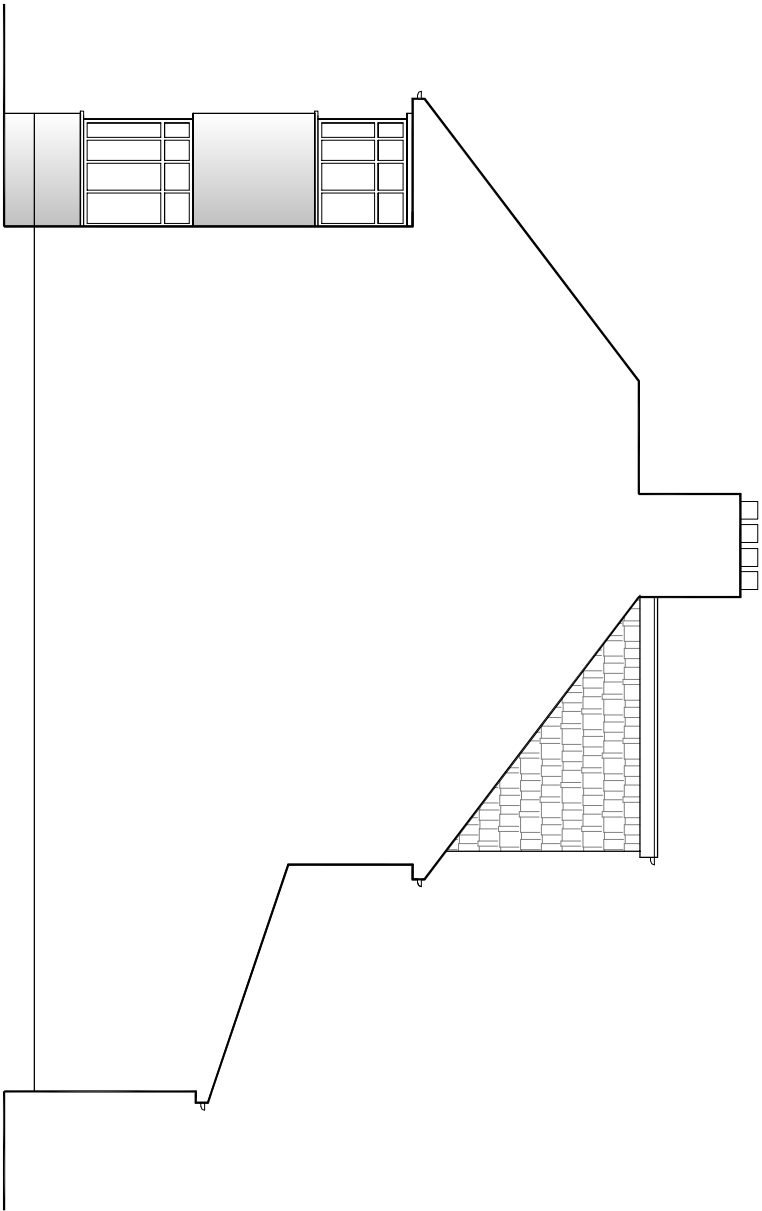

WEST ELEVATION

EXISTING MATERIALS
PITCHED ROOF: BROWN PLAIN
TILES TO MATCH
DORMER ROOF: GREY GRP
DORMER WALLS: BROWN PLAIN
TILES
GABLE WALL: RED FACING BRICK
TO MATCH



AMENDMENTS	DATE	REV.
Changes to the design of the building and its contents are only appropriate and subject to the owner's approval. All drawings are to be based on the latest information available and are to be updated to reflect any changes. The drawing is to be used for the purpose of the building and its contents. The drawing is to be used for the purpose of the building and its contents.		



bernard murray design
chartered architect
www.bmarchitect.co.uk
78 BRIDGE ROAD, UXBRIDGE, MIDDLESEX UB8 3QW
TEL: 01898 471714 EMAIL: bmmurraydesign@yahoo.co.uk

PROJECT
31 BROADHURST GARDENS
RUISLIP
HA4 9JQ

CLIENT
SARAH MCNALLY

DRAWING
PROPOSED ELEVATIONS

SCALE	1:100 @ A3	DRAWING NUMBER	REV.
DATE	JAN 2022	1164-12	
DRAWN	BM		