




EXISTING MATERIALS
ROOF: BROWN PLAIN TILES
WALLS: RED FACING BRICK AND
WHITE PAINTED RENDER

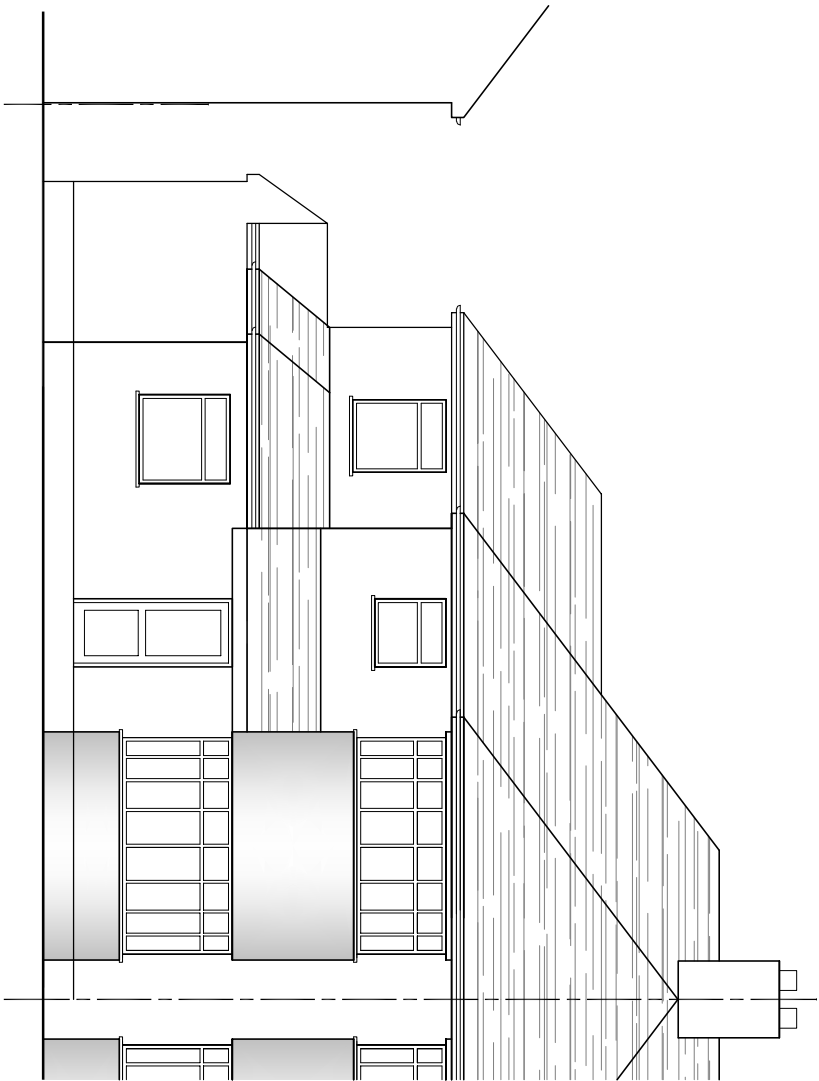


NORTH ELEVATION

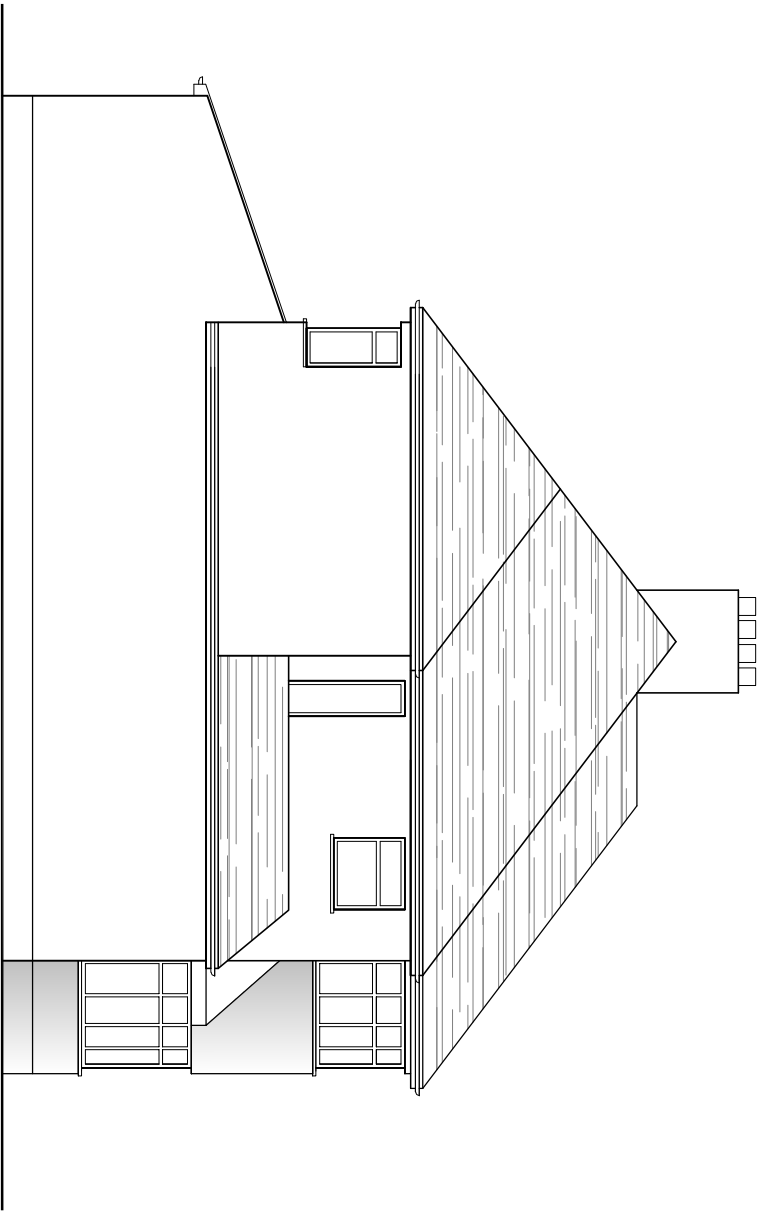


EAST ELEVATION

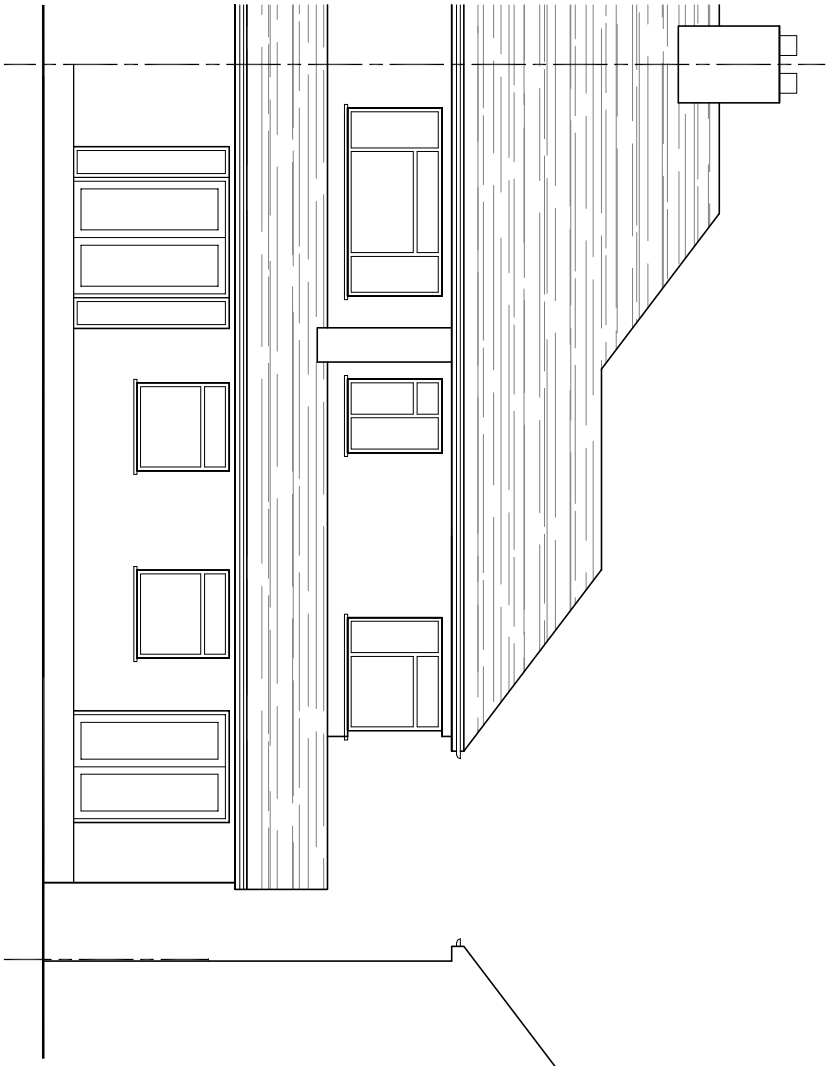

SOUTH ELEVATION

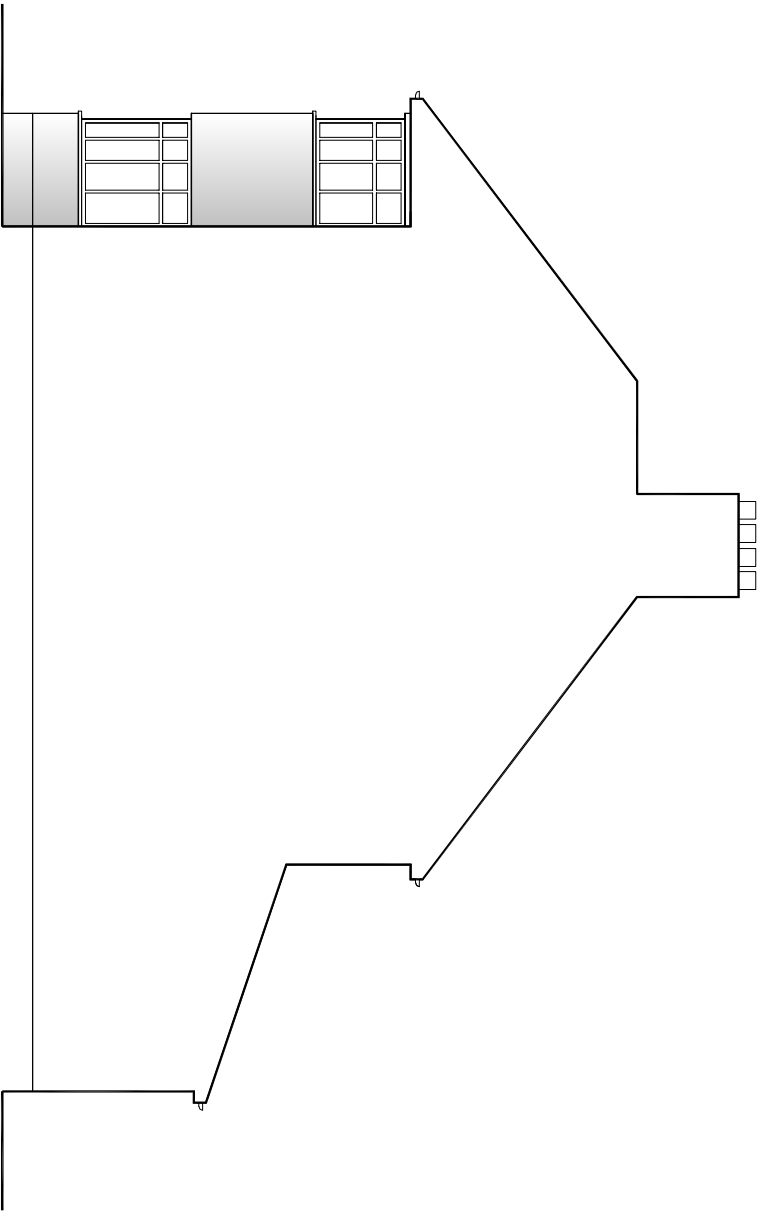

WEST ELEVATION

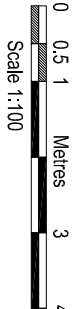

AMENDMENTS	DATE	REV.
All dimensions are to be measured on the finished construction and are to be taken from the centre of the wall or window opening unless otherwise stated. All dimensions are to be taken from the finished construction and are to be taken from the centre of the wall or window opening unless otherwise stated. The drawing is to be used for the purpose of the construction of the building.		



bernard murray design
chartered architect

78 BRIDGE ROAD, UXBRIDGE, MIDDLESEX UB8 3QW
TEL: 01898 471714 EMAIL: bmdesign@yahoo.co.uk

PROJECT
31 BROADHURST GARDENS
RUISLIP
HA4 9JQ

CLIENT
SARAH MCNALLY

DRAWING
EXISTING ELEVATIONS

SCALE	1:100 @ A3	DRAWING NUMBER	REV.
DATE	JAN 2022	1164-7	
DRAWN	BM		