






LEGEND:


CONSTRUCTION NOTES:

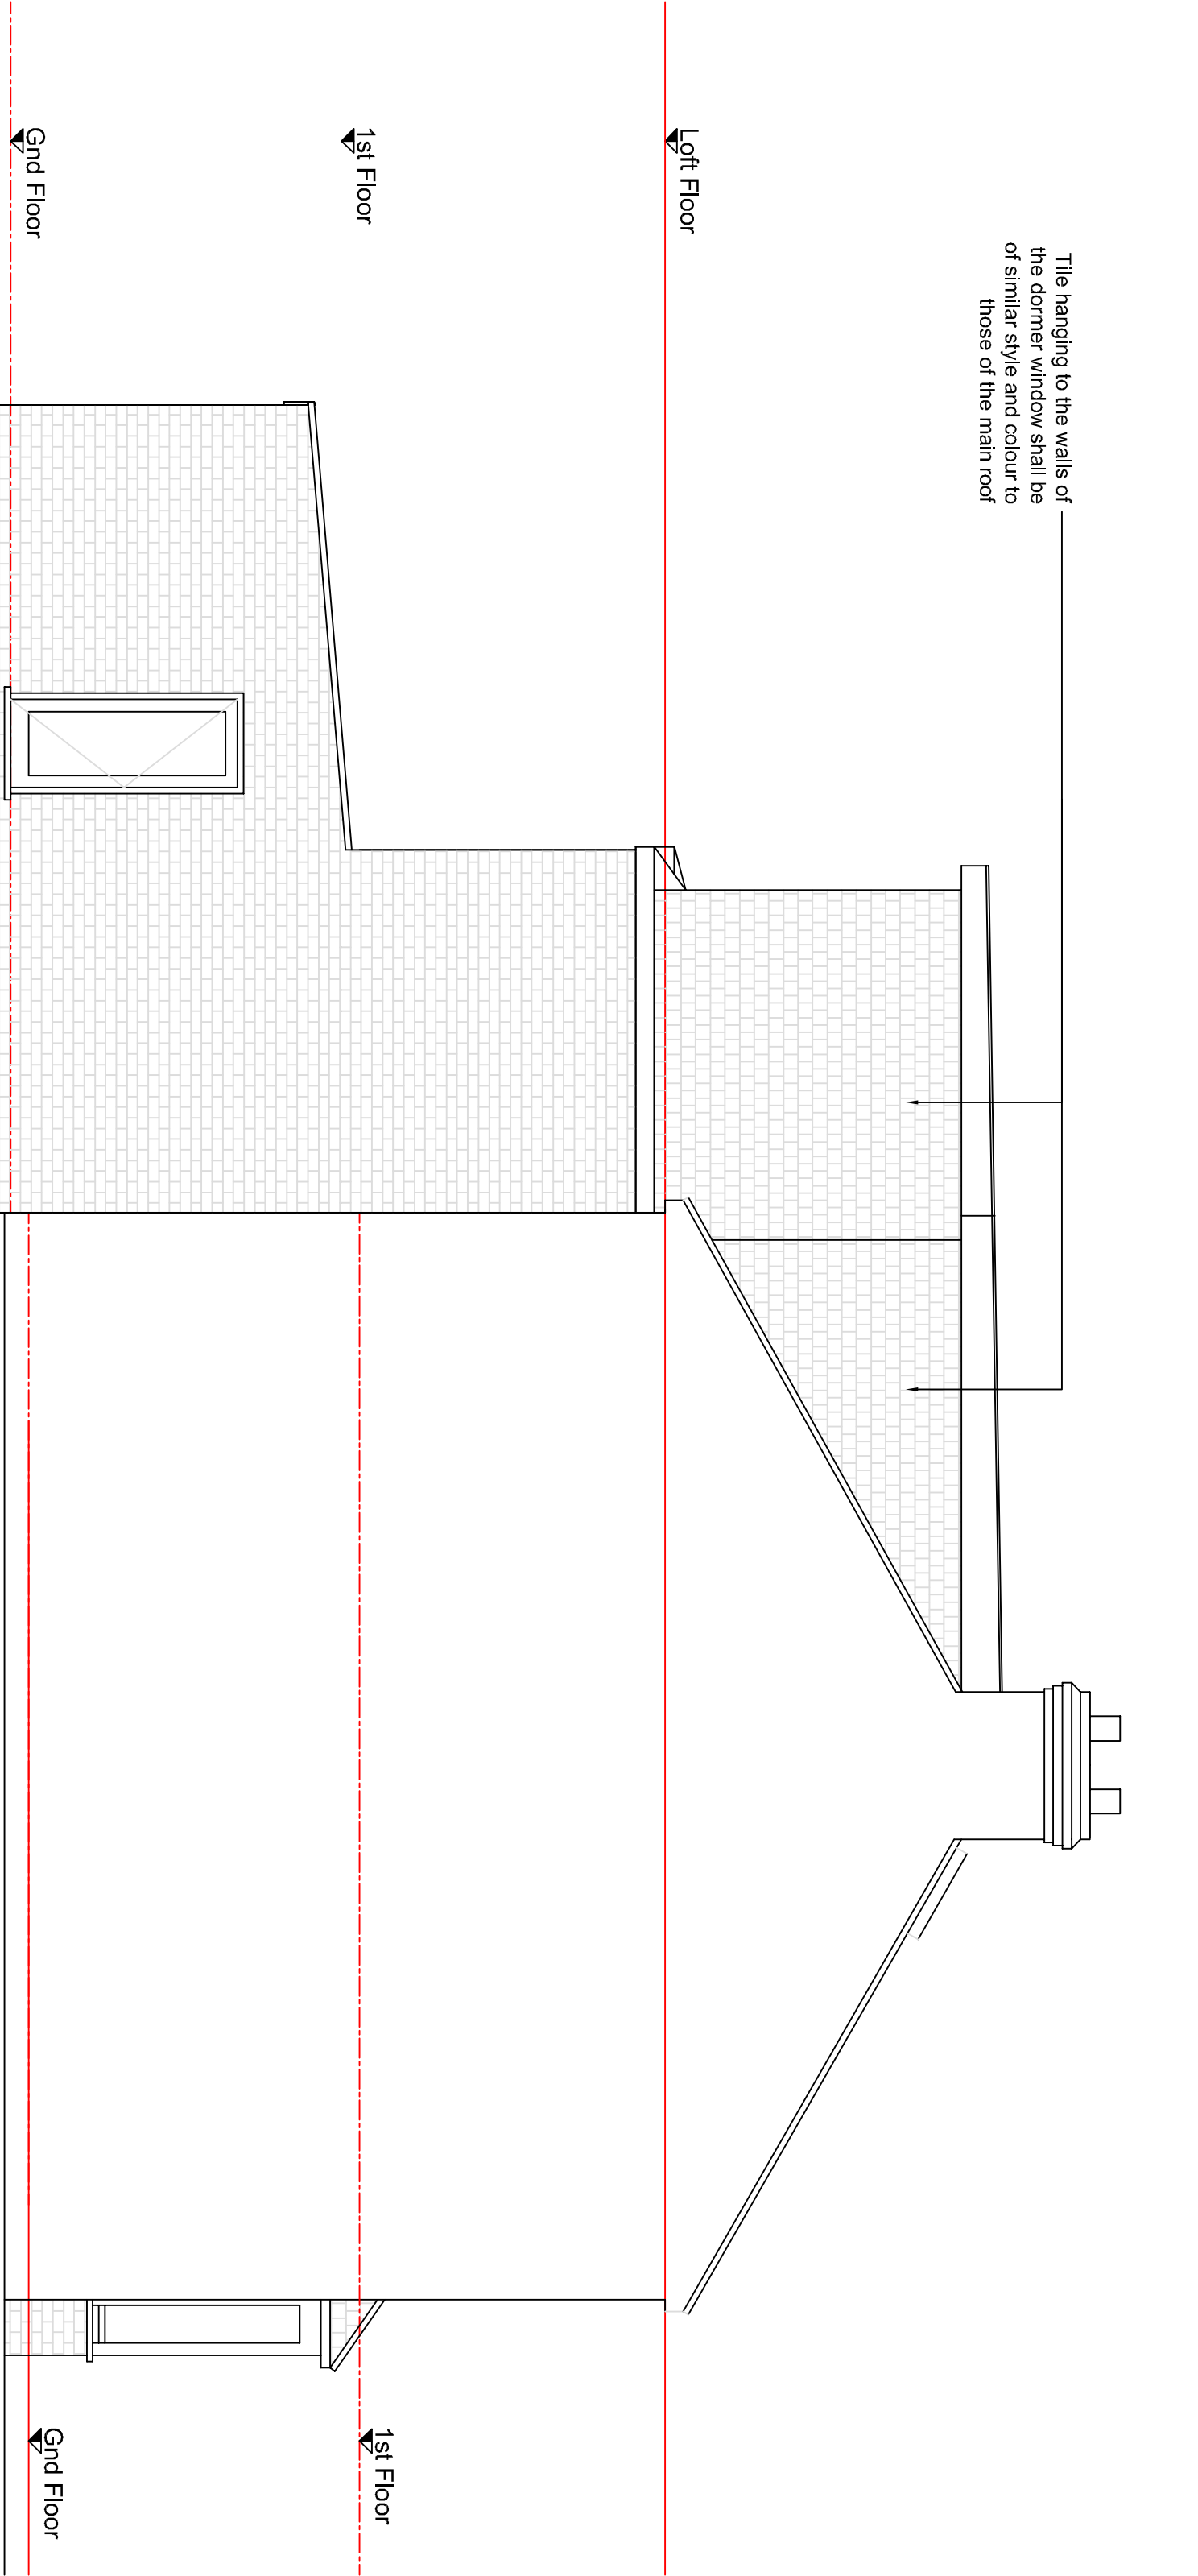

PROPOSED FRONT ELEVATION
1:50

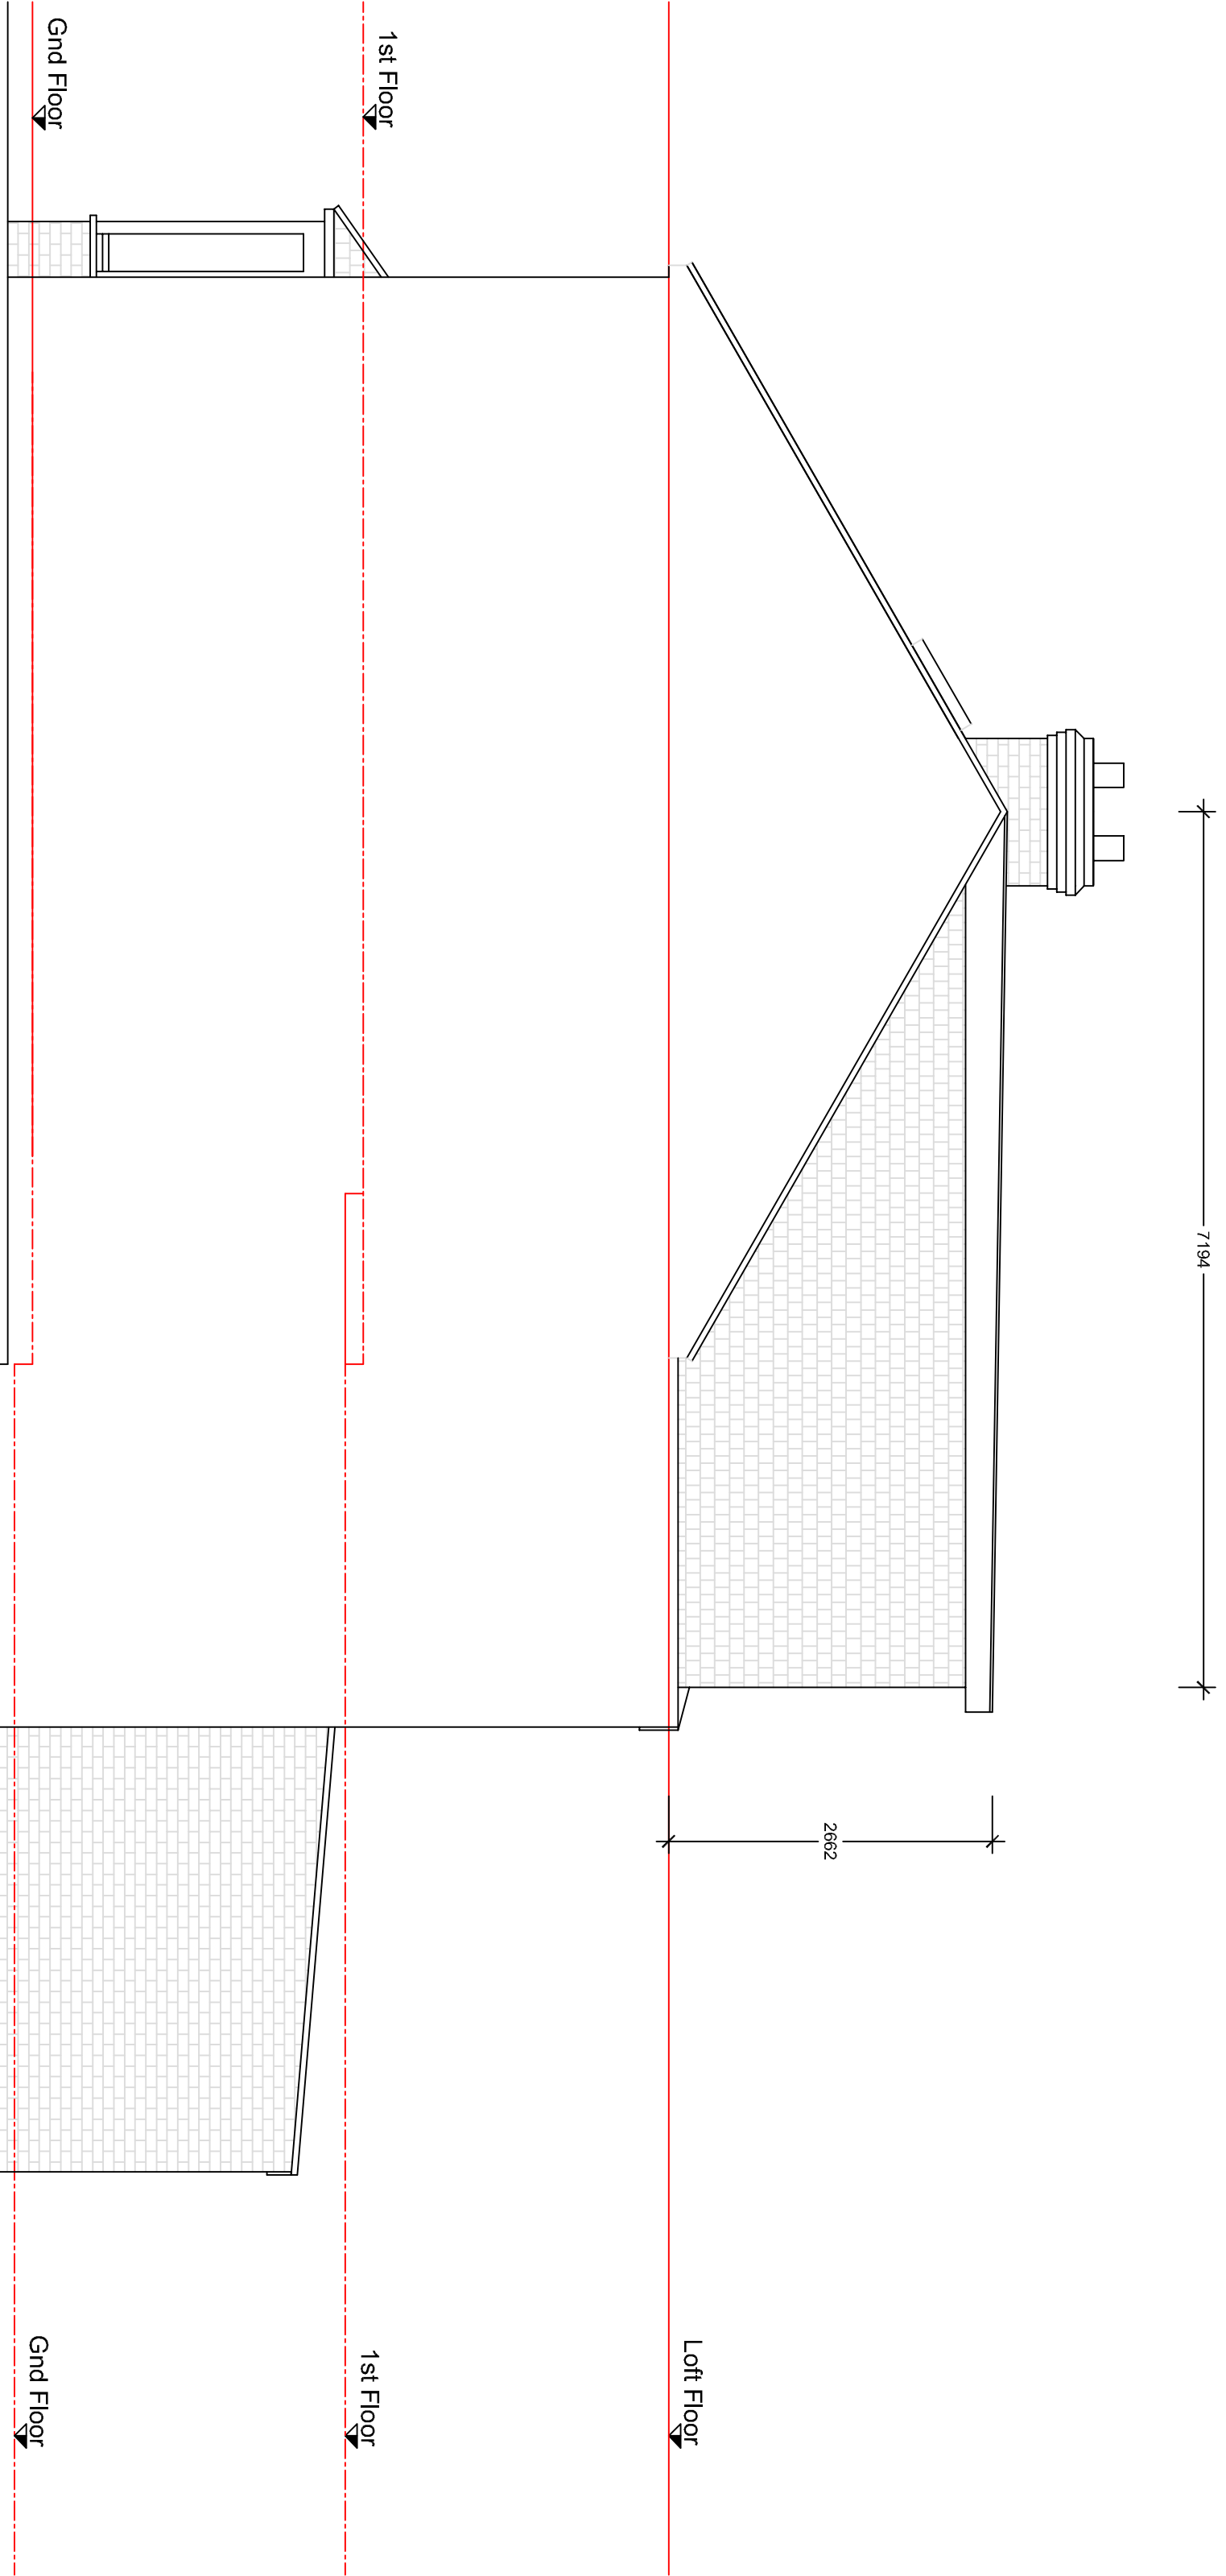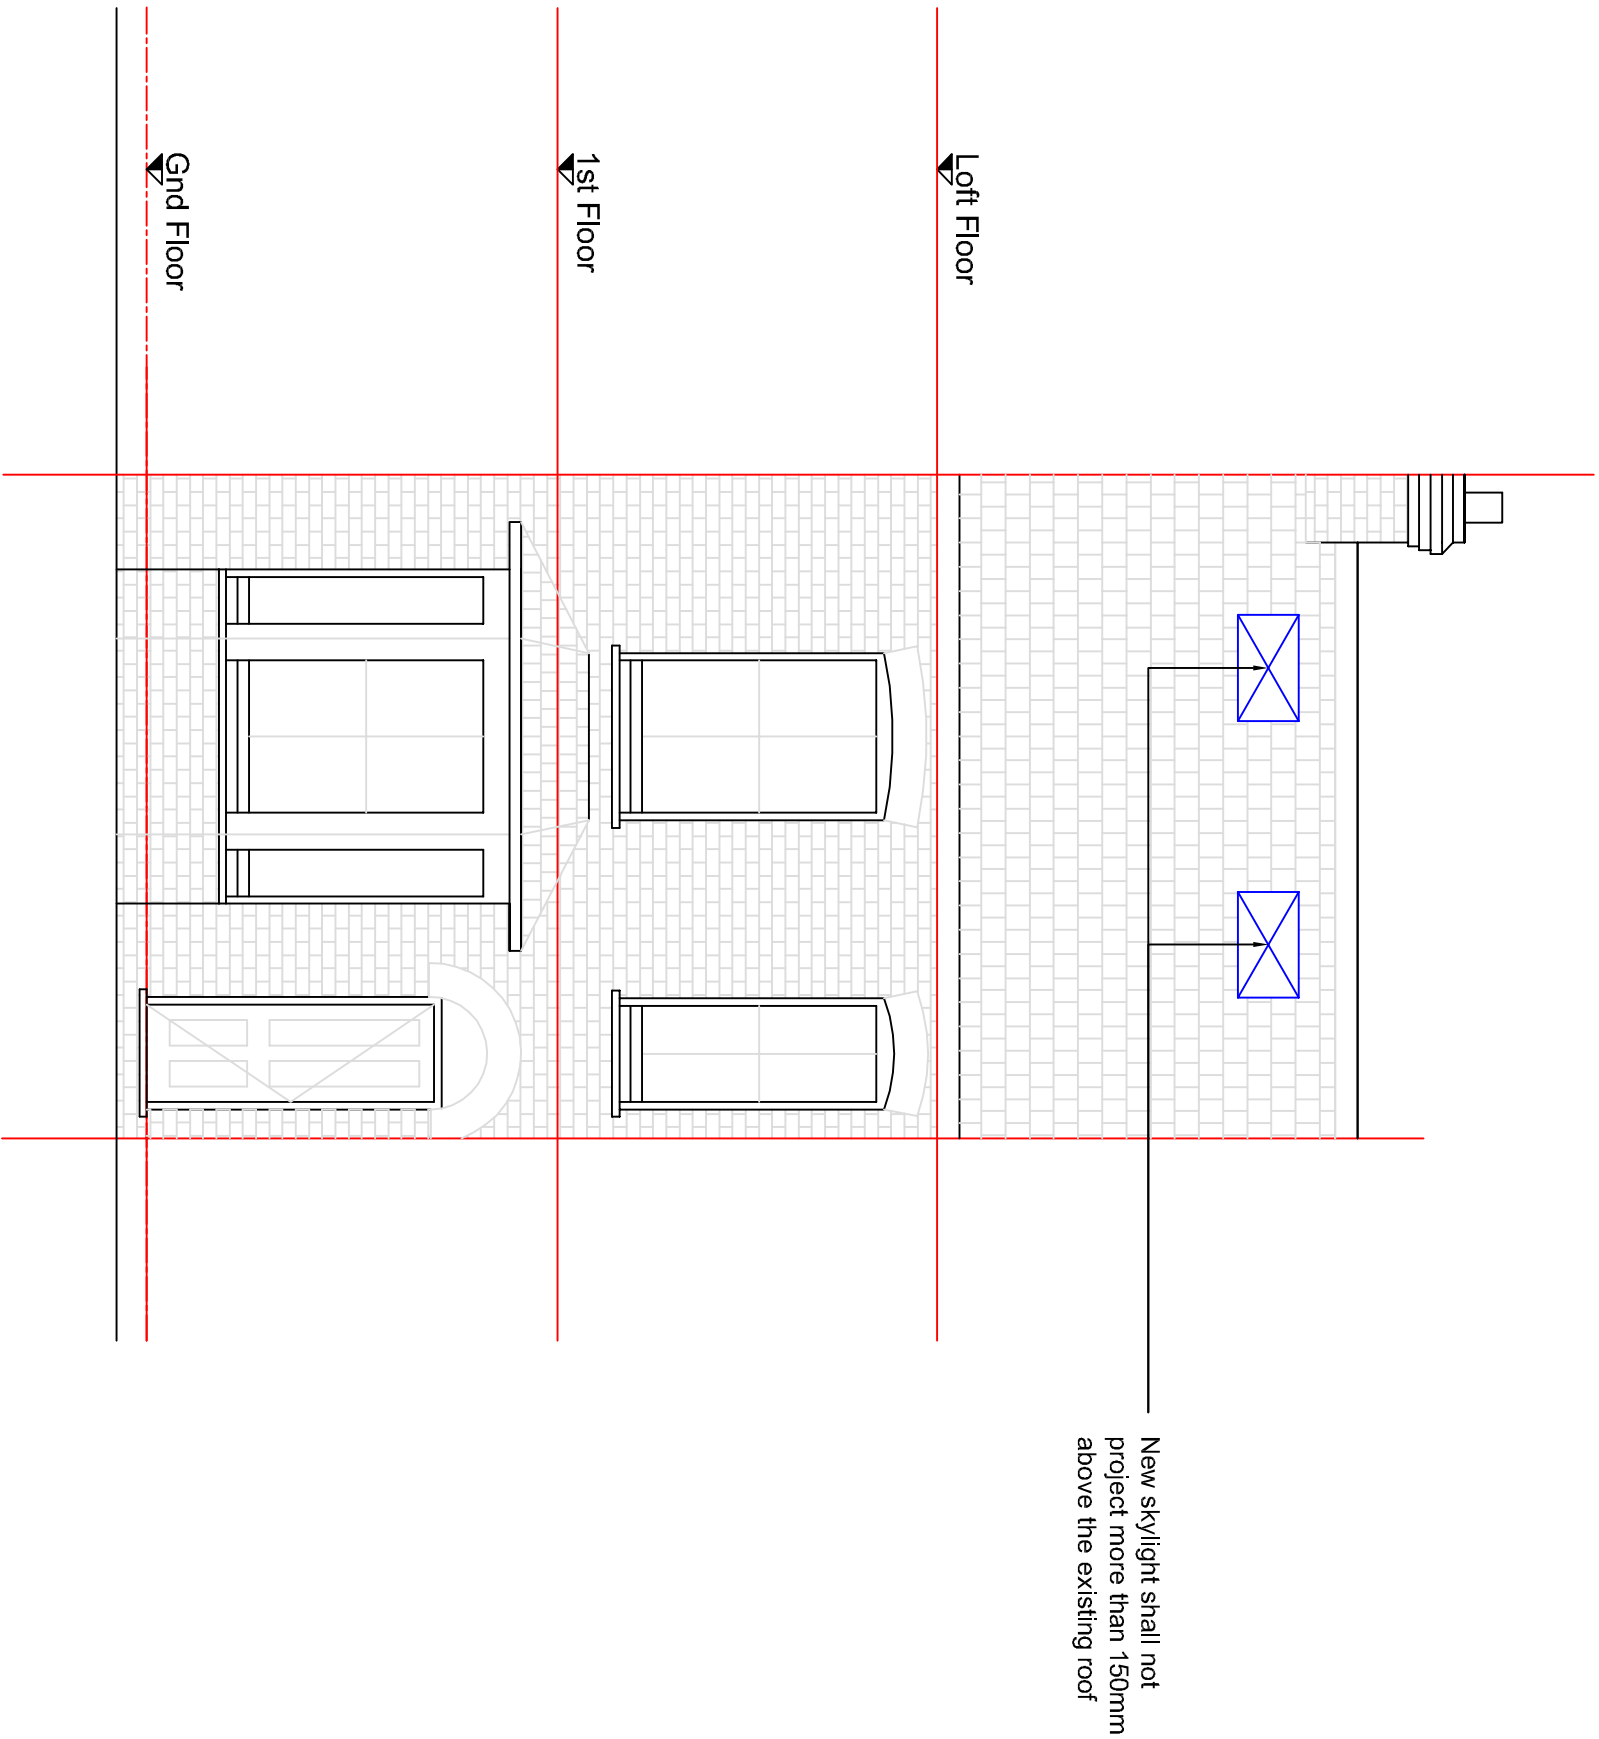

PROPOSED REAR ELEVATION
1:50

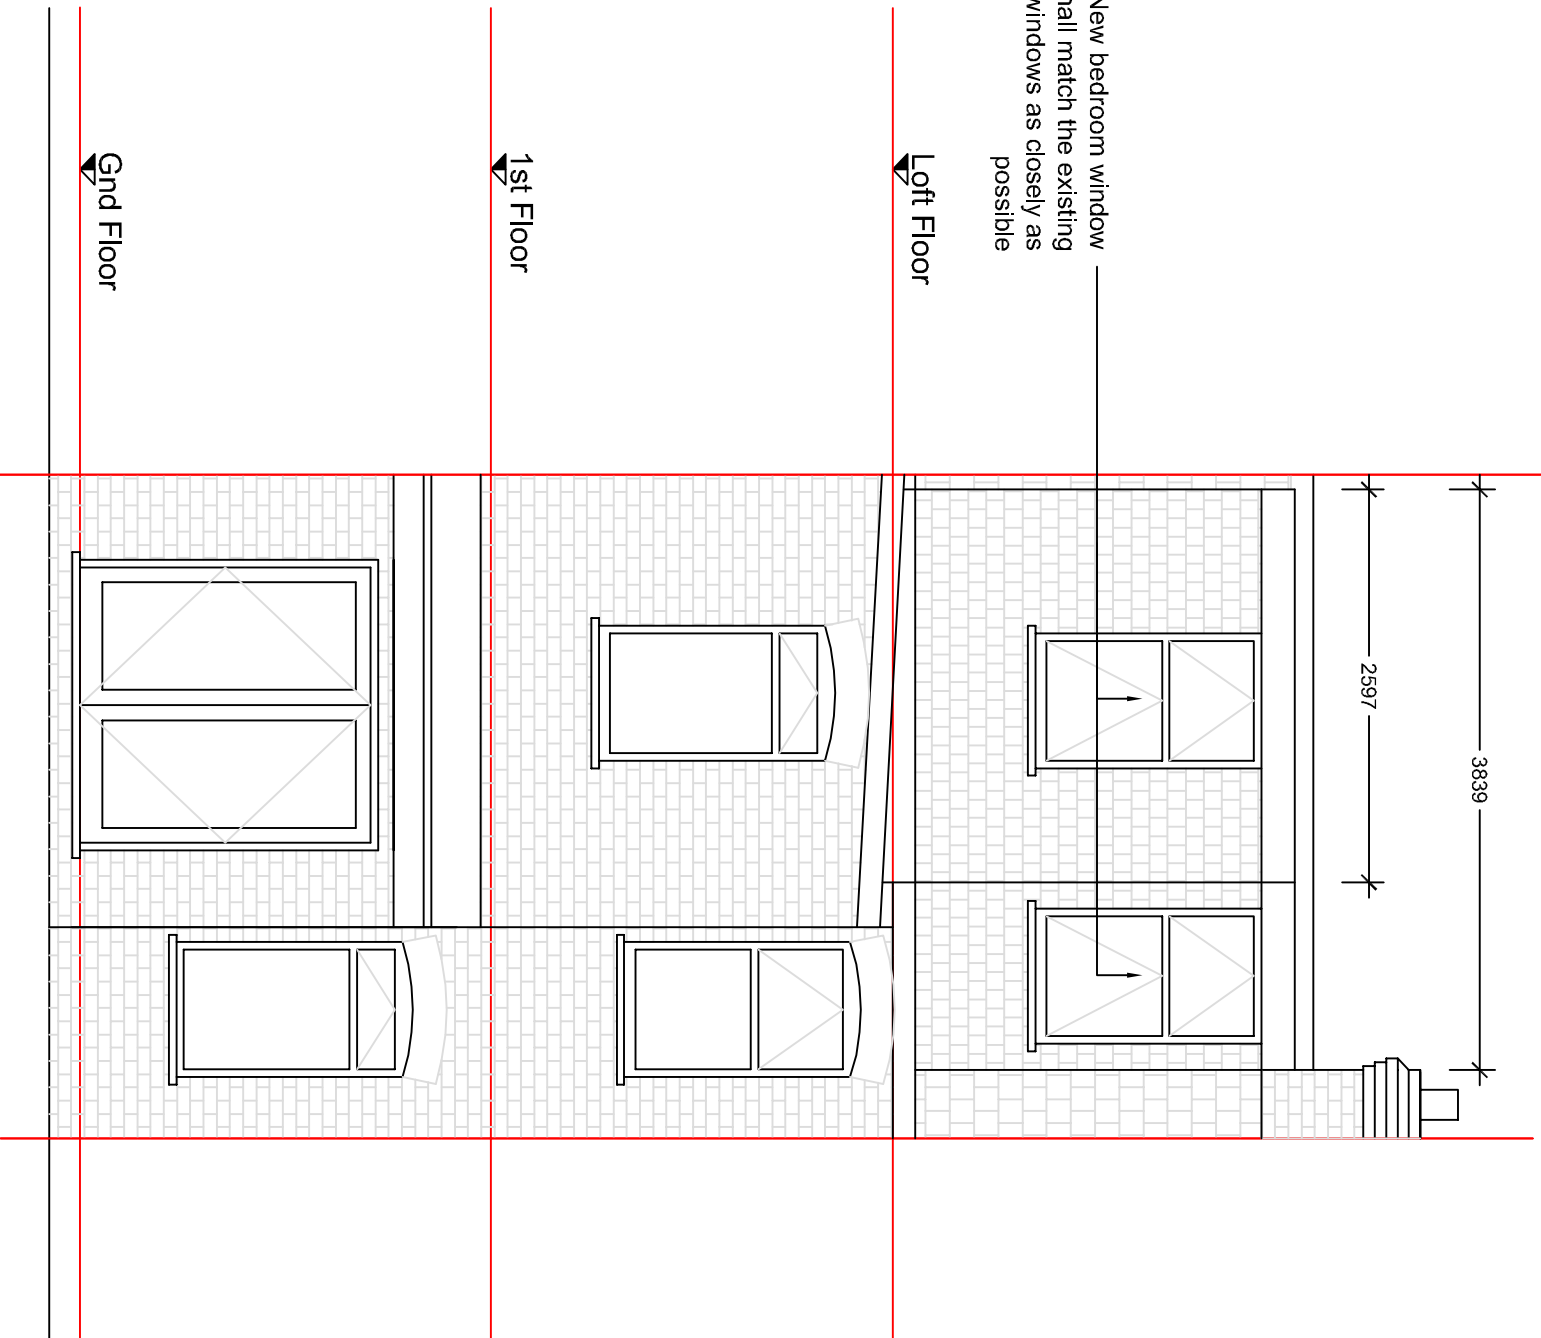

REV	DESCRIPTION	DATE
-----	-------------	------

1	50	02	06	15
---	----	----	----	----


