


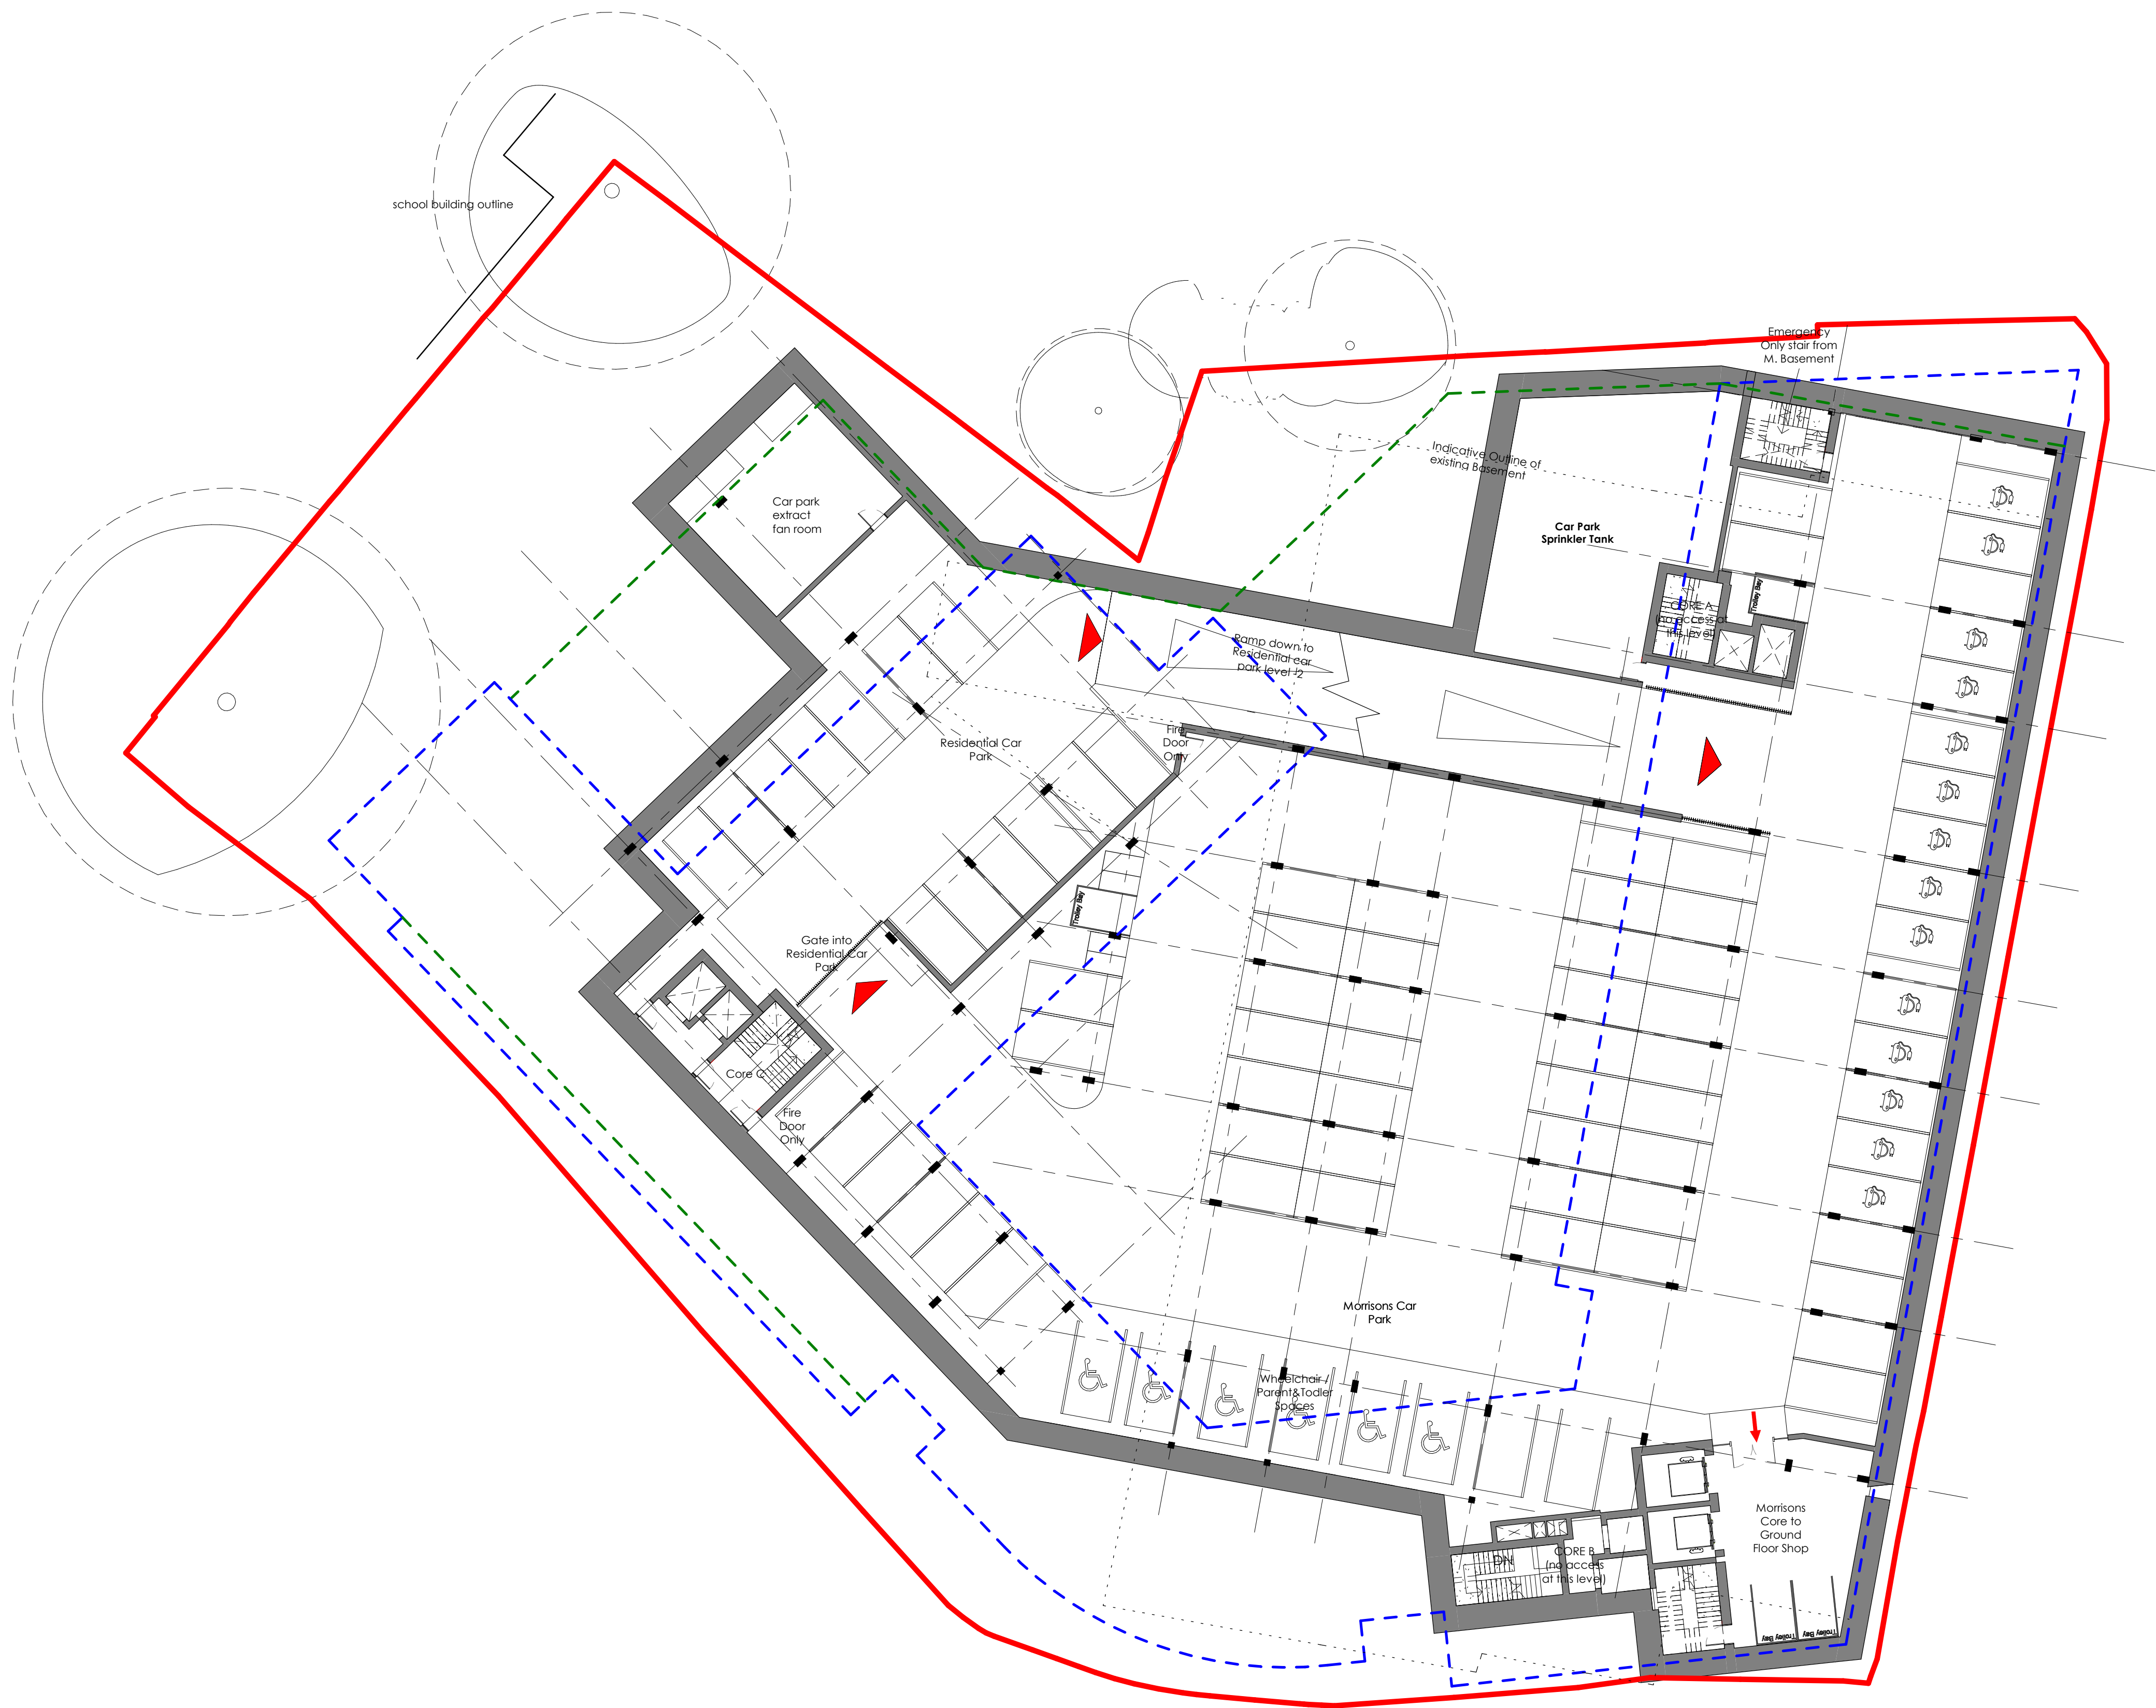

CDM NOTES:
CDM REGULATION 2015 : DESIGNERS NOTES ON SIGNIFICANT RESIDUAL RISKS

In preparing this design Hester Architects have attempted to avoid using materials and techniques which could cause future hazards whilst constructing, using, maintaining or de-commissioning the building


The following risks could not be designed out and should be carefully monitored on site during the construction period and during any future maintenance of the structure.
These notes relate solely to information shown on this drawing. Only significant risks which are considered to be unusual, or unlikely to be obvious to a competent contractor or other designer will be highlighted. This information is subject to revision as the design develops.

Particularly hazardous areas are highlighted with on the drawing and noted below.



W	26Oct18	Minor Amendments
V	25Oct18	Building Design Amended to address Planning Comments
U	18Oct18	Parking Revised
T	16Oct18	Plant Rooms Rearranged
S	26Jul18	Morrisons Lift Shafts Increased
R	20Jul18	Planning Issue
Q	11Jul18	Draft Planning Issue
P	28Jun18	Amendments in preparation for Pre-application submission
N	31May18	13 Person Lift Fitted; Flat Types Added
M	21May18	WIP drawings for DTM
L	04May18	WIP Issue to Design Team
K	09Apr18	Amendments following Highways/Clients comments
J	16Mar18	Amendments following DTM
H	13Mar18	Amendments following DTM - draft
G	08Mar18	Unit Mix and Layout amended
F	21Feb18	Drawing updated for Pre-App submission
E	14Feb18	Minor Amendments
D	08Feb18	WIP column grid added; Car Entrance and Store layout Amended
C	30Jan18	Annotation Amendments
B	25Jan18	Outline of above levels added
A	23Jan18	Minor Amendments following client's comments
Rev	Date	Notes

This document is the Copyright work of .hester. architects ltd. unless formally assigned in writing.

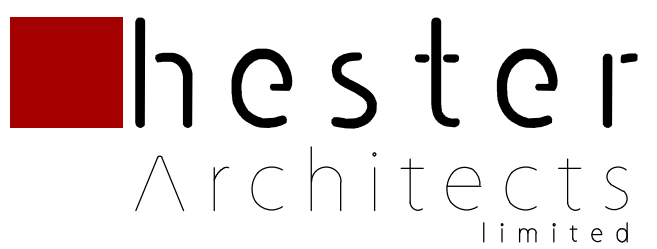

**2 Drayton House Court
Dorchester Road
Drayton St. Leonard
Oxfordshire. OX10 7BG
T: 01865 - 893 900
F: 01865 - 893 901
E: mail@hesterarchitects.co.uk
W: www.hesterarchitects.co.uk**

Project
**Morrisons High Street
Yiewsley**

For
**Harbourside Investments Ltd and
WM Morrison Supermarkets PLC**

Drawing Title
**Proposed Basement -1 Floor
Plan**

Scale
1 : 200 @ A1

Drawn by RI/MF	Date 18/01/18	Checked PT
Job No. 16128	Drawing No. 2 - 109	Rev. W