





EXTG FRONT ELEV 1/100

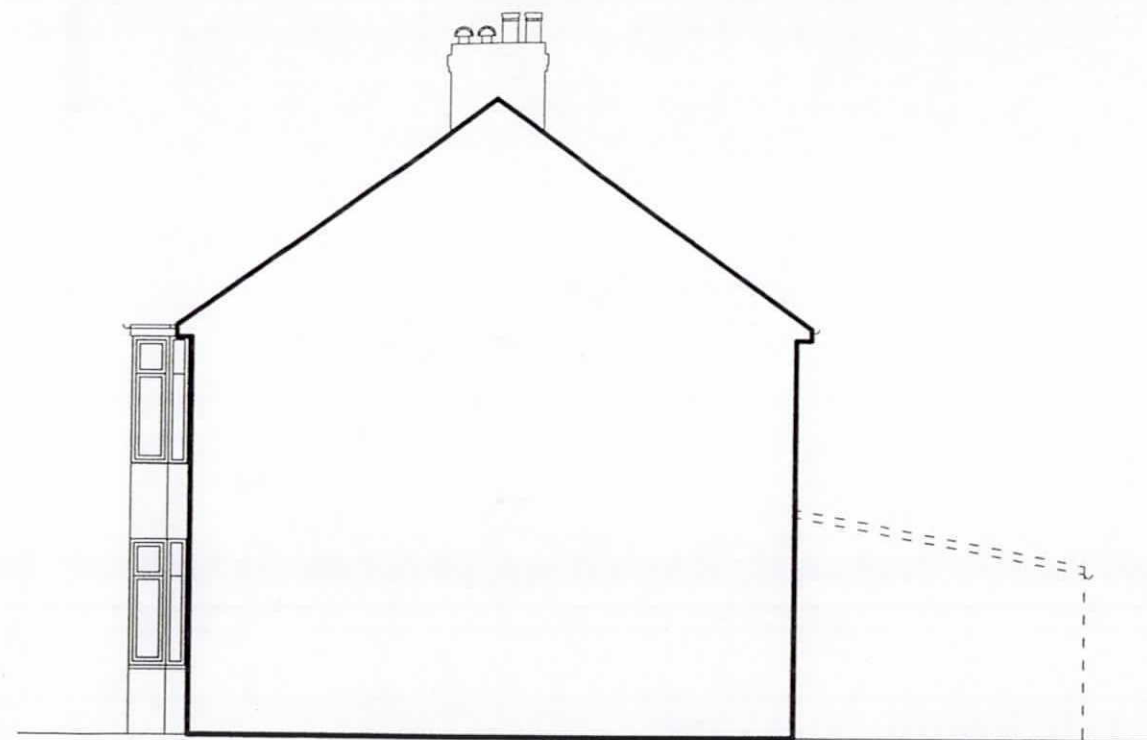

EXTG SIDE ELEV 1/100



EXTG REAR ELEV 1/100

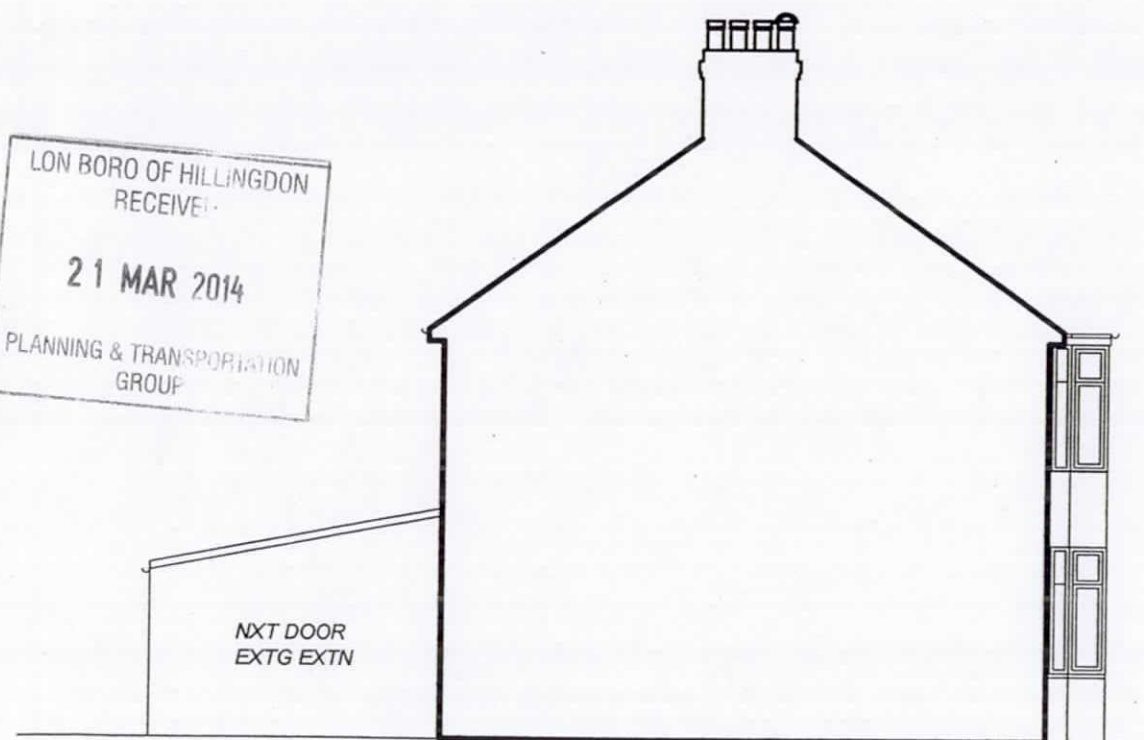

EXTG (OTHER) SIDE ELEV 1/100

COPYRIGHT
DO NOT SCALE FROM THIS DRAWING. CONTRACTOR MUST CONFIRM SITE
DIMENSIONS BEFORE COMMENCEMENT OF WORK.

THIS DRAWING OR DESIGN IS THE COPYRIGHT OF 'DESIGN 169' AND
MAY NOT BE REPRODUCED WITHOUT WRITTEN CONSENT.

CONTRACTOR RESPONSIBLE FOR CORRECT SETTING OUT ON SITE. ANY
DISCREPANCIES TO BE NOTED TO THE DESIGNER IMMEDIATELY.

MARKED	REVISION	DATE

PROJECT:
53 GROSVENOR CRES
UXBRIDGE
UB10 9ES

DESIGN 169N[©]
ARCHITECTURAL AND STRUCTURAL
DESIGN CONSULTANTS

169 TORBAY ROAD
HARROW
MIDDLESEX
HA2 9QF
TEL : 07958 373 002
FAX: 0208 248 9225

DRAWING TITLE:
EXTG
ELEVATIONS

SCALE BAR 1/100
0 1.0 2.0 3.0 4.0 5.0 6.0 7.0 8.0 9.0 10.0
METRES

CHECKED: PARRY DATE: JUL 13
DRAWN: HSC SCALE: 1/100

DRAWING NUMBER:
1324/110