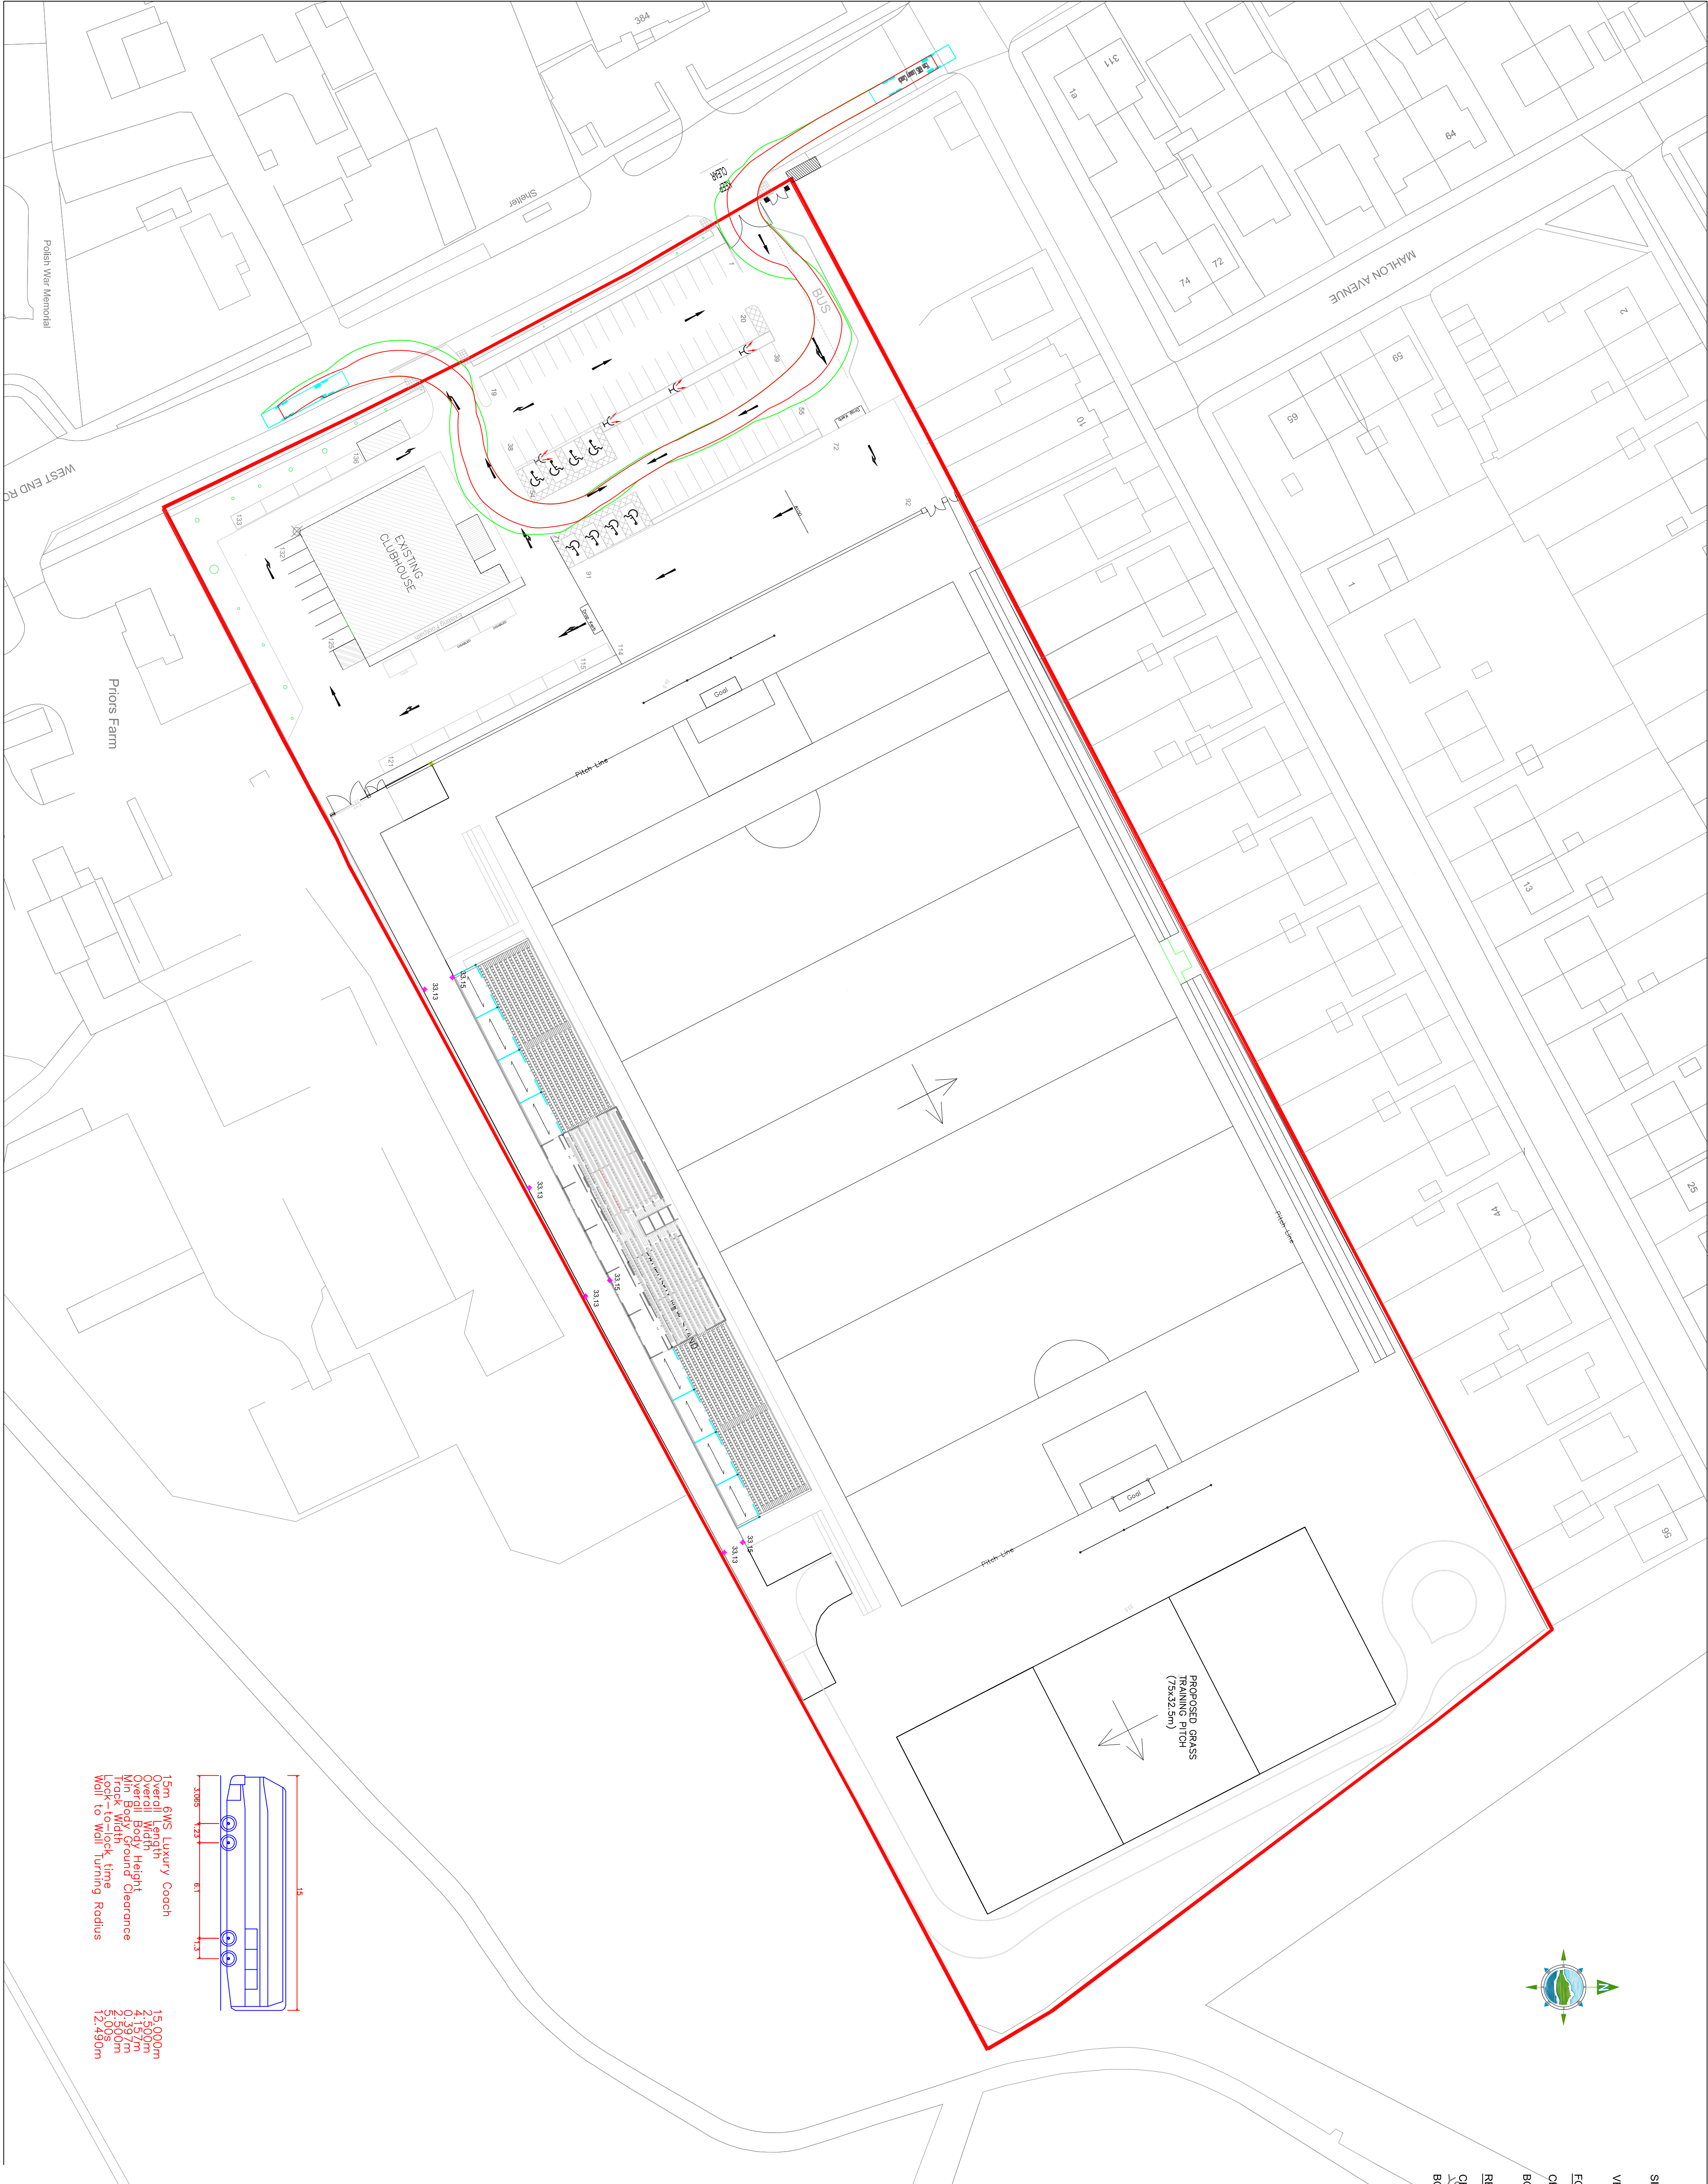


- LEGEND**
- SITE BOUNDARY
 - VEHICLE PLAN
 - FORWARD MOVEMENT
 - CHASSIS OUTLINE
 - BODY OUTLINE
 - REVERSE MOVEMENT
 - CHASSIS OUTLINE
 - BODY OUTLINE

- NOTES:**
- FIGURED DIMENSIONS ONLY TO BE TAKEN FROM THIS DRAWING.
 - ALL DRAWINGS TO BE CHECKED BY THE CONTRACTOR ON SITE REPRESENTATIVE, AS APPROPRIATE TO BE INFORMED BY THE CONTRACTOR OF ANY DISCREPANCIES BEFORE ANY WORK COMMENCES.
 - THE CONTRACTOR SHALL UNDERTAKE A THOROUGH CHECK FOR THE ACTUAL LOCATION OF ALL SERVICES/UTILITIES, ABOVE AND BELOW GROUND, BEFORE ANY WORK COMMENCES.
 - ALL LEVELS SHOWN RELATE TO ORDNANCE DATUM NEWLYN (ODN)

Rev	Date	Description	By	Chkd.
B	16/02/2016	Issued for Planning Review	KL	AD
A	03/06/2014	Issued for Planning Purposes	NOG	AD

Client:
Coiste Chontae Londain
(London GAA County Board)

Project:
Redevelopment of Emerald GAA Grounds at West End Road, Ruislip

Title:
Internal Roads Site Layout
Showing Coach
Turning Manoeuvres

Scale @ A1:500	A3: 1:1000
Prepared by: NOG	Checked: AD
Date: 03/06/2014	
Project Director: C. McGovern	
Drawing Status: Planning	



TOBIN Consulting Engineers (UK) Ltd.
Floor 4, Ergon House,
Dean Bradley Street,
Salford, Greater Manchester,
M6 4BN
Tel: +0044 203 713 4371
e-mail: info@tobin-uk.com
www.tobin-uk.com