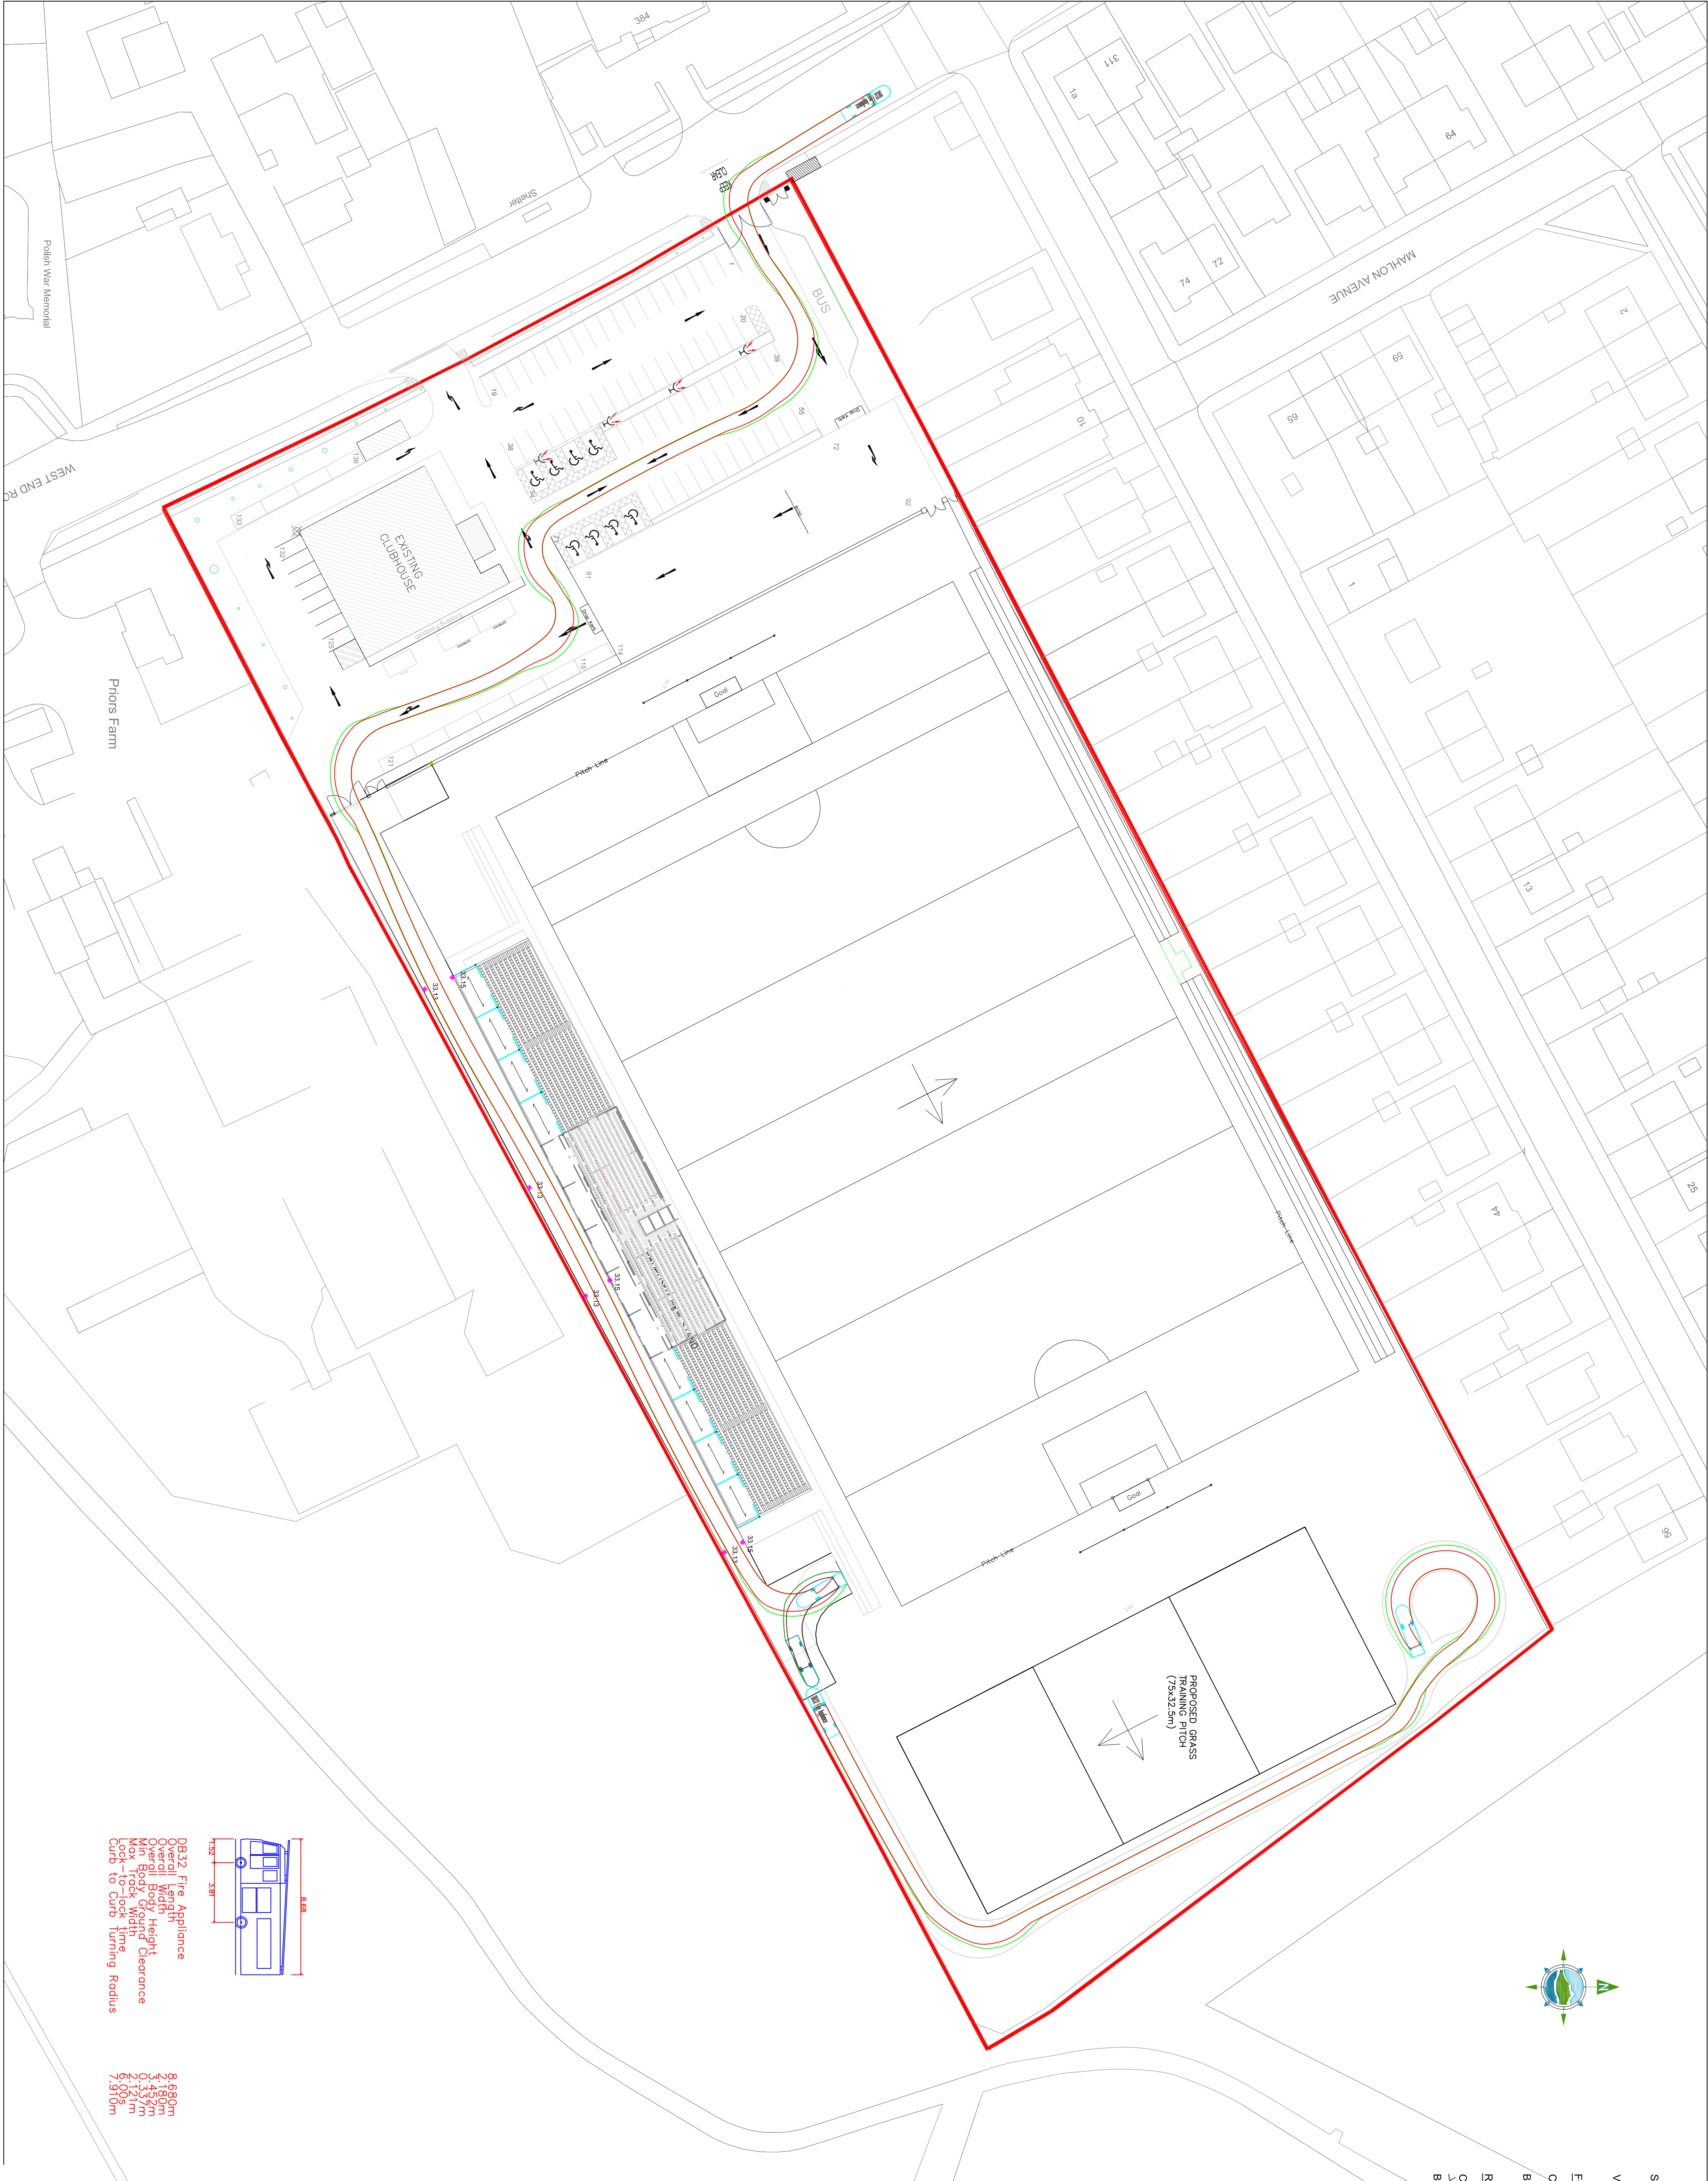


- LEGEND**
- SITE BOUNDARY** [Red line]
- VEHICLE PLAN** [Blue line]
- FORWARD MOVEMENT** [Red line]
- CHASSIS OUTLINE** [Green line]
- BODY OUTLINE** [Blue line]
- REVERSE MOVEMENT** [Red line]
- CHASSIS OUTLINE** [Green line]
- BODY OUTLINE** [Blue line]

- NOTES:**
- FIGURED DIMENSIONS ONLY TO BE TAKEN FROM THIS DRAWING.
 - ALL DRAWINGS TO BE CHECKED BY THE CONTRACTOR ON SITE REPRESENTATIVE, AS DISCREPANCIES TO BE INFORMED BY THE CONTRACTOR OF ANY DISCREPANCIES BEFORE ANY WORK COMMENCES.
 - THE CONTRACTOR SHALL UNDERTAKE A THOROUGH CHECK FOR THE ACTUAL LOCATION OF ALL SERVICES/UTILITIES, ABOVE AND BELOW GROUND, BEFORE ANY WORK COMMENCES.
 - ALL LEVELS SHOWN RELATE TO ORDNANCE DATUM NEWLYN (ODN)

Rev	Date	Description	By	Chkd.
B	16/02/2016	Issued for Planning Review	KL	AD
A	03/06/2014	Issued for Planning Purpose	NOG	AD

Client:
Coiste Chontae Londain
(London GAA County Board)

Project:
Redevelopment of Emerald GAA Grounds at West End Road, Ruislip

Title:
Internal Roads Site Layout
Showing Fire Appliance
Turning Manoeuvres

Scale @ A1: 500	A3: 1:1000
Prepared by: AD	Checked: AD
NOG	Date: 03/06/2014
Project Director: C. McGovern	
Drawing Status: Planning	

TOBIN
Consulting Engineers Ltd.

Tobin Consulting Engineers (UK) Ltd.
Floor 4, Ergon House,
Dean Bradley Street,
Barnsley, S70 2BN
Tel: +0044 203 713 4371
e-mail: info@tobin-uk.com
www.tobin-uk.com

Drawing No.: 7321-2008

Revision: B