




(LOZENGES) BUILDING SOCIETY ACRYLIC LETTERSETS



‘Building Society’ Letter sets - For Illuminated / Non Illuminated External Lozenge Signs

Please see DXF cut files

Lettering to be cut / finished as required with all machine marks removed - please supply as labelled sets ready to install with all necessary fixings & marked paper install template.

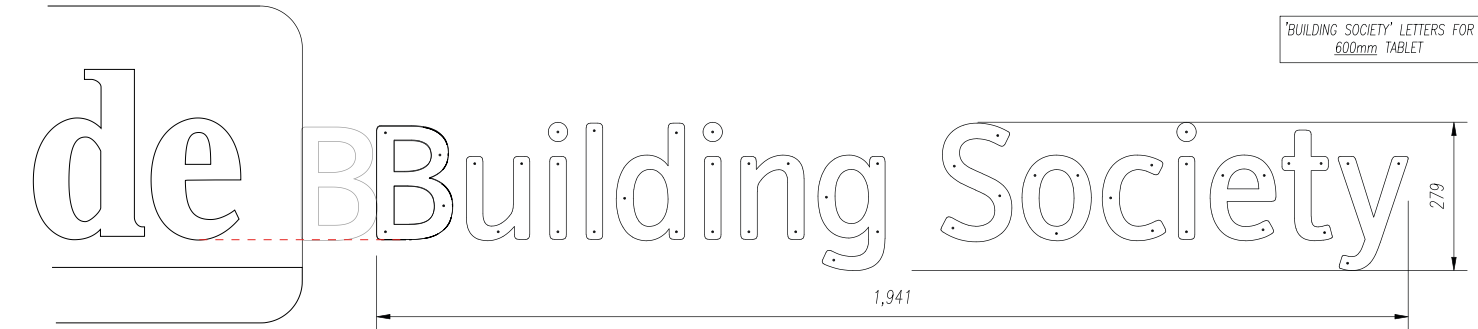

LINEAR SETUP



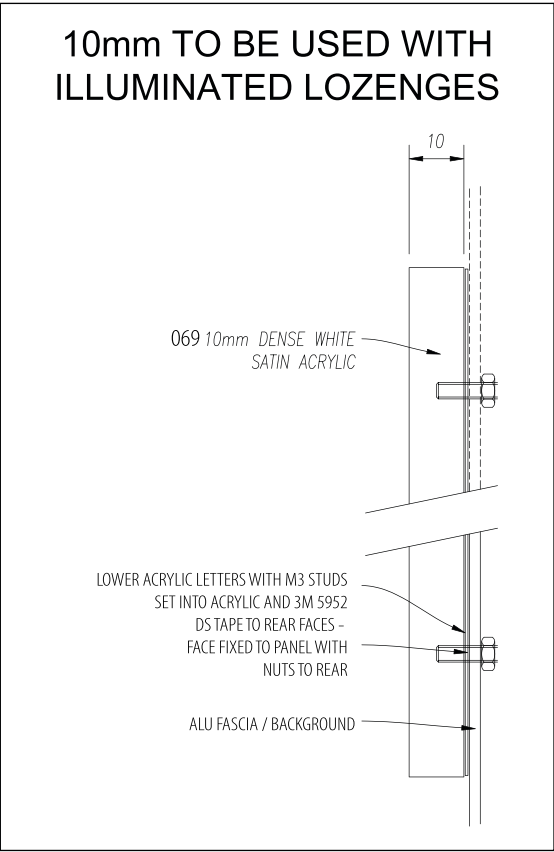
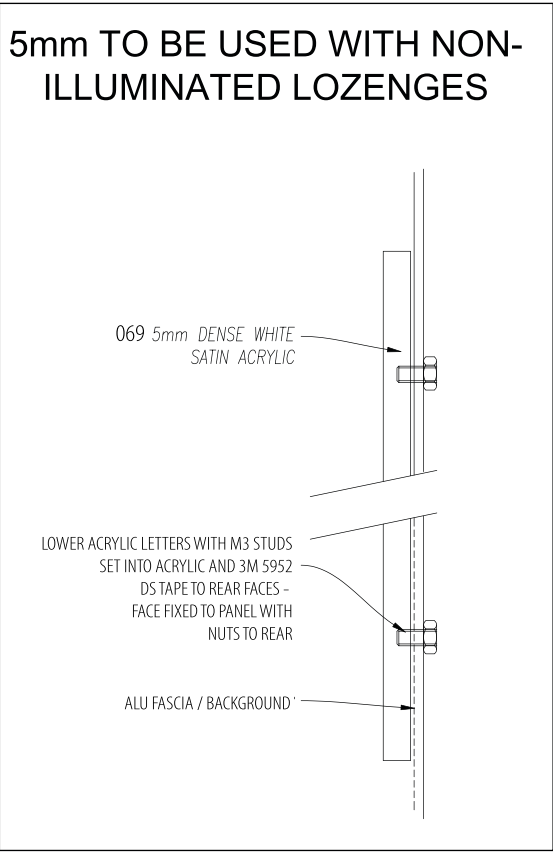


CLIENT: NATIONWIDE			 Tandem Industrial Estate Huddersfield West Yorkshire HD5 0AL United Kingdom T. +44 (0) 1484 430003 F. +44 (0) 1484 430047 www.principleglobal.com	DO NOT SCALE THIS DRAWING DEBUR AND BREAK SHARP EDGES ALL DIMENSIONS ARE IN MILLIMETERS BSI ACCREDITATION: ENVIRONMENTAL MANAGEMENT CERTIFICATE NO. F55428 QUALITY MANAGEMENT CERTIFICATE NO. F593787
DRAWING TITLE: Building Society Lettersets - Options for Illum / Non Illum Lozenges Supplied seperately to Fabricated Lozenges TYPICAL OPTION SETUPS				
DRAWING No: NBS_01_01 /			TOLERANCES: General plus or minus 0.25mm unless specified. Hole centres plus or minus 0.15mm.	
FINISH: See drawing notes			COPYRIGHT © 2016 - The details shown on this drawing are confidential and are the exclusive property of Principle Group of Companies. No use, copy or is closure of this drawing may be made without written permissionand it is to be returned to Principle Group of Companies upon request.	
			No company or person(s) are to manufacture fromthe drawings without carrying out full due diligence audit of them including (but not limited to) engineering, quality and compliance with applicable national and international standards and health and safety regulations, before using this information for the purposes of manufacture, or conveyance to others for the purposes of manufacture. No liability is accepted in any form for the use of these drawings by others.	
DRAWN BY: BG	DATE: 01.02.2019	WEIGHT:	A3	ISSUE: REVISION: - SCALE: 1:15 SHEET 1 OF 1



'Building Society' Letter sets - For Illuminated / Non Illuminated External Lozenge Signs

Please see DXF cut files

Lettering to be cut / finished as required with all machine marks removed - please supply as labelled sets ready to install with all necessary fixings & marked paper install template.

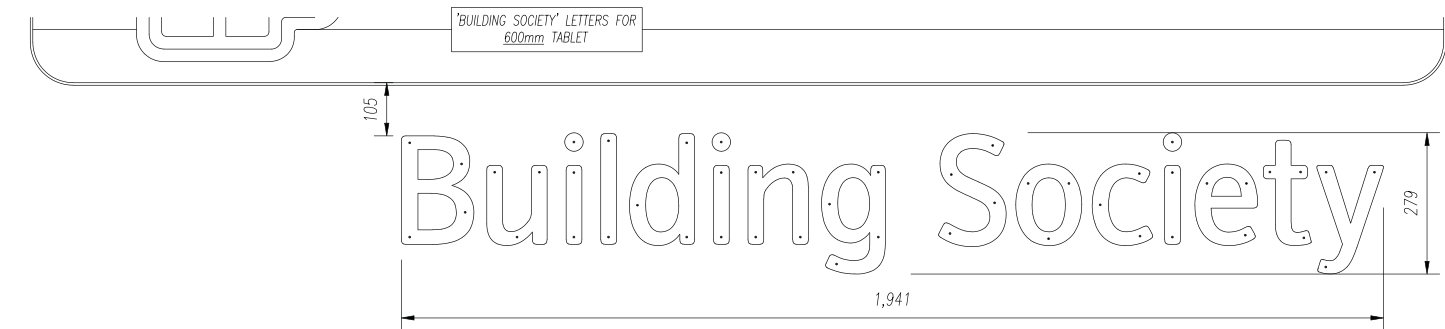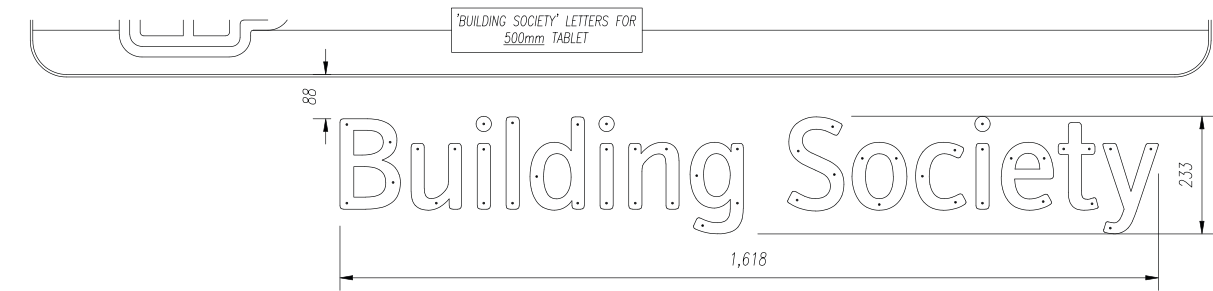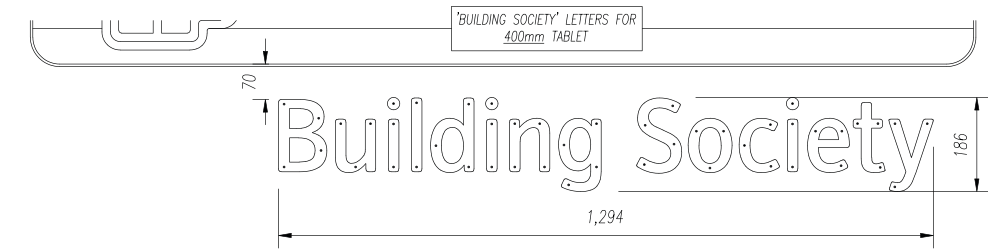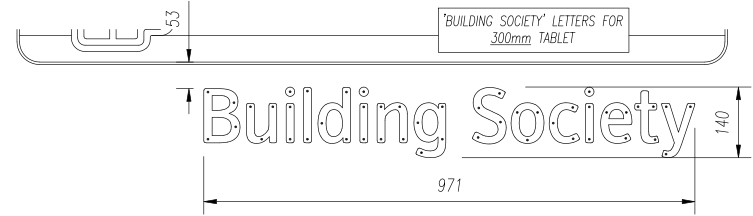

STACKED SETUP

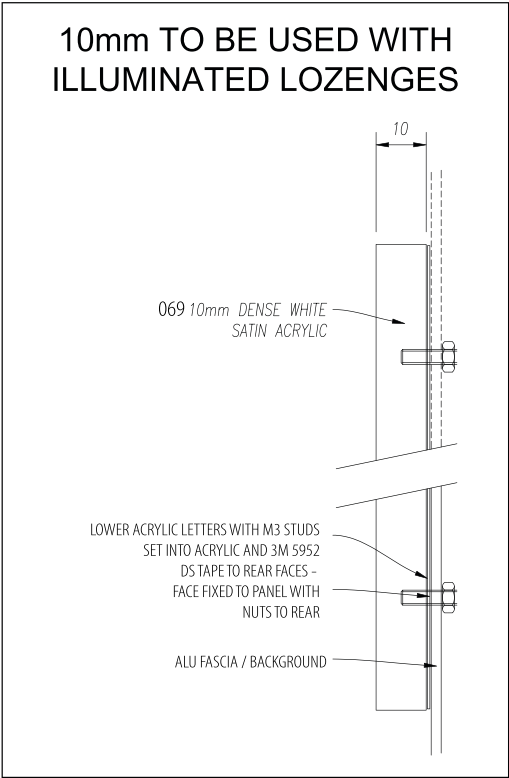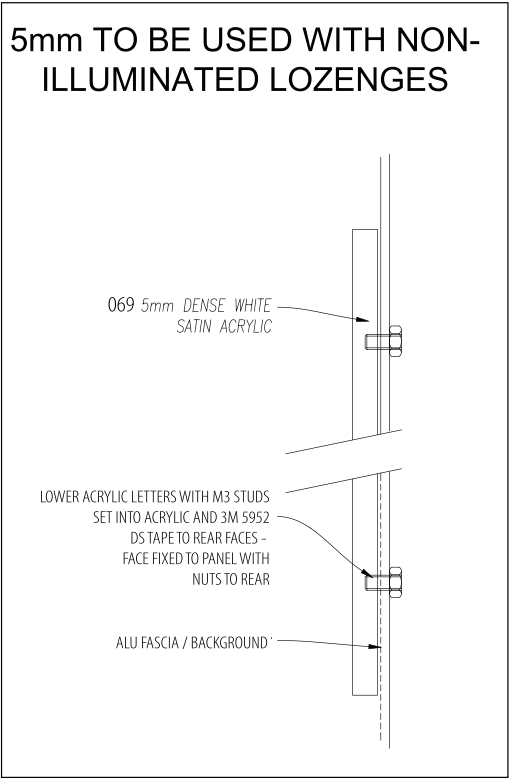

CLIENT: NATIONWIDE			 Tandem Industrial Estate Huddersfield West Yorkshire HD5 0AL United Kingdom T. +44 (0) 1484 430003 F. +44 (0) 1484 430047 www.principleglobal.com	DO NOT SCALE THIS DRAWING DEBUR AND BREAK SHARP EDGES ALL DIMENSIONS ARE IN MILLIMETERS BSI ACCREDITATION: ENVIRONMENTAL MANAGEMENT CERTIFICATE NO. F5542208 QUALITY MANAGEMENT CERTIFICATE NO. F593787			
DRAWING TITLE: Building Society Lettersets - Options for Illum / Non Illum Lozenges Supplied seperately to Fabricated Lozenges TYPICAL OPTION SETUPS							
DRAWING No: / NBS_01_02			TOLERANCES: General plus or minus 0.25mm unless specified. Hole centres plus or minus 0.15mm.				
FINISH: See drawing notes			COPYRIGHT © 2016 - The details shown on this drawing are confidential and are the exclusive property of Principle Group of Companies. No use, copy or is closure of this drawing may be made without written permission and it is to be returned to Principle Group of Companies upon request.				
			No company or person(s) are to manufacture from the drawings without carrying out full due diligence audit of them including (but not limited to) engineering, quality and compliance with applicable national and international standards and health and safety regulations, before using this information for the purposes of manufacture, or conveyance to others for the purposes of manufacture. No liability is accepted in any form for the use of these drawings by others.				
DRAWN BY: BG	DATE: 01.02.2019	WEIGHT:	A3	ISSUE:	REVISION: -	SCALE: 1:15	SHEET 1 OF 1