


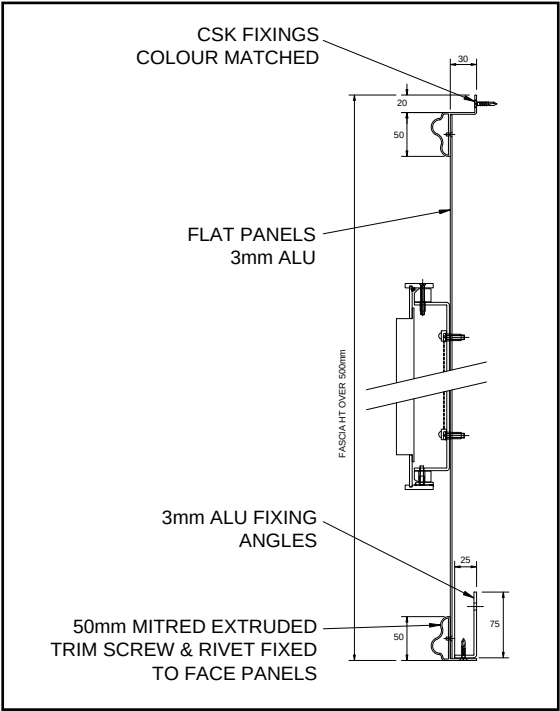

FASCIA SETUPS


50mm EXTRUDED TRIM
TYPICAL SETUP

(FINISHED ASSEMBLY FINISHED RAL 7031 20% GLOSS)




25mm EXTRUDED TRIM
TYPICAL SETUP

(FINISHED ASSEMBLY FINISHED RAL 7031 20% GLOSS)

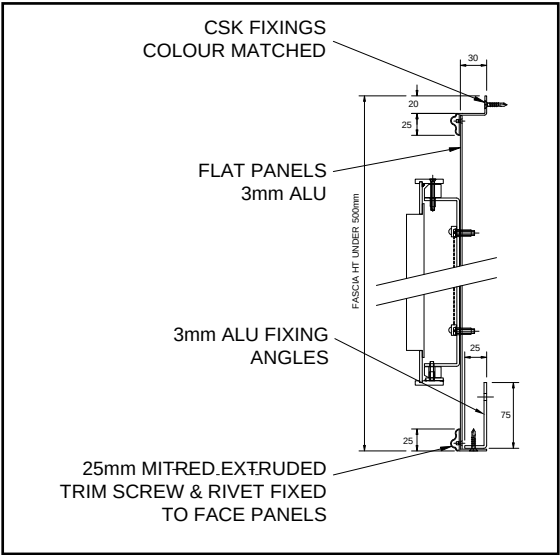

PLEASE NOTE


- Grey fascia panel lengths should be maximised and the amount of joints in any full fascia length should be minimised.
- Joints should never be located directly behind any lozenges or letters. Ideally a joint should not be located between the lozenge and the building society letterset. If this is unavoidable, then its accepted centrally between the lozenge and letterset.
- Joints should ideally be symmetrically centralised over the elevational fascia length
- All joints should be tight butt joints, no wider than 1mm. Sealant or caulk should not be used to disguise poor jointing.
- Any mouldings are to be mechanically fixed.
- Screws should be minimised, located in discreet locations, flat head, countersunk and colour matched

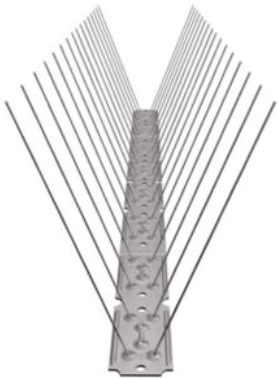


Metal Pigeon spikes by are available upon request from the sign supplier. They are to be used only in instances where there is a pre-existing bird problem.



EXTRUDED TRIM PROFILE

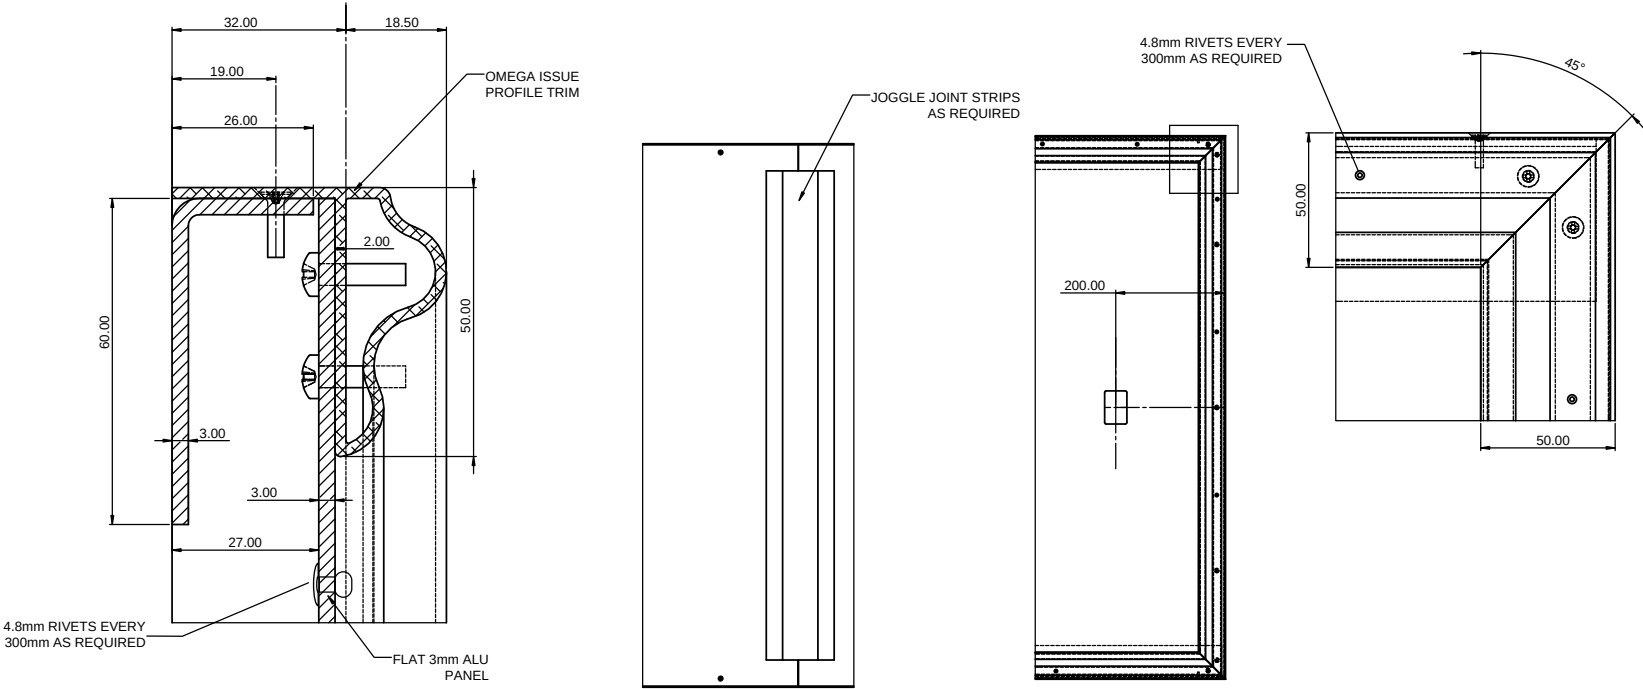

EXTRUDED TRIM PROFILE WITH UPSTAND

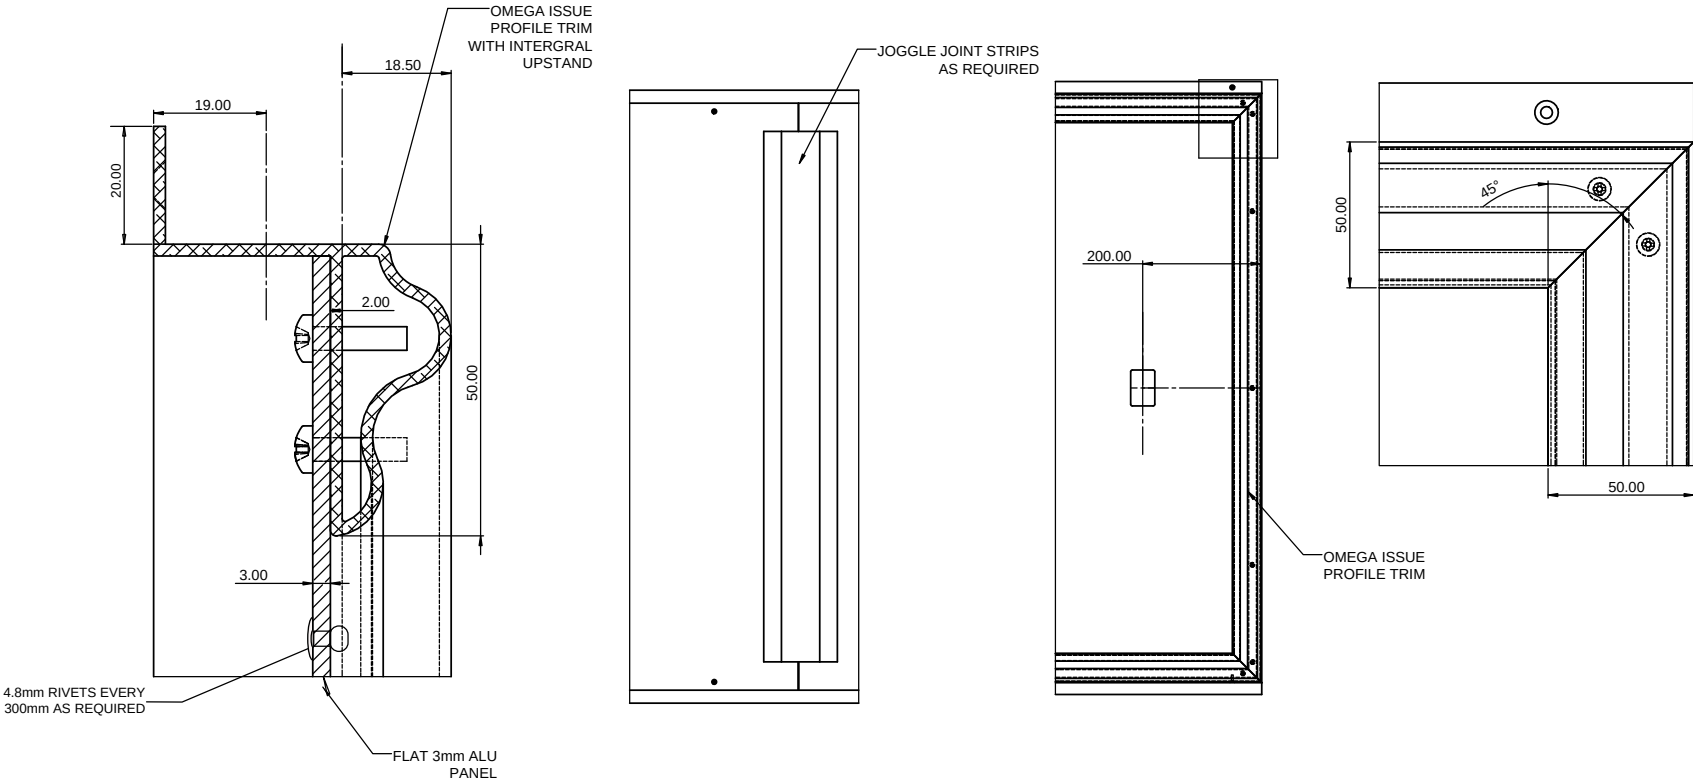

CLIENT: NATIONWIDE			 GLOBAL BRAND IMPLEMENTATION Tandem Industrial Estate Huddersfield West Yorkshire HD5 0AL United Kingdom T. +44 (0) 1484 430003 F. +44 (0) 1484 430047 www.principleglobal.com	DO NOT SCALE THIS DRAWING DEBUR AND BREAK SHARP EDGES ALL DIMENSIONS ARE IN MILLIMETERS	BSI ACCREDITATION: ENVIRONMENTAL MANAGEMENT CERTIFICATE NO. FS542208 QUALITY MANAGEMENT CERTIFICATE NO. FS93787
DRAWING TITLE: 2019 SIGNAGE ROLLOUT - TYPICAL FASCIA PANEL MAKEUP					
DRAWING No:			TOLERANCES: General plus or minus 0.25mm unless specified. Hole centres plus or minus 0.15mm.		
FINISH: See drawing notes			COPYRIGHT © 2018/9 - The details shown on this drawing are confidential and are the exclusive property of Principle Group of Companies. No use, copy or is closure of this drawing may be made without written permission and it is to be returned to Principle Group of Companies upon request.		
			No company or person(s) are to manufacture from the drawings without carrying out full due diligence audit of them including (but not limited to) engineering, quality and compliance with applicable national and international standards and health and safety regulations, before using this information for the purposes of manufacture, or conveyance to others for the purposes of manufacture. No liability is accepted in any form for the use of these drawings by others.		
DRAWN BY: BGREENWOOD	DATE: 03.07.2019	WEIGHT: TBC	A3	ISSUE:	REVISION: - SCALE: NTS SHEET 1 OF 1