

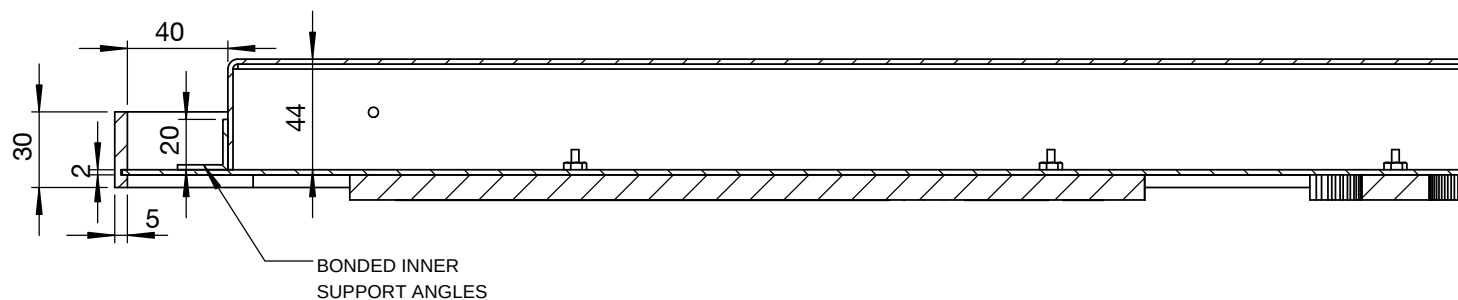
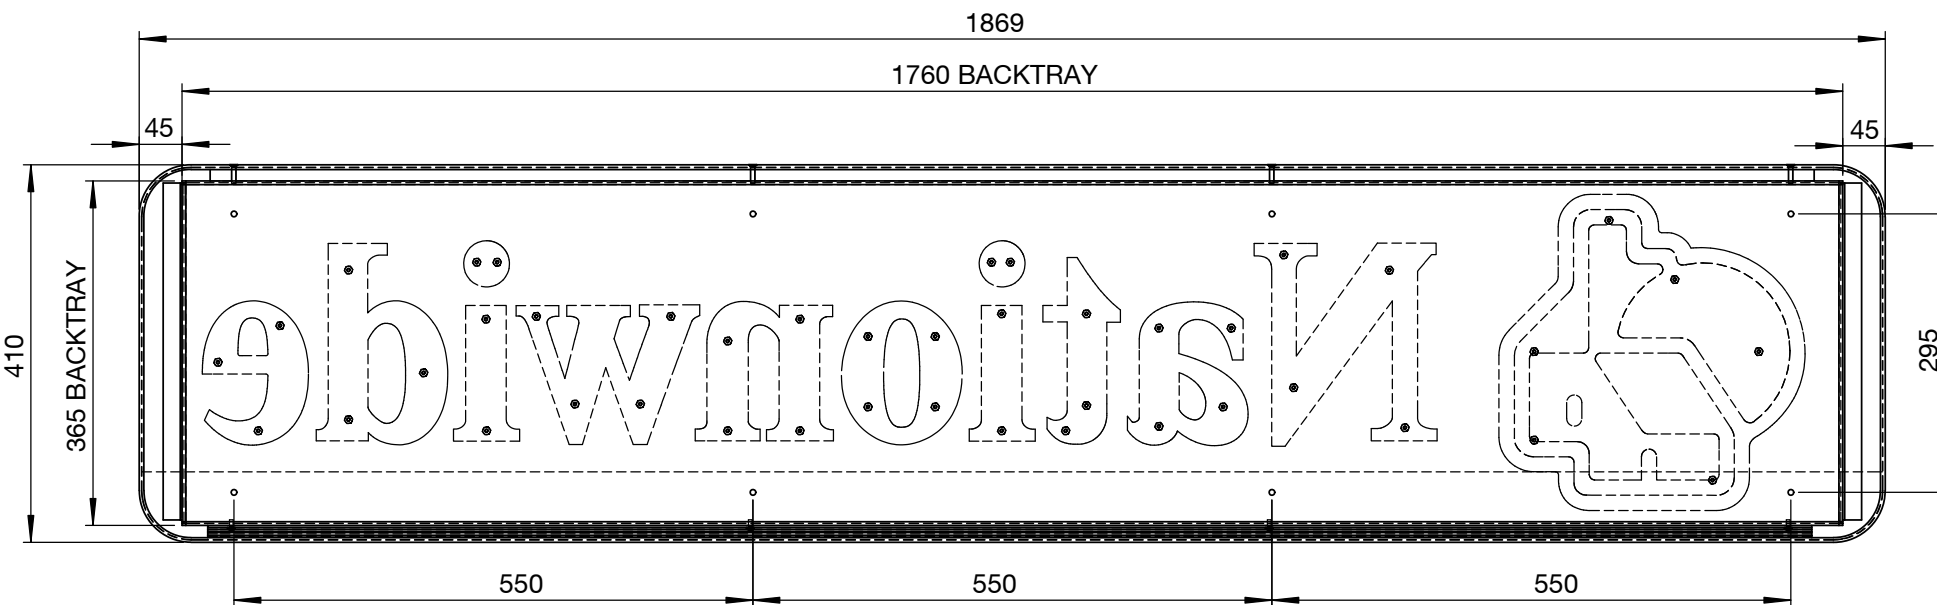


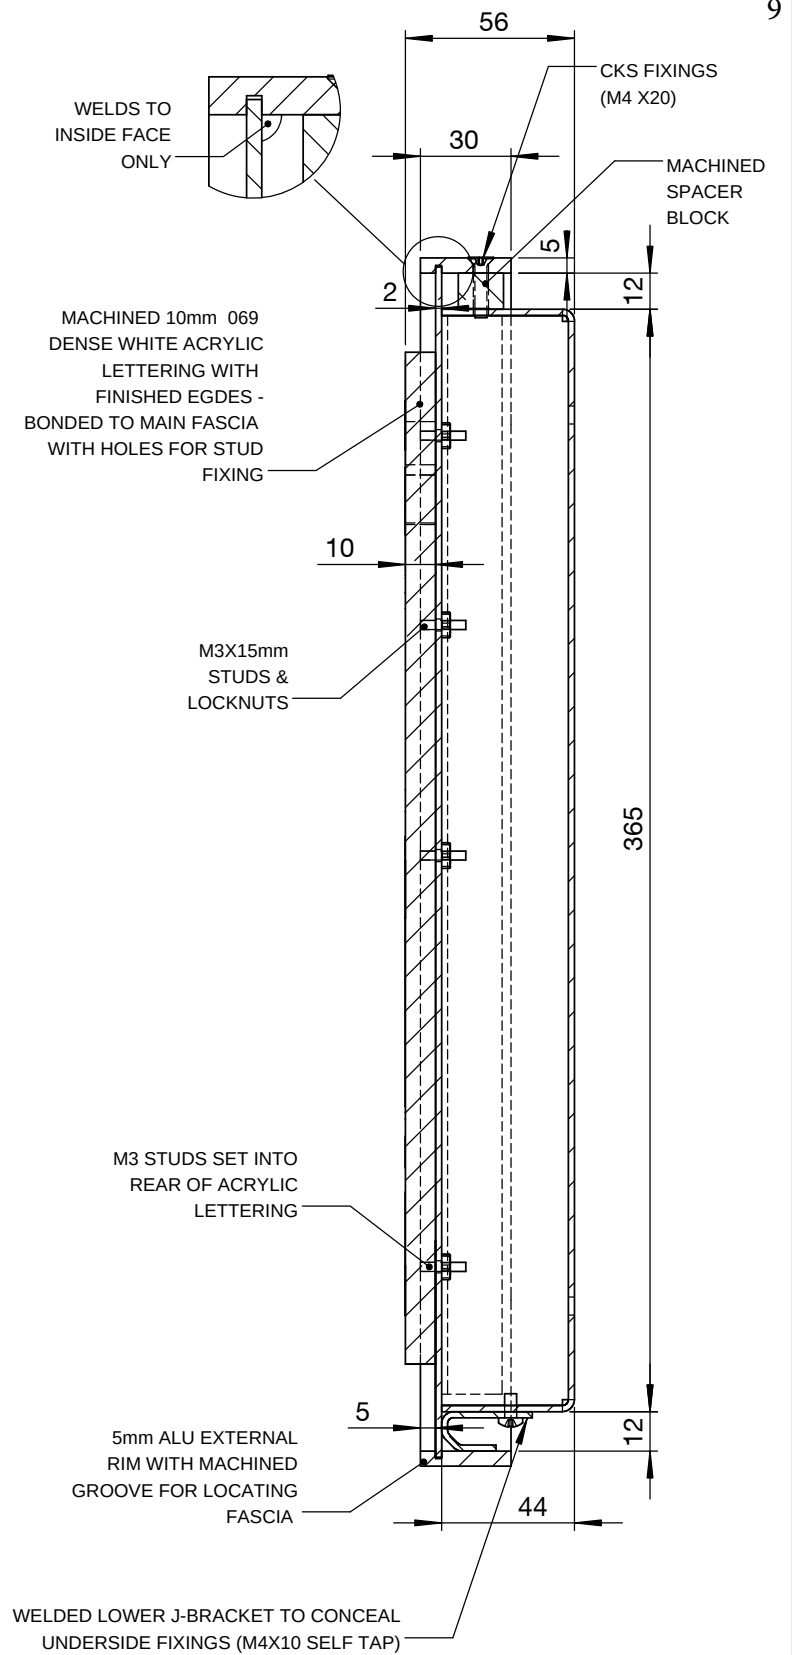

NON-ILLUMINATED EXTERNAL LOZENGE SIGNS


250mm / 310mm / 410mm / 510mm / 610mm / 710mm

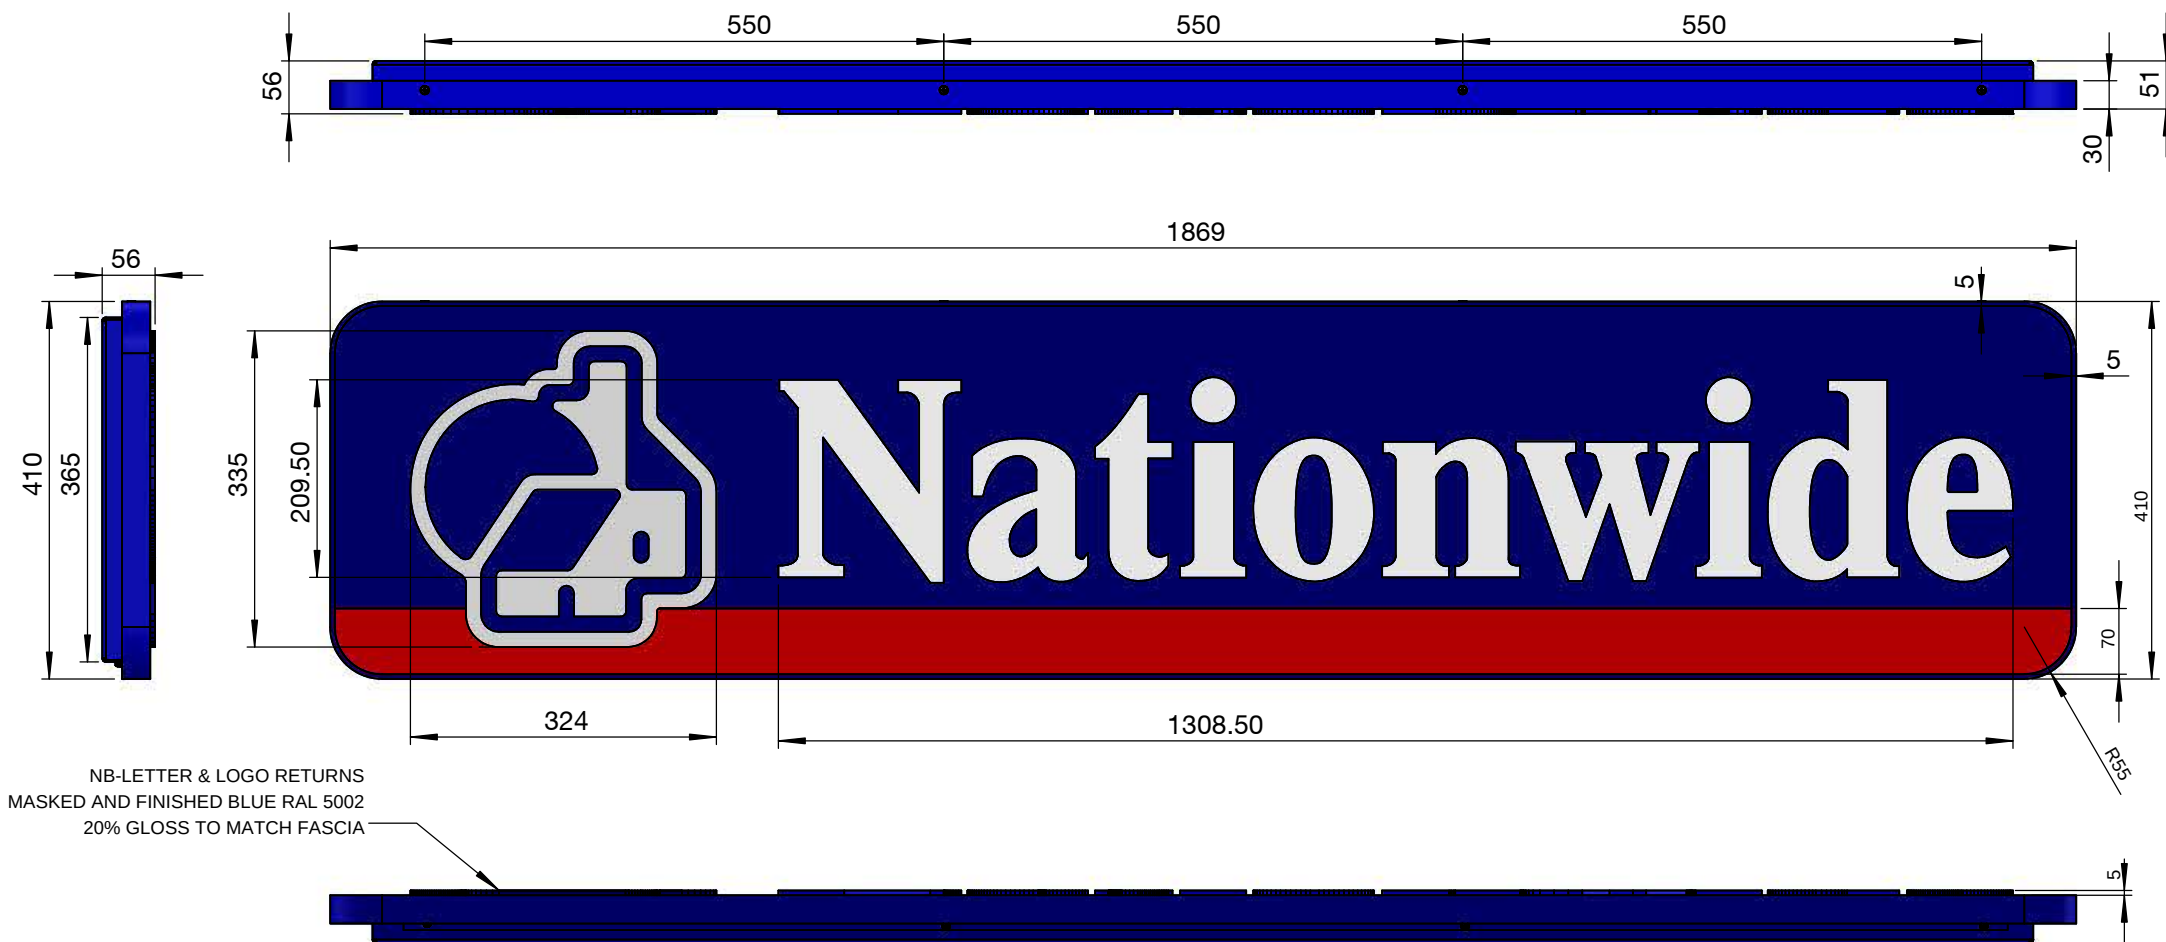

ALL CNC / LASER CUT ELEMENTS AS DXF PROFILES SUPPLIED




CLIENT: NATIONWIDE			 Tandem Industrial Estate Huddersfield West Yorkshire HD5 0AL United Kingdom T. +44 (0) 1484 430003 F. +44 (0) 1484 430047 www.principleglobal.com	DO NOT SCALE THIS DRAWING DEBUR AND BREAK SHARP EDGES ALL DIMENSIONS ARE IN MILLIMETERS BSI ACCREDITATION: ENVIRONMENTAL MANAGEMENT CERTIFICATE NO. FS542208 QUALITY MANAGEMENT CERTIFICATE NO. FS93787
DRAWING TITLE: 2019 SIGNAGE ROLLOUT - 400mm x 1850mm NON - ILLUMINATED LOZENGE SIGN - MANUFACTURING DETAIL				
DRAWING No: NBS_01_03				
FINISH: See drawing notes				
DRAWN BY: BGREENWOOD	DATE: 12.12.2018	WEIGHT: TBC	A3	ISSUE: REVISION: - SCALE: SHEET 1 OF 2

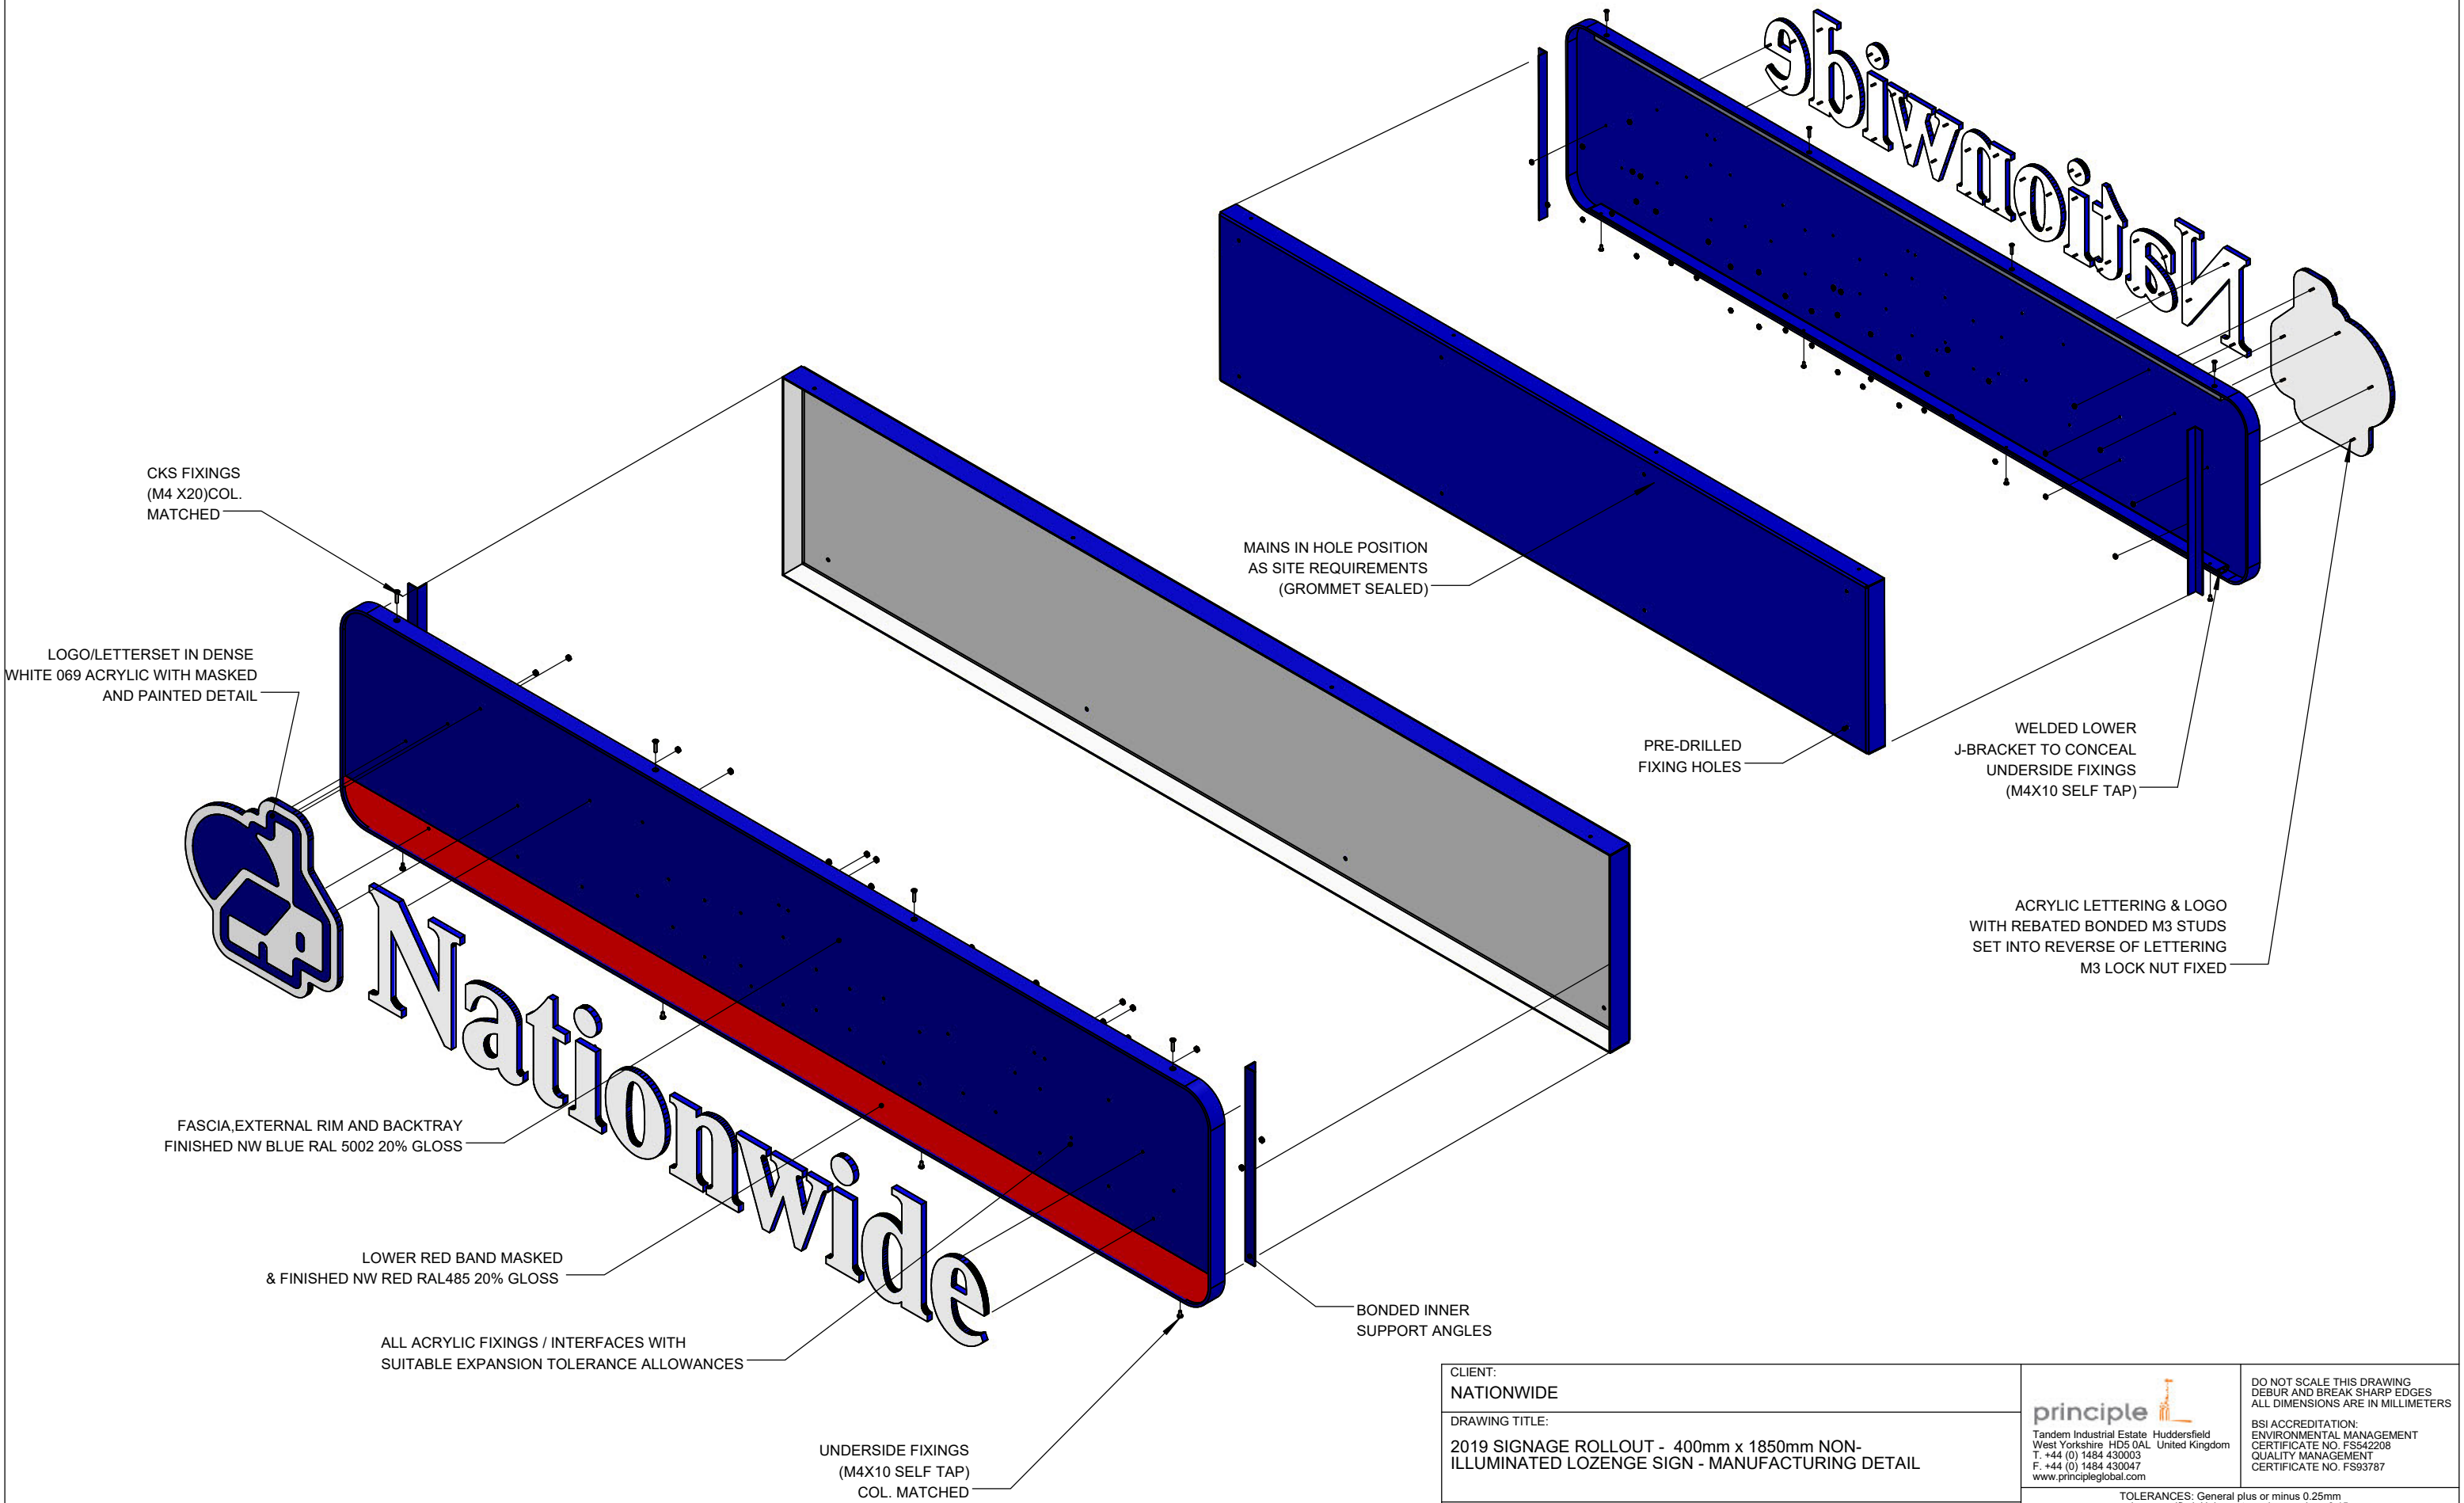


CLIENT: NATIONWIDE			principle Tandem Industrial Estate Huddersfield West Yorkshire HD6 0AL United Kingdom T. +44 (0) 1484 430003 F. +44 (0) 1484 430047 www.principleglobal.com DO NOT SCALE THIS DRAWING DEBUR AND BREAK SHARP EDGES ALL DIMENSIONS ARE IN MILLIMETERS BSI ACCREDITATION: ENVIRONMENTAL MANAGEMENT CERTIFICATE NO. FS542208 QUALITY MANAGEMENT CERTIFICATE NO. FS93787	
DRAWING TITLE: 2019 SIGNAGE ROLLOUT - 400mm x 1850mm NON-ILLUMINATED LOZENGE SIGN - MANUFACTURING DETAIL				
DRAWING No: NBS_01_03			TOLERANCES: General plus or minus 0.25mm unless specified. Hole centres plus or minus 0.15mm.	
FINISH: See drawing notes			COPYRIGHT © 2018/9 - The details shown on this drawing are confidential and are the exclusive property of Principle Group of Companies. No use, copy or is closure of this drawing may be made without written permission and it is to be returned to Principle Group of Companies upon request.	
			No company or person(s) are to manufacture from the drawings without carrying out full due diligence audit of them including (but not limited to) engineering, quality and compliance with applicable national and international standards and health and safety regulations, before using this information for the purposes of manufacture, or conveyance to others for the purposes of manufacture. No liability is accepted in any form for the use of these drawings by others.	
DRAWN BY: BGREENWOOD	DATE: 12.12.2018	WEIGHT: TBC	A3	ISSUE: REVISION: - SHEET 2 OF 2




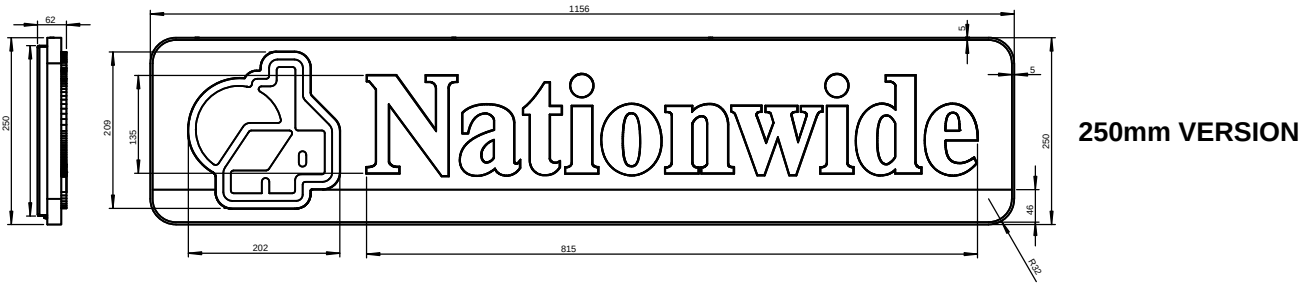


250mm VERSION

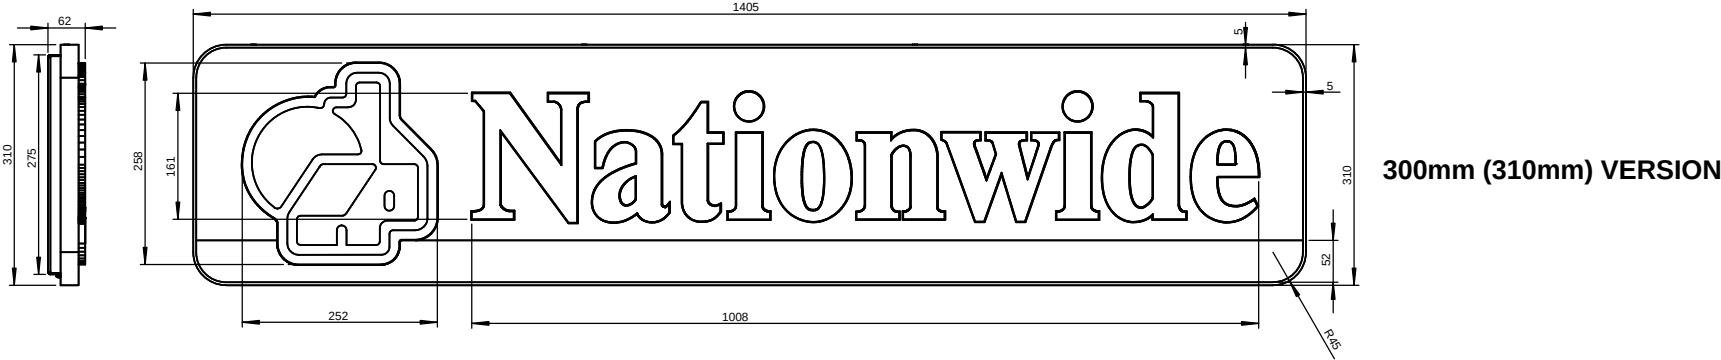

300mm (310mm) VERSION

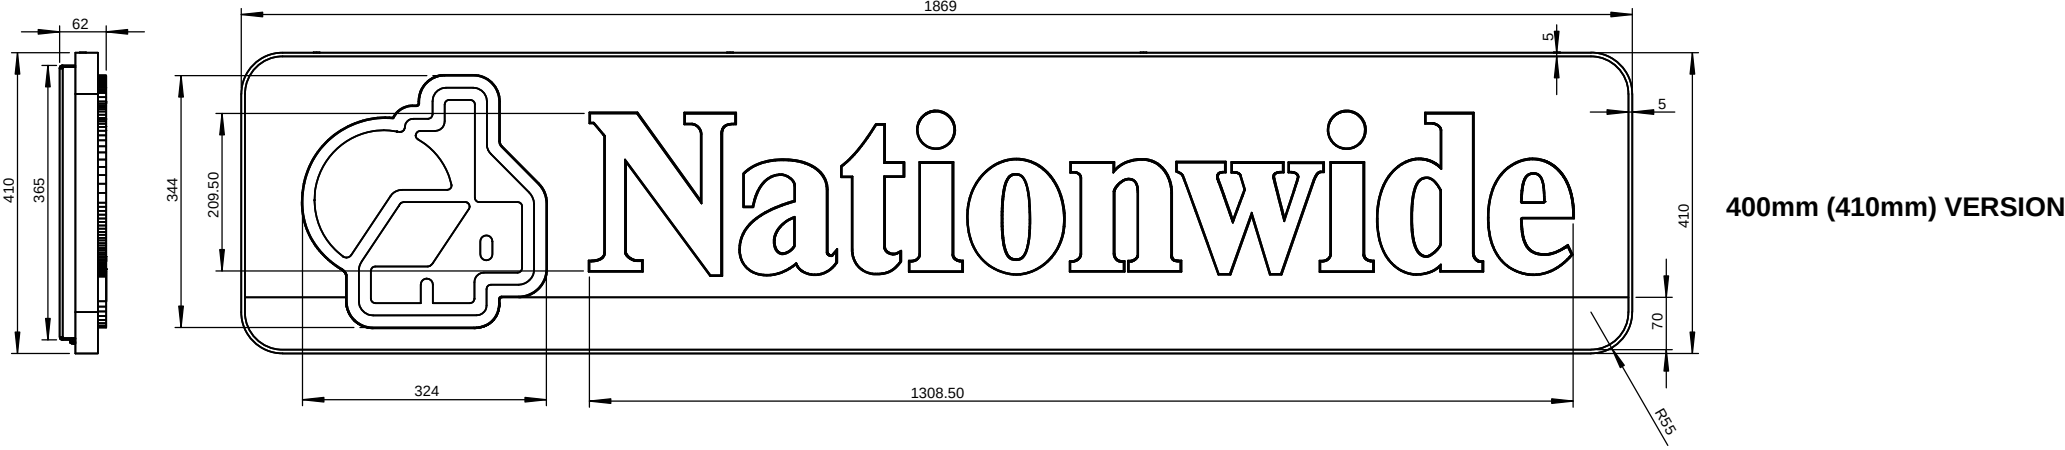


400mm (410mm) VERSION

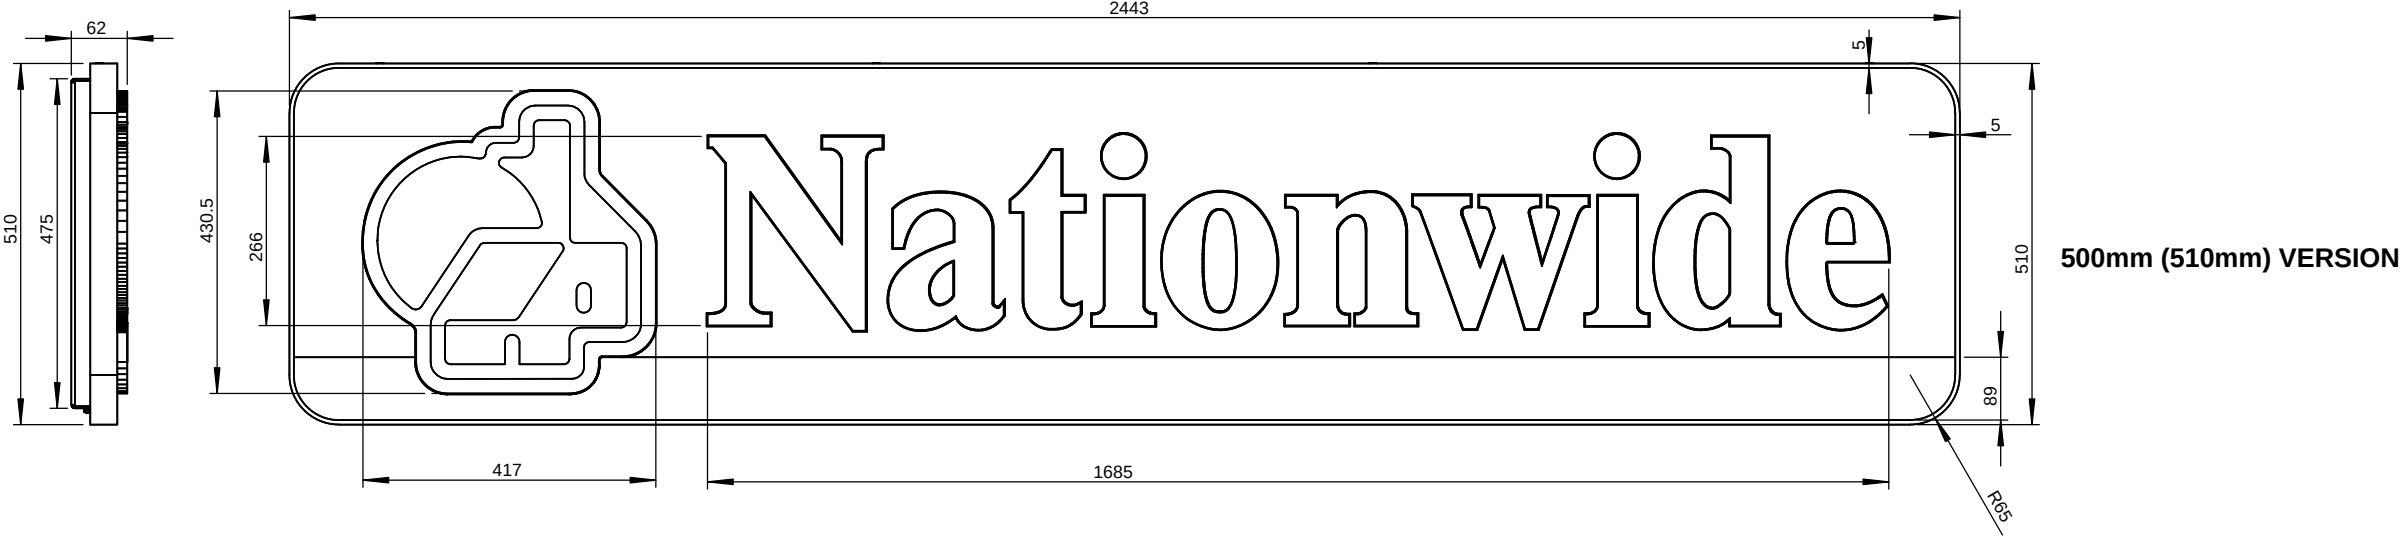


500mm (510mm) VERSION



CLIENT: NATIONWIDE			 GLOBAL BRAND IMPLEMENTATION Tandem Industrial Estate Huddersfield West Yorkshire HD5 0AL United Kingdom T. +44 (0) 1484 430003 F. +44 (0) 1484 430047 www.principleglobal.com		DO NOT SCALE THIS DRAWING DEBUR AND BREAK SHARP EDGES ALL DIMENSIONS ARE IN MILLIMETERS	
DRAWING TITLE: 2019 SIGNAGE ROLLOUT - 250mm / 310mm / 410mm / 510mm VERSIONS					BSI ACCREDITATION: ENVIRONMENTAL MANAGEMENT CERTIFICATE NO. FS542208 QUALITY MANAGEMENT CERTIFICATE NO. FS93787	
DRAWING No:			TOLERANCES: General plus or minus 0.25mm unless specified. Hole centres plus or minus 0.15mm.			
FINISH: See drawing notes			COPYRIGHT © 2018/9 - The details shown on this drawing are confidential and are the exclusive property of Principle Group of Companies. No use, copy or is closure of this drawing may be made without written permission and it is to be returned to Principle Group of Companies upon request.			
			No company or person(s) are to manufacture from the drawings without carrying out full due diligence audit of them including (but not limited to) engineering, quality and compliance with applicable national and international standards and health and safety regulations, before using this information for the purposes of manufacture, or conveyance to others for the purposes of manufacture. No liability is accepted in any form for the use of these drawings by others.			
DRAWN BY: BGREENWOOD	DATE: 03.07.2019	WEIGHT: TBC	A3	ISSUE:	REVISION: -	SCALE: NTS SHEET 1 OF 1

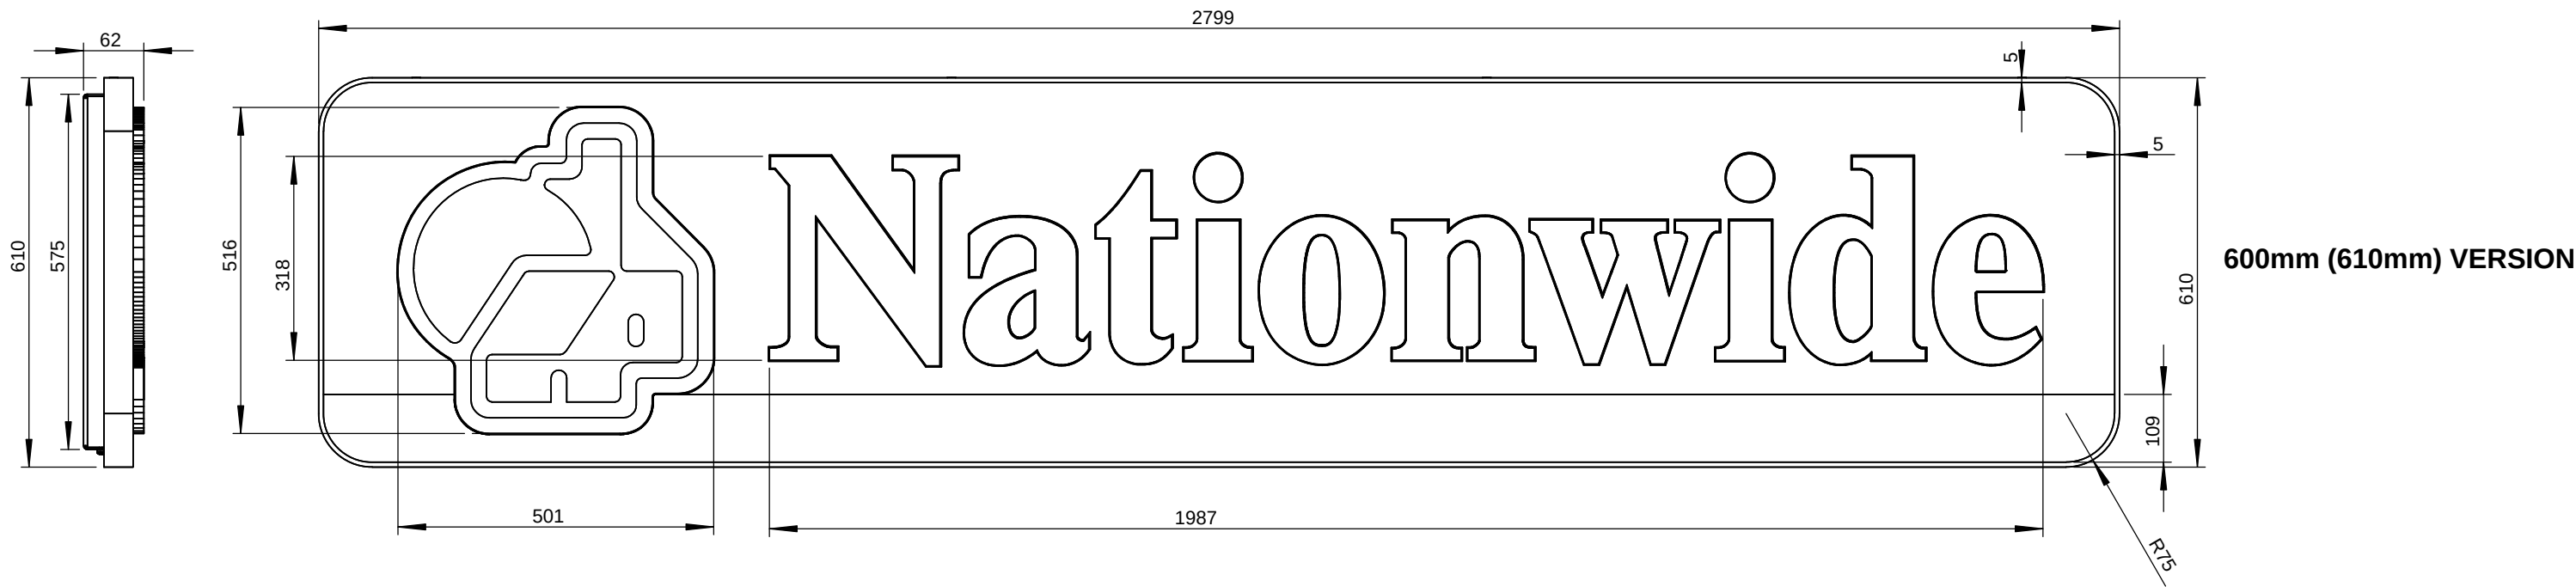

600mm (610mm) VERSION

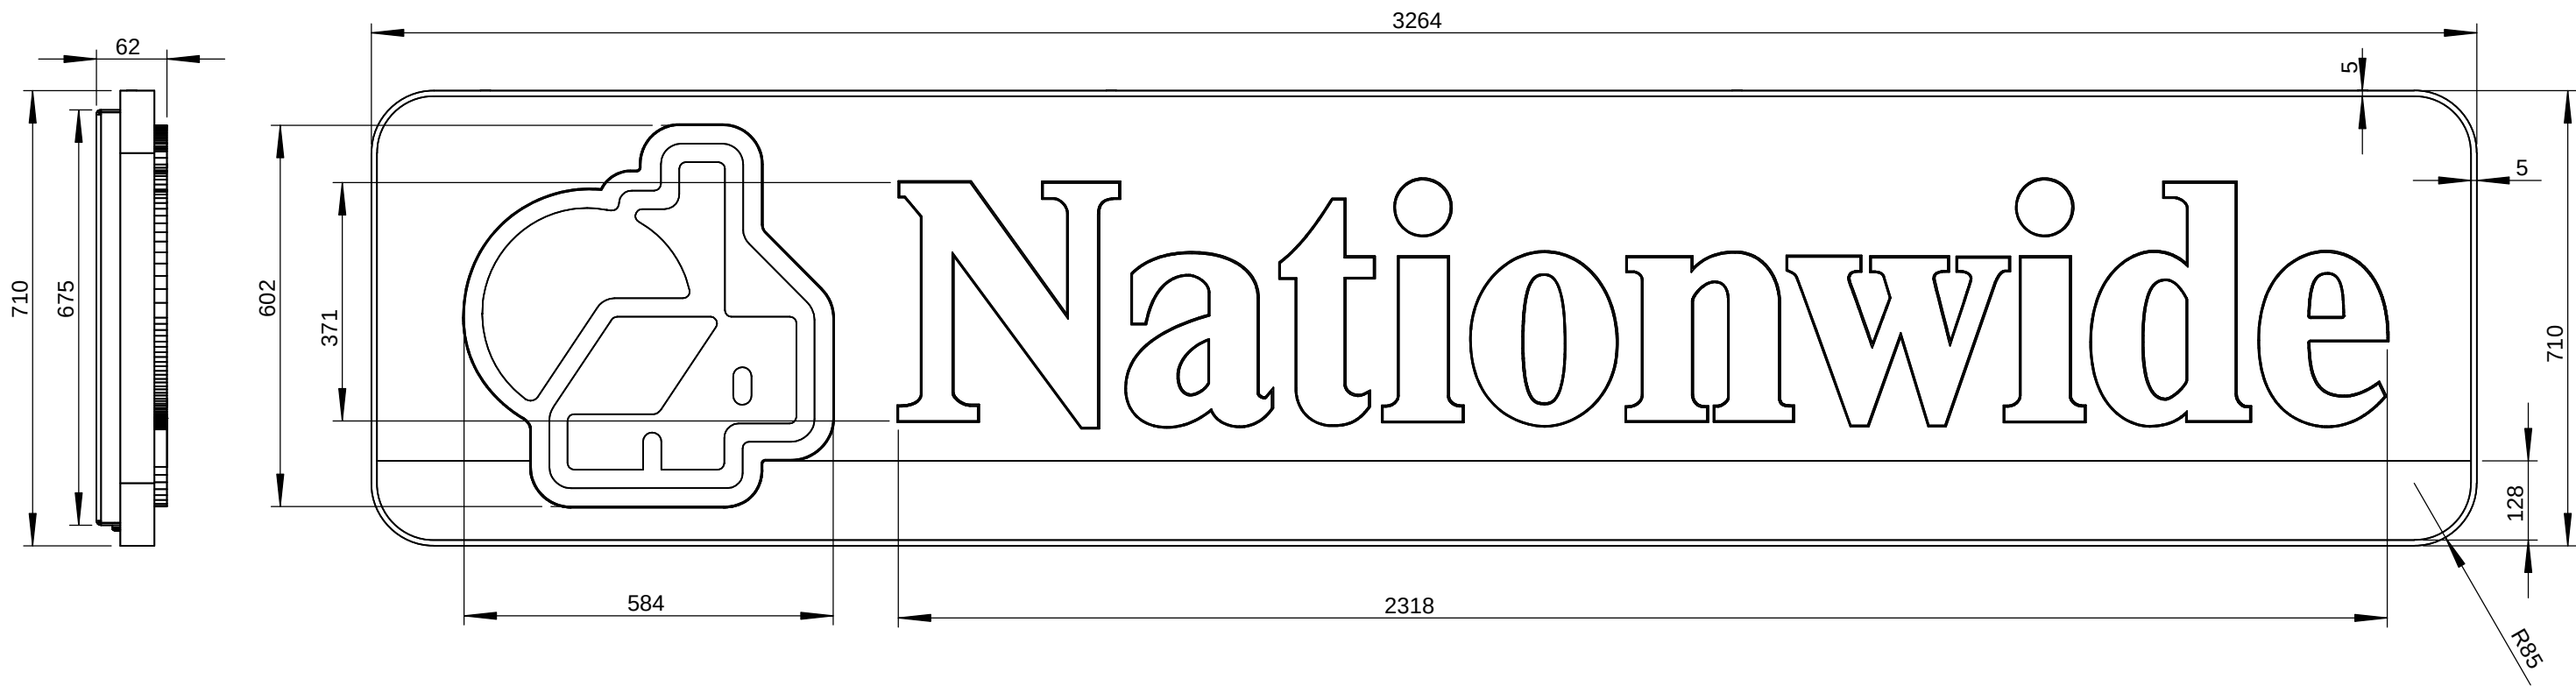

700mm (710mm) VERSION

CLIENT: NATIONWIDE			 GLOBAL BRAND IMPLEMENTATION Tandem Industrial Estate Huddersfield West Yorkshire HD5 0AL United Kingdom T. +44 (0) 1484 430003 F. +44 (0) 1484 430047 www.principleglobal.com DO NOT SCALE THIS DRAWING DEBUR AND BREAK SHARP EDGES ALL DIMENSIONS ARE IN MILLIMETERS BSI ACCREDITATION: ENVIRONMENTAL MANAGEMENT CERTIFICATE NO. FSS42208 QUALITY MANAGEMENT CERTIFICATE NO. FS93787				
DRAWING TITLE: 2019 SIGNAGE ROLLOUT - 610mm / 710mm VERSIONS							
DRAWING No:			TOLERANCES: General plus or minus 0.25mm unless specified. Hole centres plus or minus 0.15mm.				
FINISH: See drawing notes			COPYRIGHT © 2018/9 - The details shown on this drawing are confidential and are the exclusive property of Principle Group of Companies. No use, copy or is closure of this drawing may be made without written permission and it is to be returned to Principle Group of Companies upon request.				
			No company or person(s) are to manufacture from the drawings without carrying out full due diligence audit of them including (but not limited to) engineering, quality and compliance with applicable national and international standards and health and safety regulations, before using this information for the purposes of manufacture, or conveyance to others for the purposes of manufacture. No liability is accepted in any form for the use of these drawings by others.				
DRAWN BY: BGREENWOOD	DATE: 03.07.2019	WEIGHT: TBC	A3	ISSUE:	REVISION: -	SCALE: NTS	SHEET 1 OF 1