



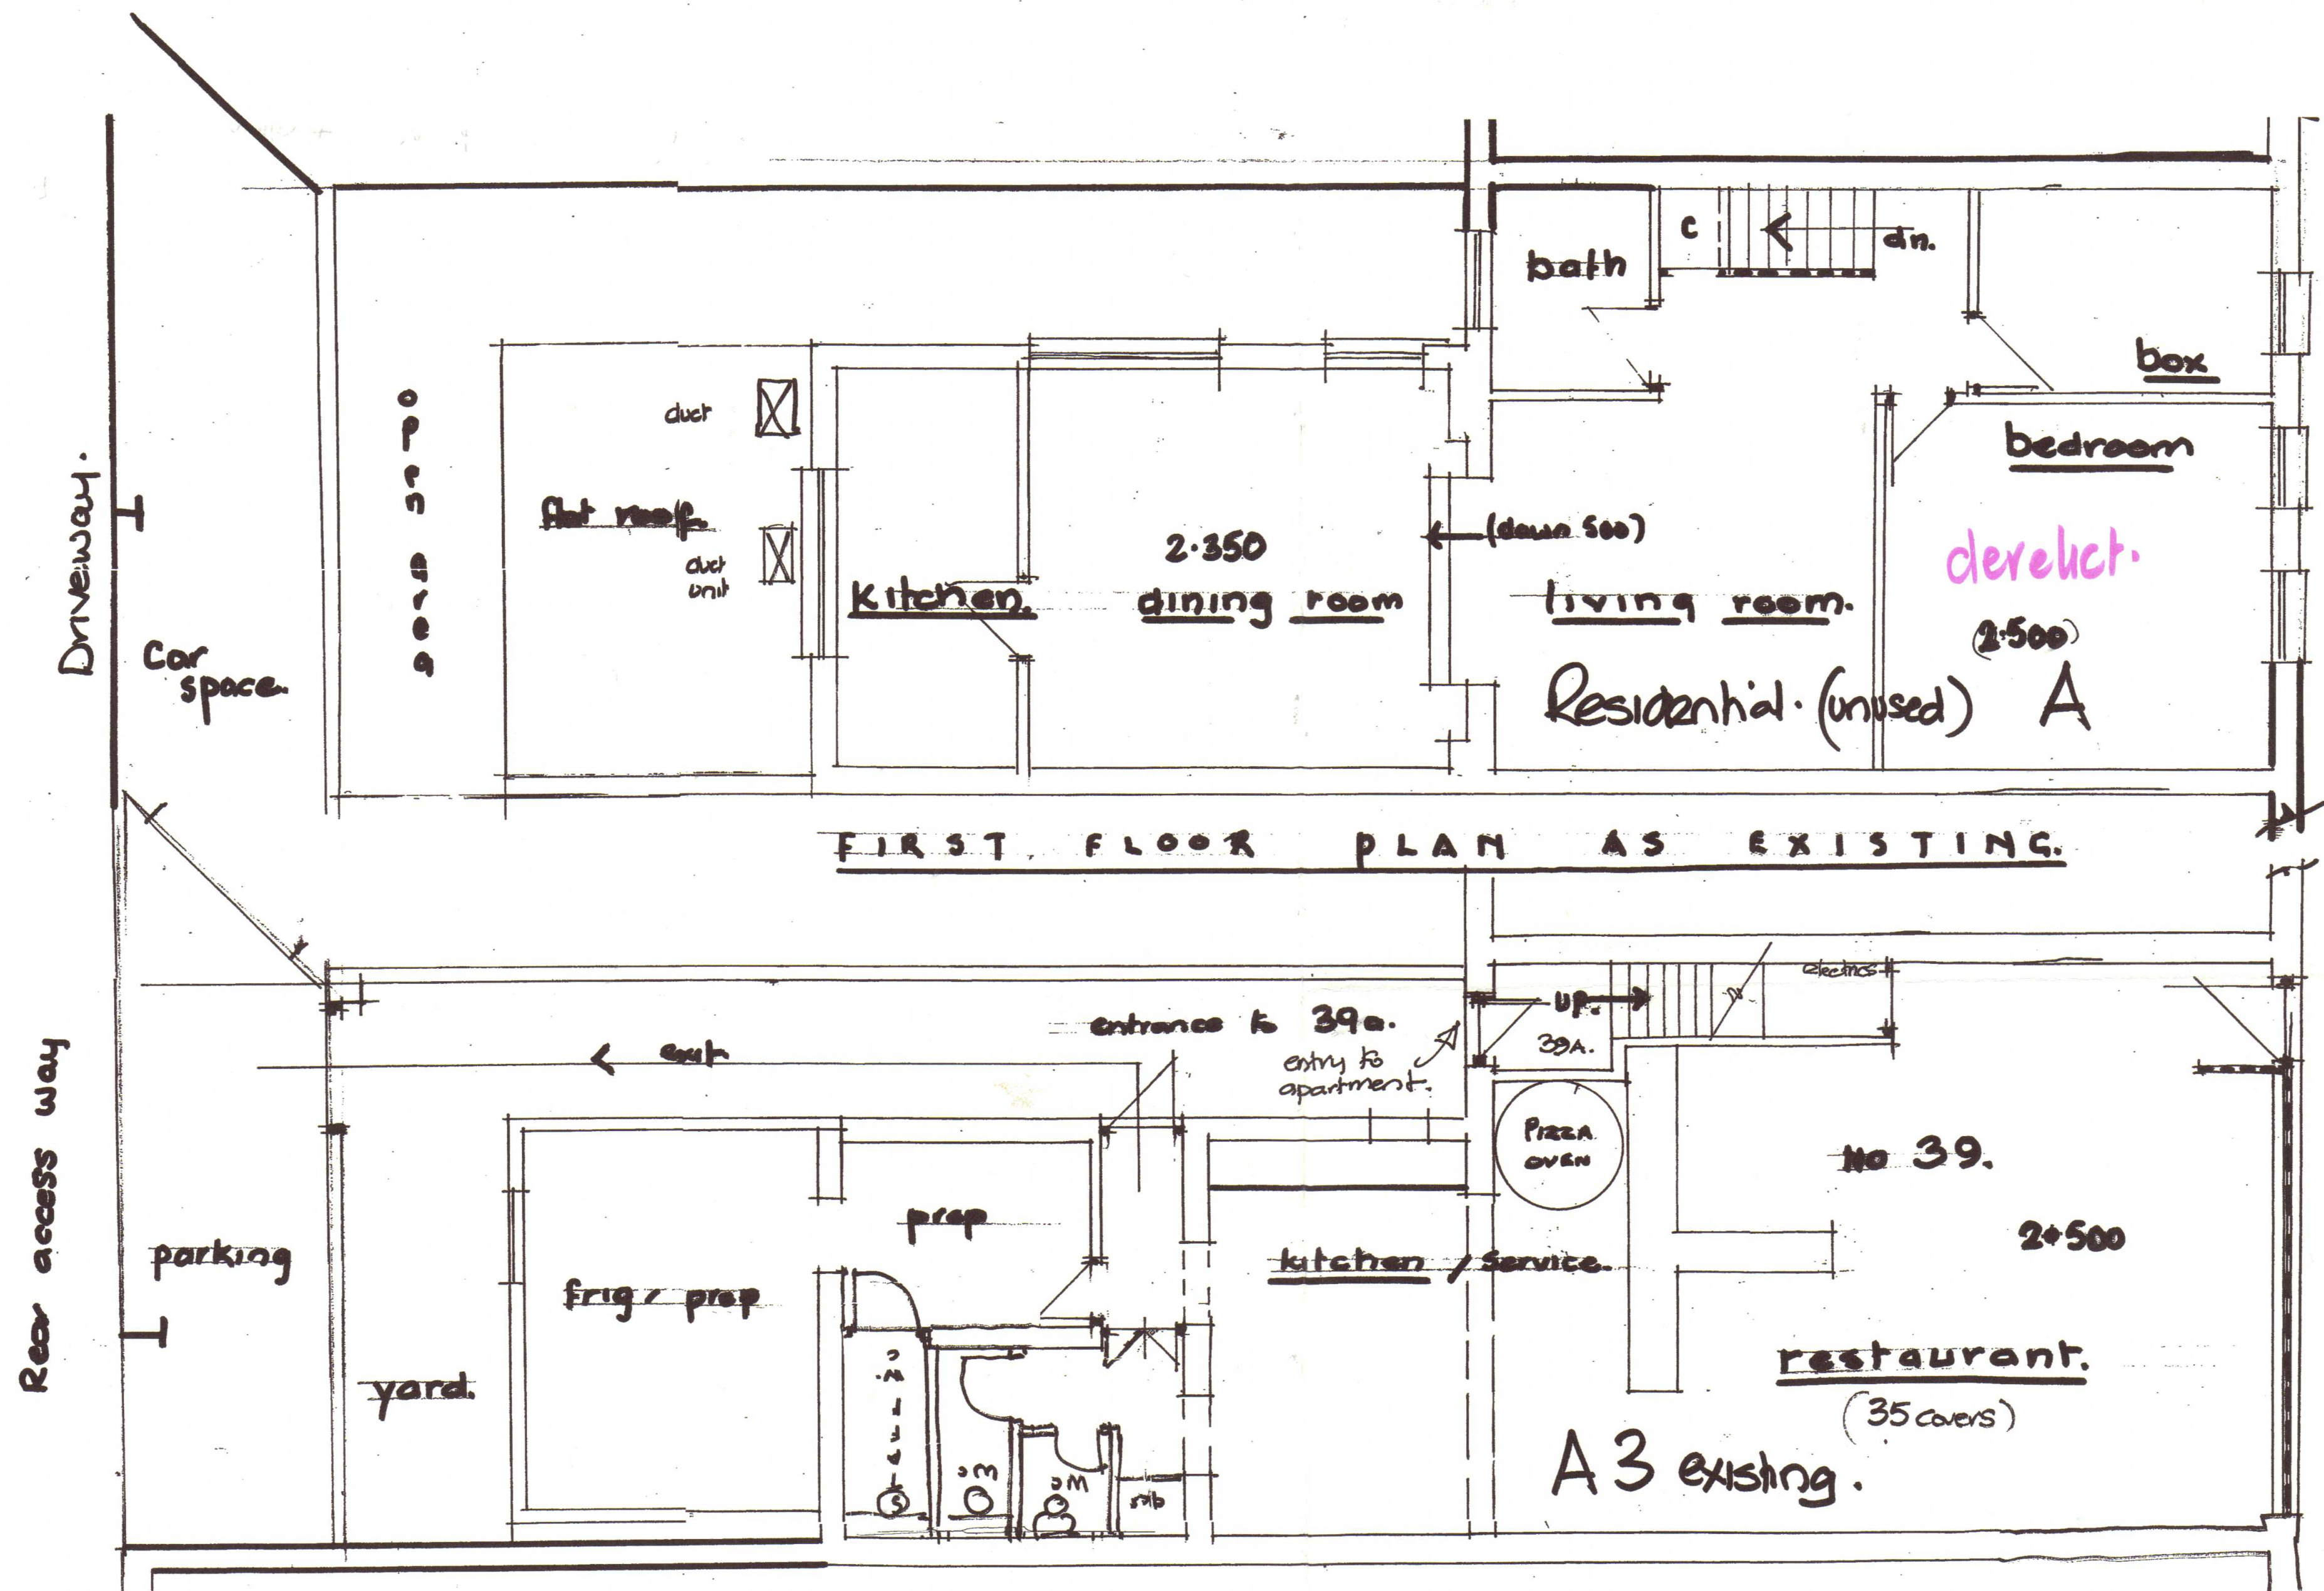

① A3
As Existing
Vacant due to condition + lack of sound proofing etc.

Scale 1:60 1/2"

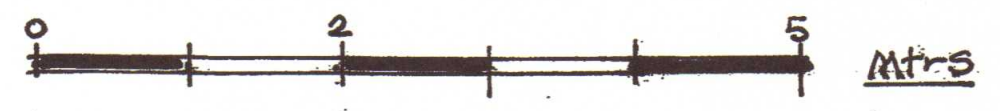

Dwg No 39 ①
19/7/19

(AS APPROVED

Proposed change of use First Floor to A3. + alterations, fire escape etc