



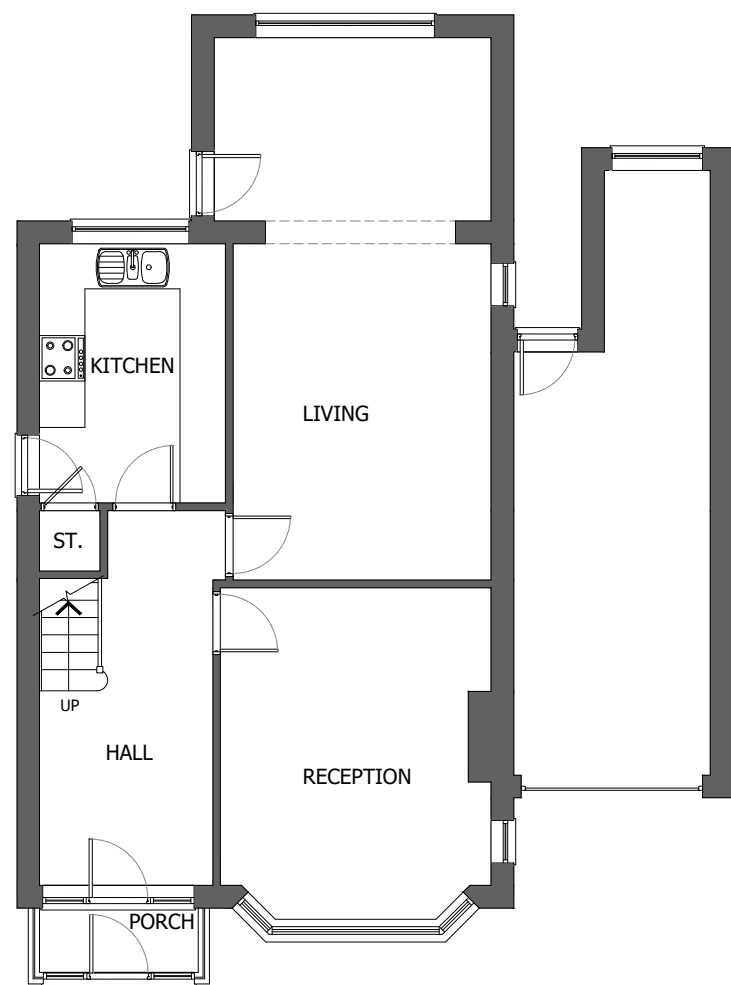


EXISTING GROUND FLOOR PLAN
1:100




EXISTING FIRST FLOOR PLAN
1:100

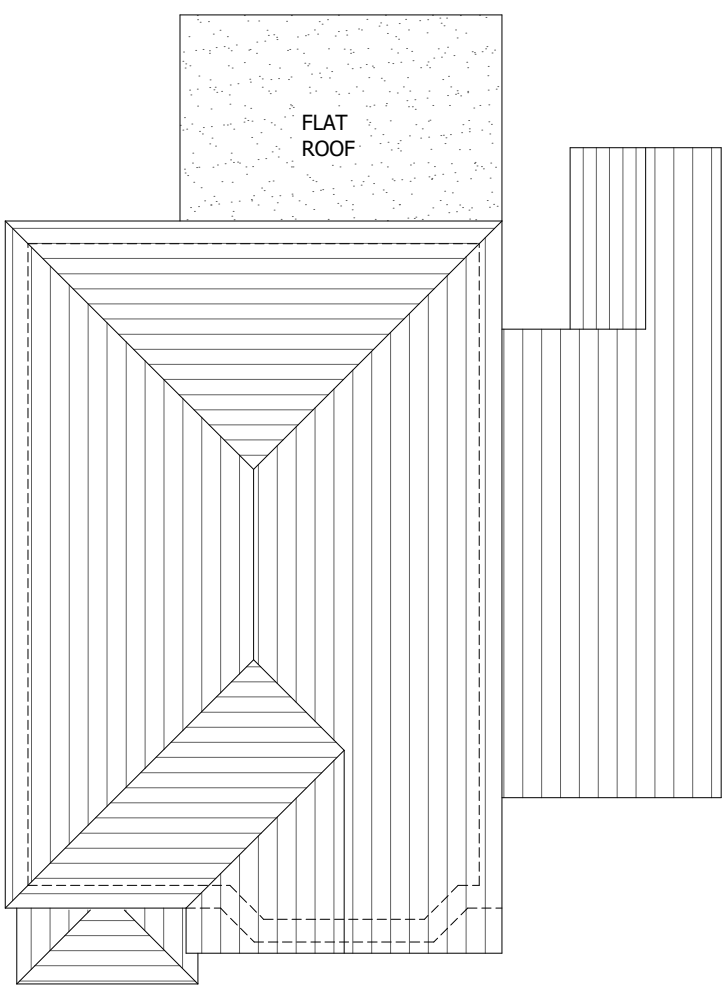


EXISTING ROOF PLAN
1:100

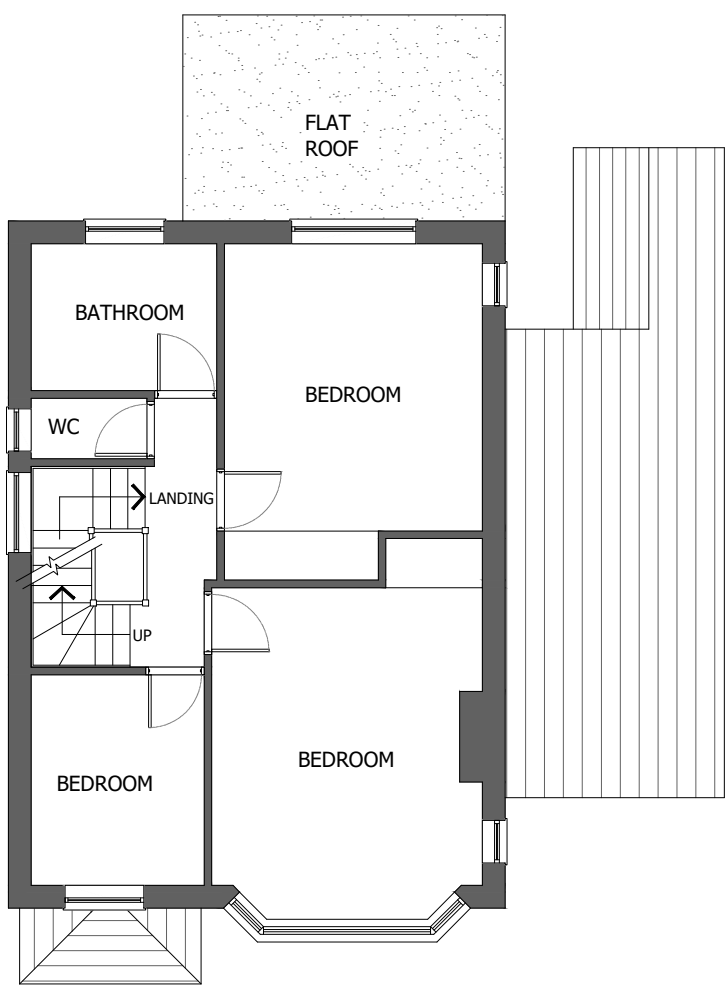


PROPOSED FIRST FLOOR PLAN
1:100

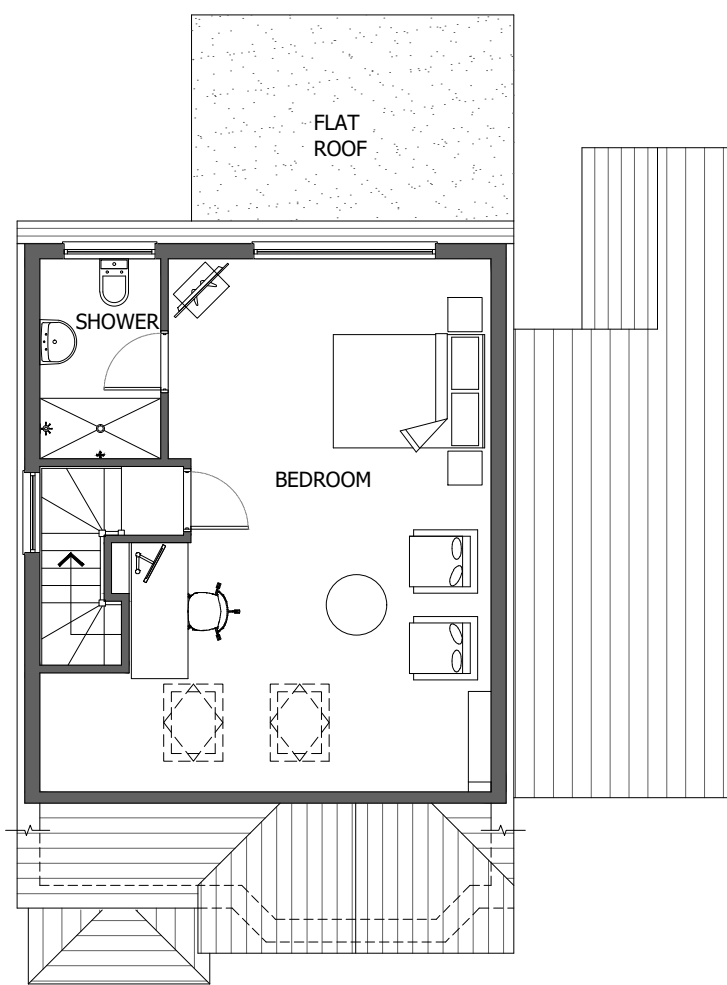

PROPOSED LOFT PLAN
1:100

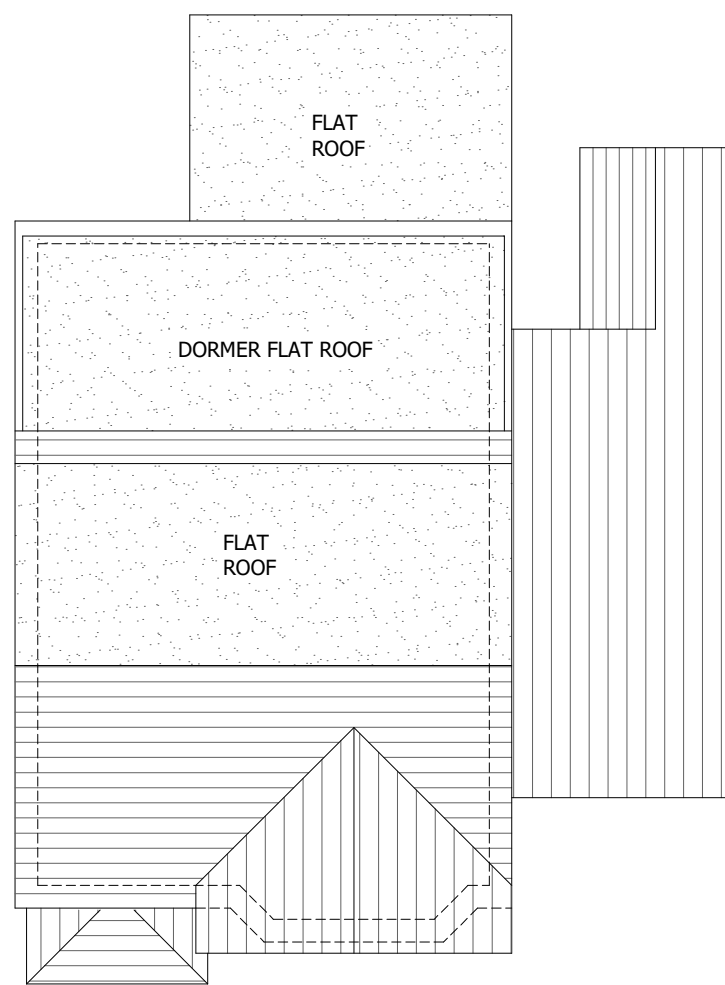


PROPOSED ROOF PLAN
1:100

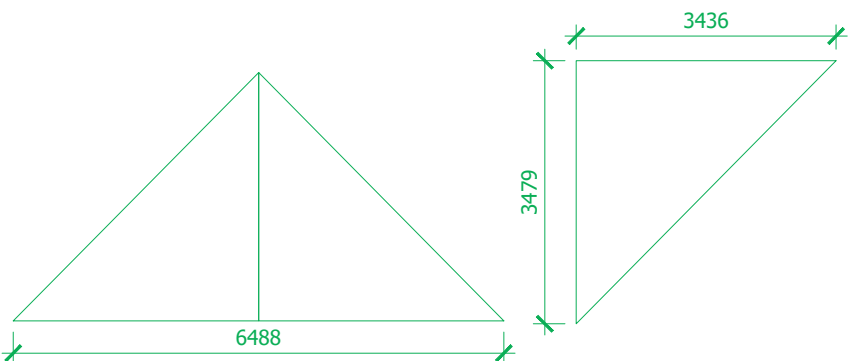

TWO HIP TO GABLE END = $V1+V2$
= $\frac{1}{6} (L1 \times W1 \times H1)+V2$
= $\frac{1}{6} (3.43 \times 6.48 \times 3.47)+ V2$
= $\frac{1}{6} (77.12) M^3 + V2$
= $12.85 M^3+ 12.85 M^3$
= $25.70 M^3$

REAR DORMER = $V3$
= $\frac{1}{2} (L2 \times W2 \times H2)$
= $\frac{1}{2} (2.57 \times 6.57 \times 2.50)$
= $\frac{1}{2} (42.21)$
= $21.10 M^3$

TOTAL NEW ROOF VOLUME
= $(V1 + V2)+ V3$
= $25.70 M^3 + 21.10 M^3$
= $46.80 M^3 < 50M^3$

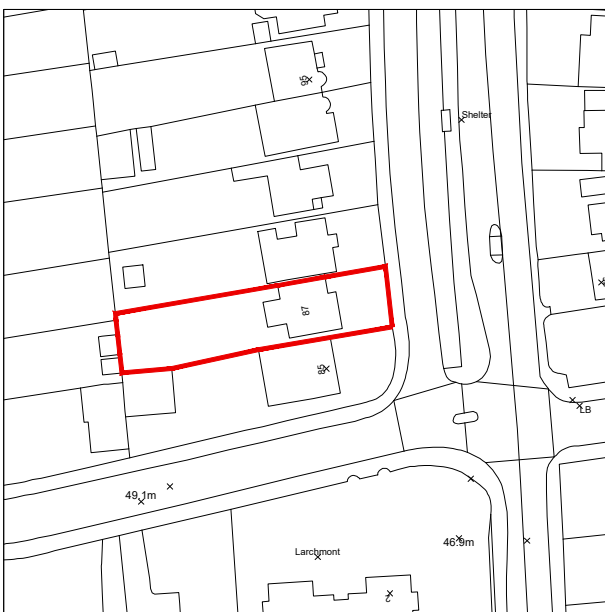

LOCATION PLAN 1:1250



EXISTING
FRONT ELEVATION
1:100



EXISTING
REAR ELEVATION
1:100



EXISTING
SIDE ELEVATION
1:100



EXISTING
SIDE ELEVATION
1:100



PROPOSED
FRONT ELEVATION
1:100




PROPOSED
REAR ELEVATION
1:100





PROPOSED
SIDE ELEVATION
1:100



PROPOSED
SIDE ELEVATION
1:100

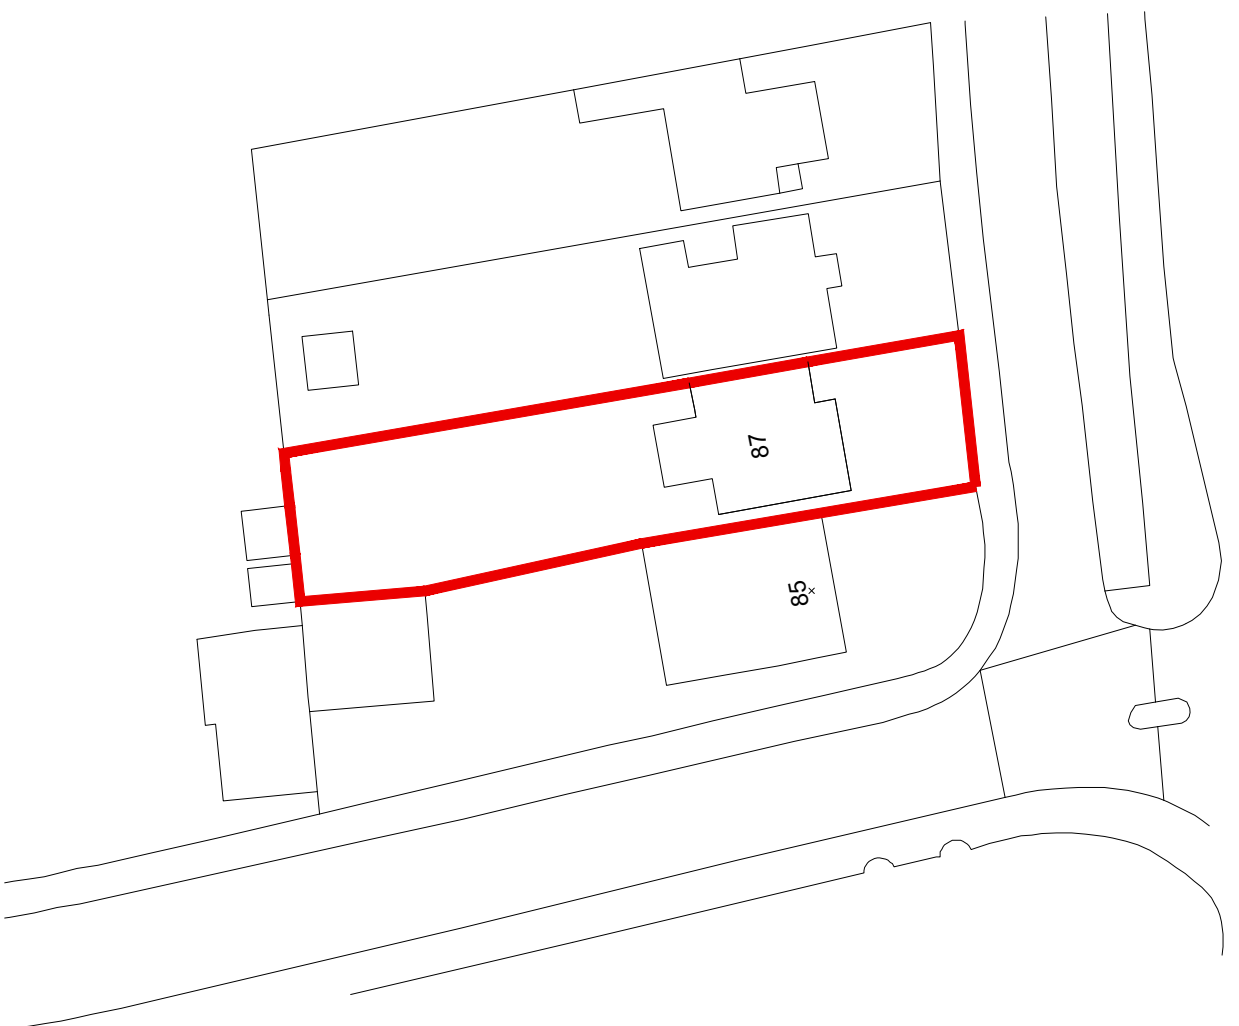

SITE PLAN 1:500

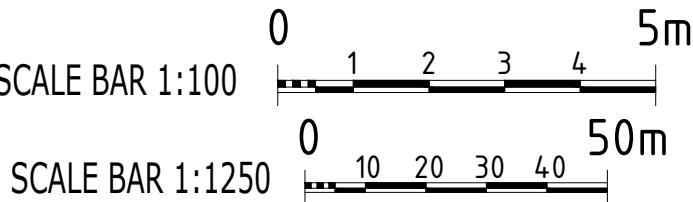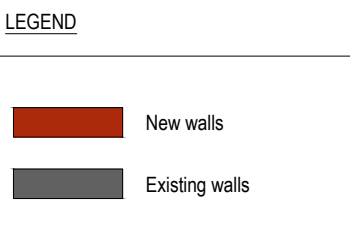

NOTES 1. THIS DRAWING IS TO BE READ IN CONJUNCTION WITH ALL RELEVANT ARCHITECTURAL AND ENGINEERING DWGS 2. ALL MEASUREMENTS TO BE CHECKED ON SITE AND NOT SCALED FROM THIS DRAWING. ANY DISCREPANCIES TO BE REPORTED TO ARCHITECT. PARTY WALL (ETC) ACT 1996 TO BE AGREED WITH ADJOINING NEIGHBOURS PRIOR TO ALL WORK TO THE SATISFACTION OF LOCAL AUTHORITY INSPECTOR.	 RTPI Chartered Town Planner	IMPORTANT NOTE:ALL 1. ALL GUTTERS, FOUNDATIONS AND DOWN PIPES TO REMAIN WITHIN THE BOUNDARY LINES OF THE SUBJECT PROPERTY. 2. ALL PLANS ARE SUBJECT TO FULL PLANS APPROVAL BY BUILDING CONTROL, NOT BUILDING NOTICE.	REVISION	DESCRIPTION	DATE	DESCRIPTION: CONVERSION OF LOFT TO HABITABLE ACCOMMODATION INCORPORATING REAR DORMER WINDOW	CLIENT / JOB ADDRESS: MR BHAVESH DHAMECHA 87 BURY STREET, RUISLIP HA4 7TF	DRAWING TITLE PLANNING APPLICATION				
					SCALE			1:100,1:500 & 1:1250		@ A1	STATUS	PA
					DATE			24/12/2019			CHECKED	HM
					JOB.NO.			SUN-19-01			DRAWN	MTN
					DWG.NO.			PA-01			REVISION	
THIS DRAWING IS SUBJECT TO COPYRIGHT DO NOT REPRODUCE THIS DRAWING WITHOUT PRIOR PERMISSION FROM CONSLIO												

1. THIS DRAWING IS TO BE READ IN CONJUNCTION WITH ALL RELEVANT ARCHITECTURAL AND ENGINEERING DWGS
2. ALL MEASUREMENTS TO BE CHECKED ON SITE AND NOT SCALED FROM THIS DRAWING. ANY DISCREPANCIES TO BE REPORTED TO ARCHITECT. PARTY WALL (ETC) ACT 1996 TO BE AGREED WITH ADJOINING NEIGHBOURS PRIOR TO ALL WORK TO THE SATISFACTION OF LOCAL AUTHORITY INSPECTOR.

DISCLAIMER:
THESE ARE THE PLANNING DRAWINGS AND SHOULD NOT BE USED FOR STRUCTURAL CALCULATIONS OR ANY ENGINEERING PURPOSE.

1. ALL GUTTERS, FOUNDATIONS AND DOWN PIPES TO REMAIN WITHIN THE BOUNDARY LINES OF THE SUBJECT PROPERTY.
2. ALL PLANS ARE SUBJECT TO FULL PLANS APPROVAL BY BUILDING CONTROL, NOT BUILDING NOTICE.

CONVERSION OF LOFT TO HABITABLE ACCOMMODATION INCORPORATING REAR DORMER WINDOW

MR BHAVESH DHAMECHA
87 BURY STREET, RUISLIP
HA4 7TF

DRAWING TITLE PLANNING APPLICATION