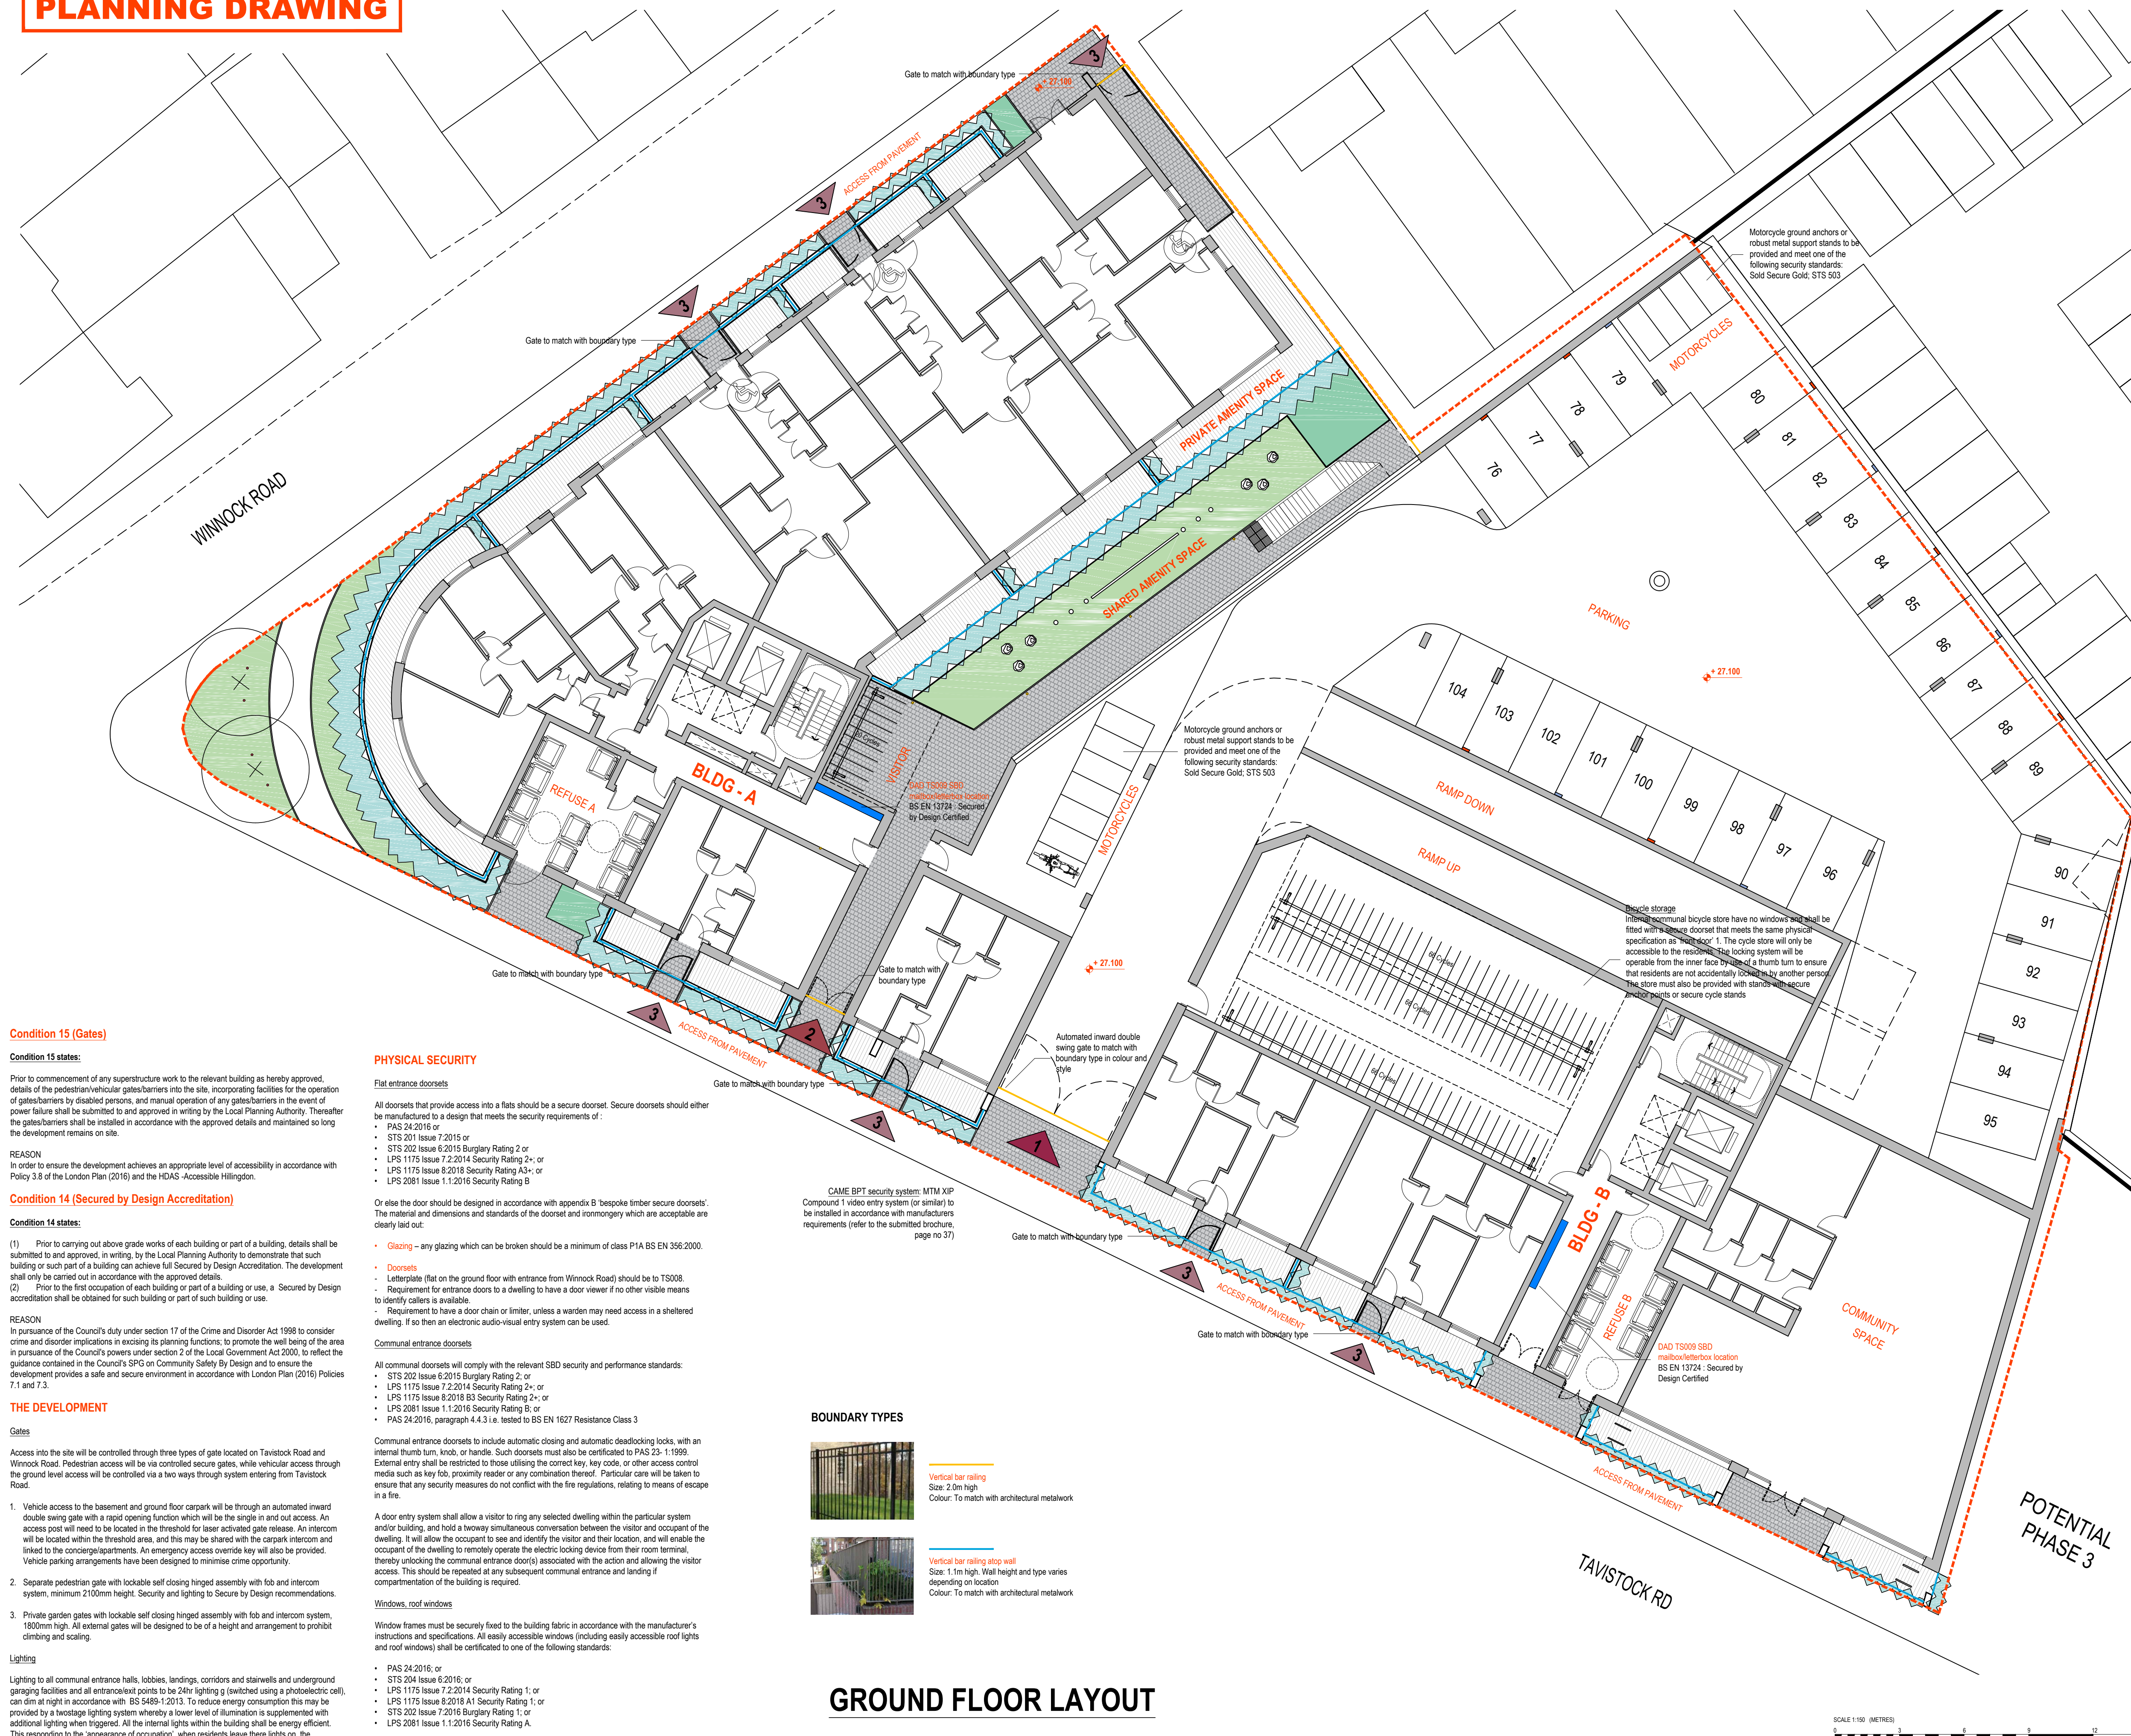


Details of this drawing are the copyright of TPP Services and must not be reproduced or copied without prior written consent. Any errors or omissions are to be reported to the contractor and Architect immediately. All proposed road and junction alterations subject are to highways engineers detailed design. Removal of any existing tree and landscaped areas subject negotiations with Local Authority Planning dept. and other statutory controls. All drawings to be read in conjunction with structural engineers drawings and all related Architects and consultant drawings and other relevant design information. Where doubts arise, seek clarification

1.ALARM_STANDARD_TECHNICAL_GUIDE_A4_web_1
2.DOORSET_BROCHURE_update_25.3.19
3.GAI_Specifiers_Guide_-_Ironmongery__Security_09.09.19_1
4.2018_CAME_BPT_MTM

[illegible]