



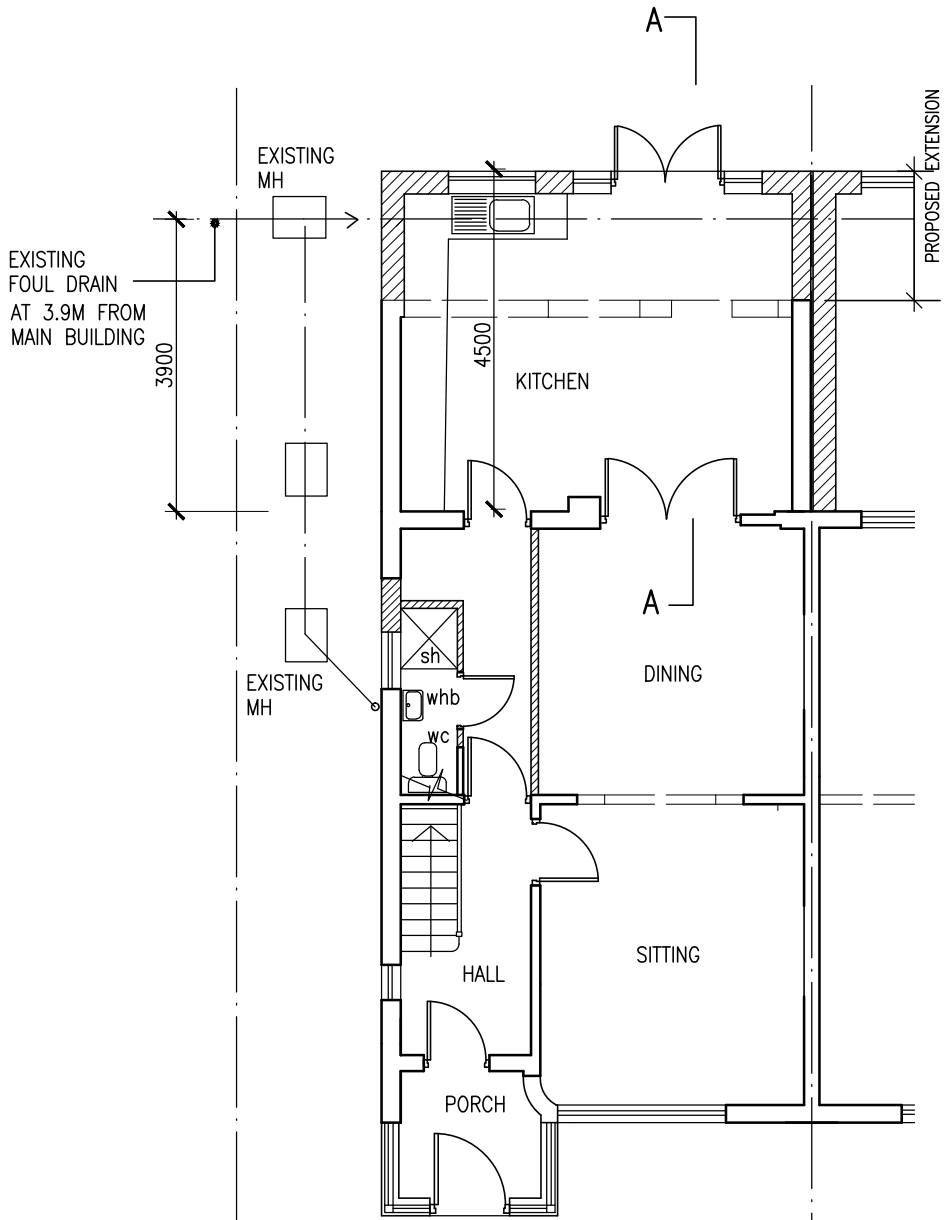


GROUND FLOOR PLAN

PROPOSED

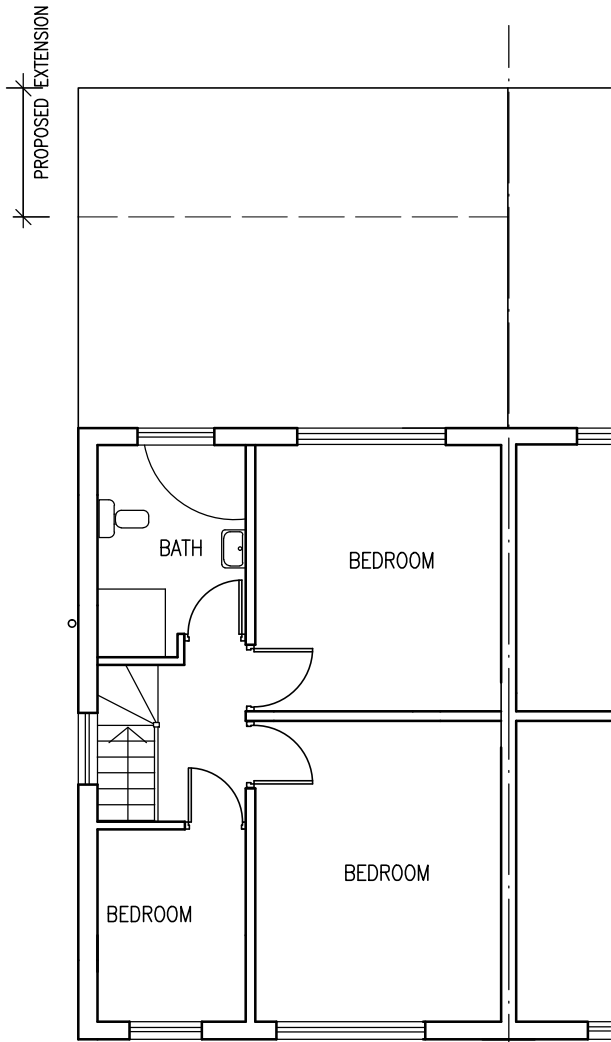


FIRST FLOOR PLAN

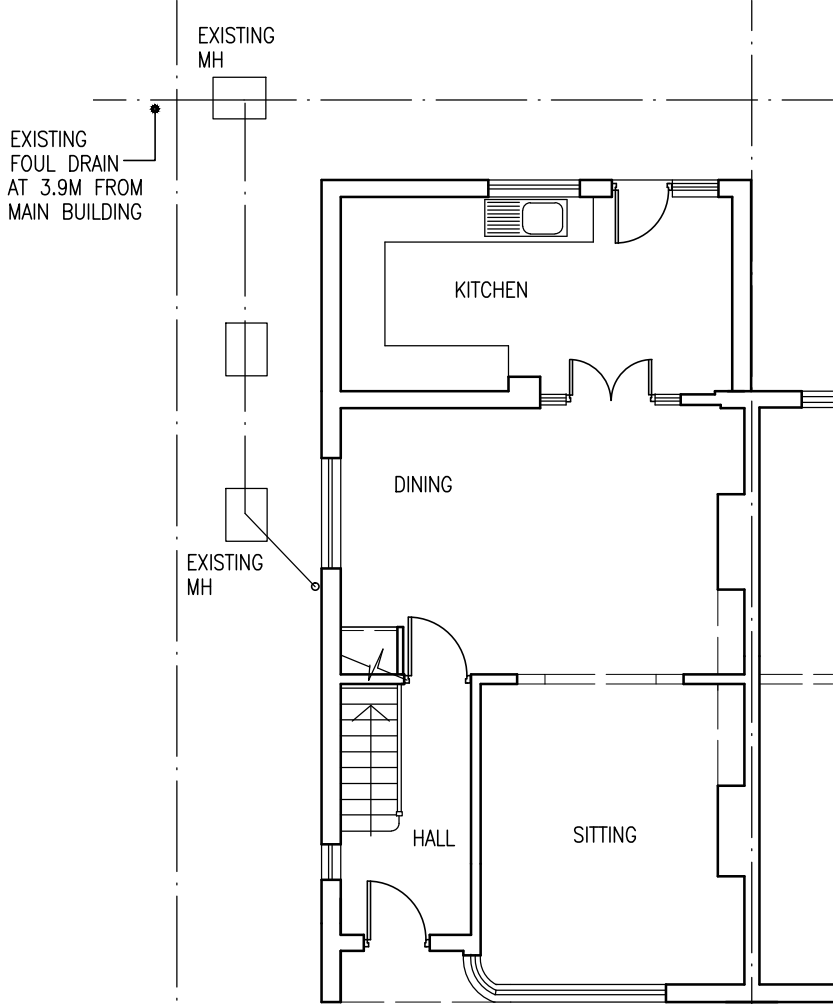


GROUND FLOOR PLAN

EXISTING

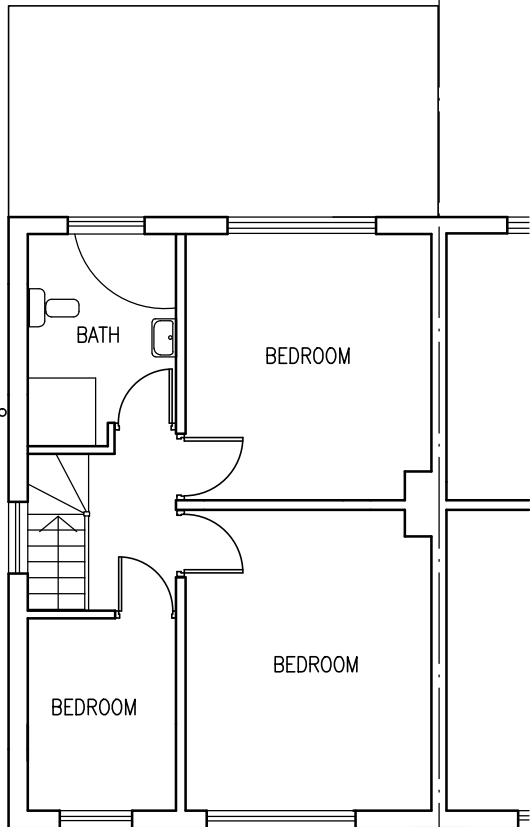

FIRST FLOOR PLAN

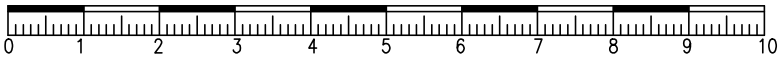

Project
PROPOSED SINGLE STOREY REAR EXTENSION
TO 33 YEADING GARDENS HAYES UB4 ODN

Drawing
PLANS

Scale
1/100 @A3

Date
APRIL 2020
Drawn

Drawing No.
S/606/33-1