




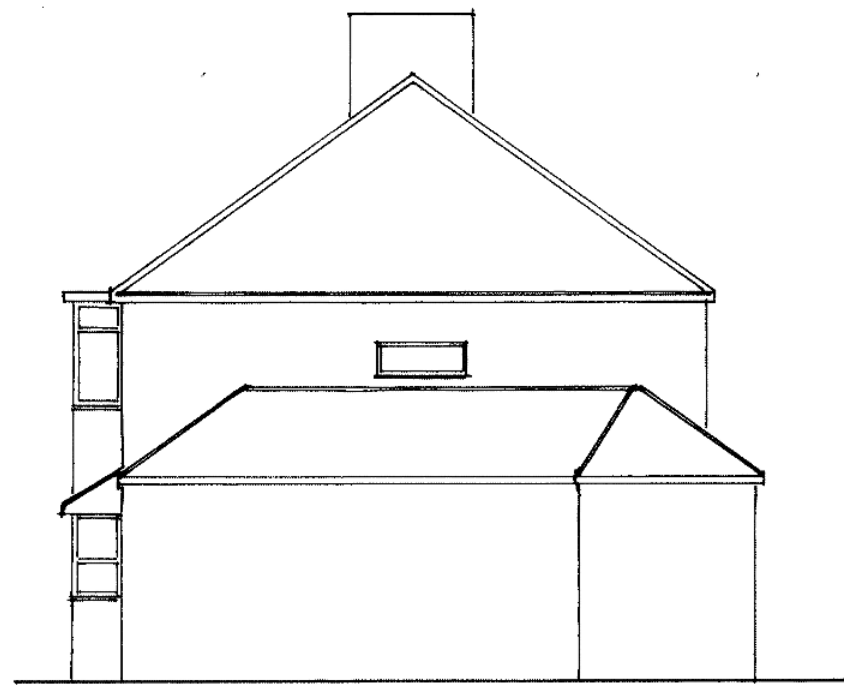

SIDE ELEVATION

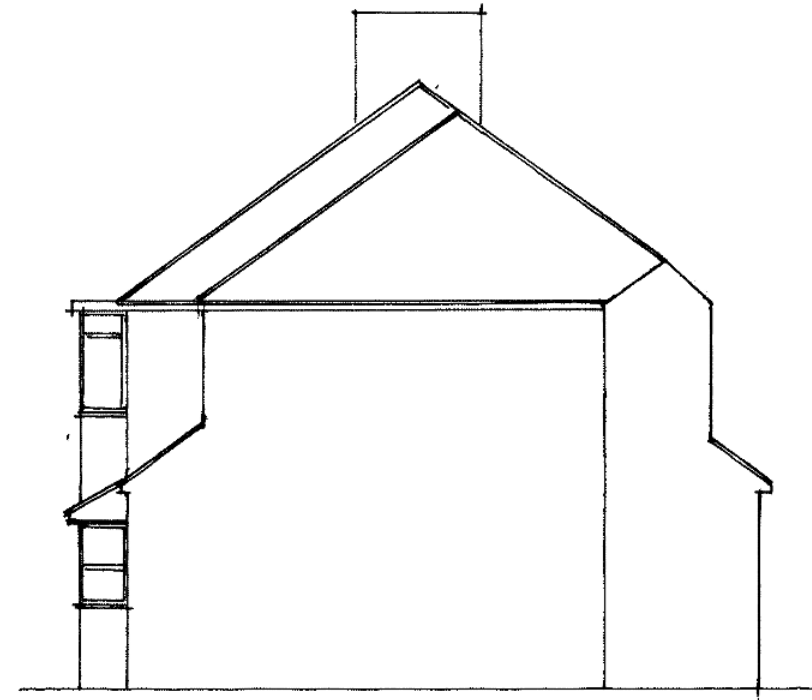

SIDE ELEVATION PROPOSED

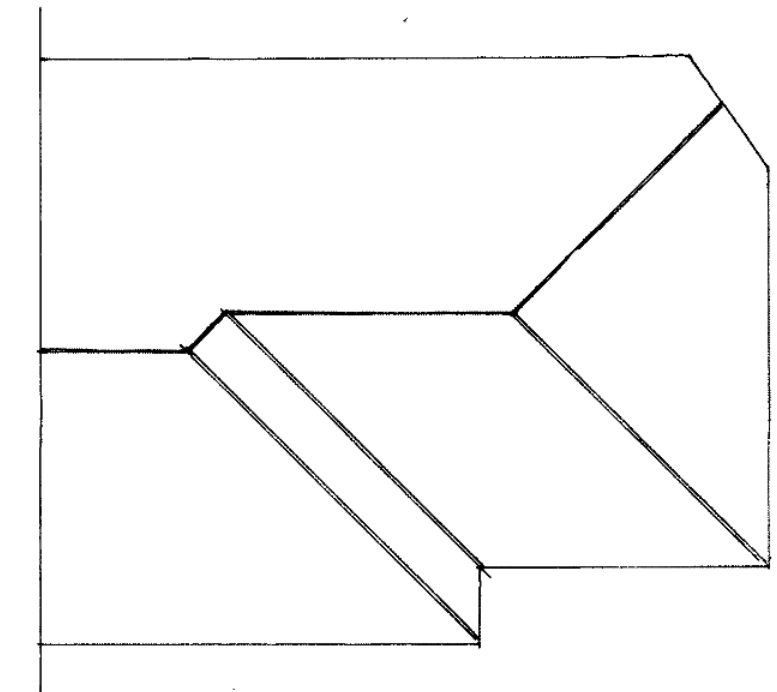

ROOF PLAN PROPOSED



FRONT ELEVATION EXISTING




REAR ELEVATION EXISTING




FRONT ELEVATION PROPOSED




REAR ELEVATION PROPOSED

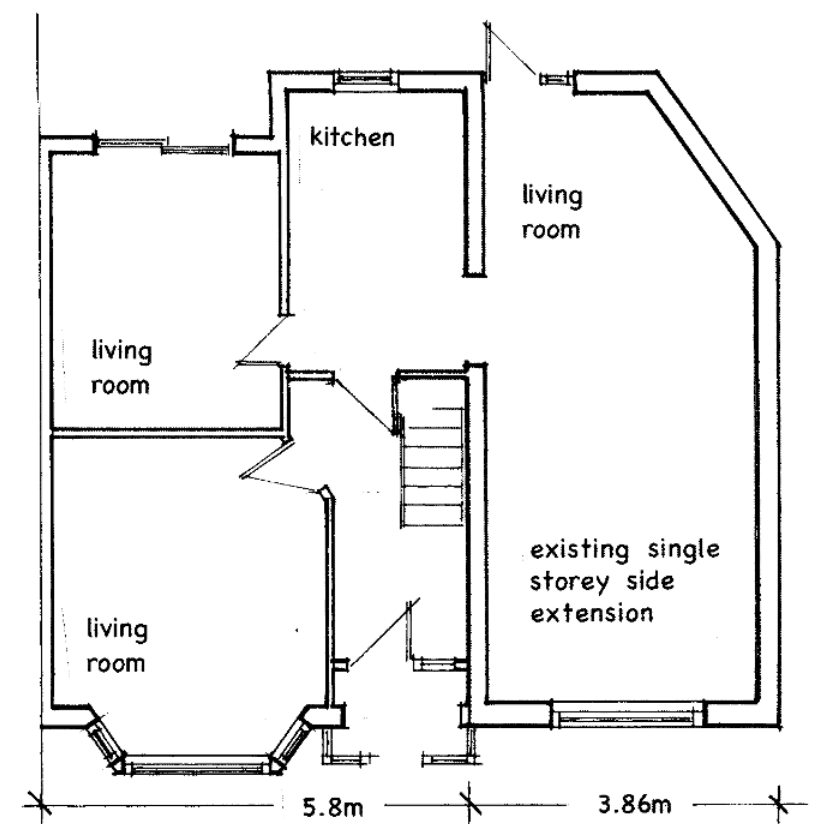

GROUND FLOOR EXISTING

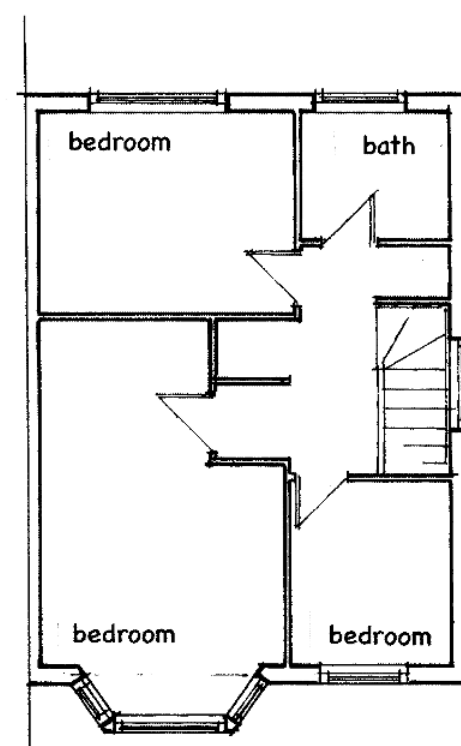


FIRST FLOOR EXISTING

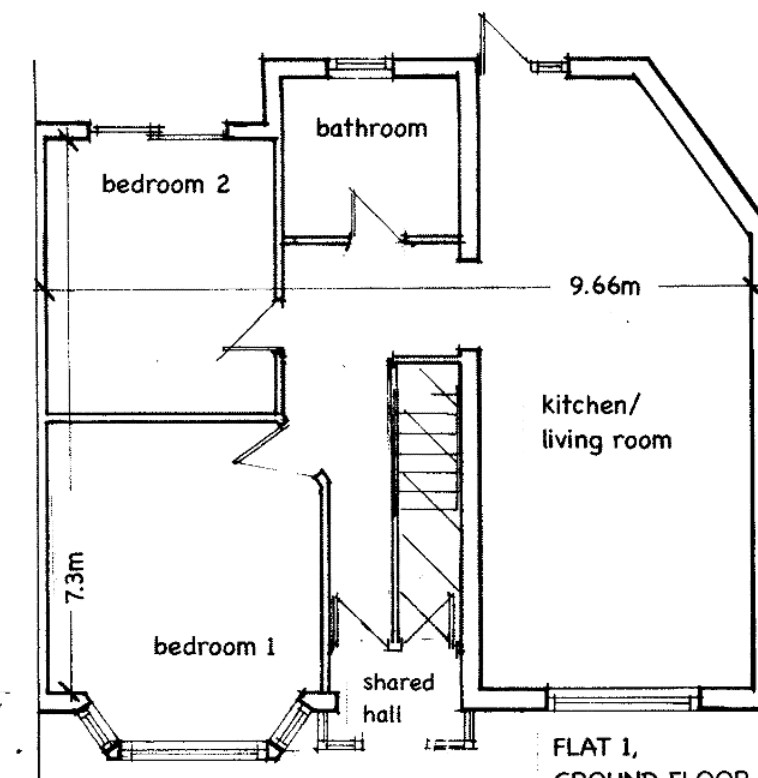


GROUND FLOOR PROPOSED

FLAT 1,  
GROUND FLOOR  
GIA 67.15 M SQ

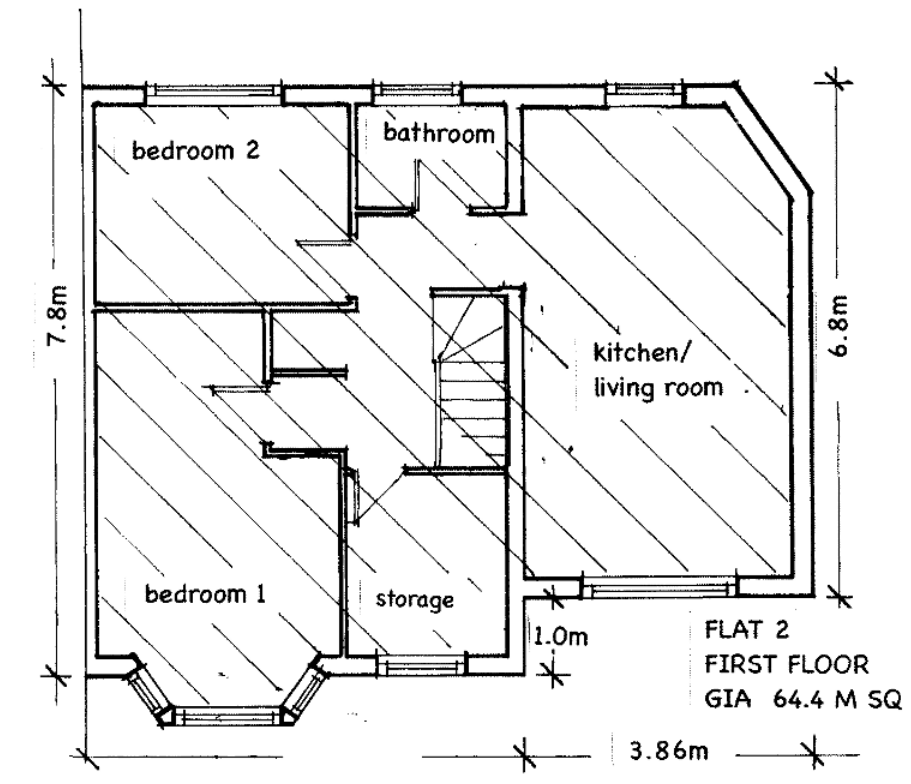

FIRST FLOOR PROPOSED

FLAT 2  
FIRST FLOOR  
GIA 64.4 M SQ

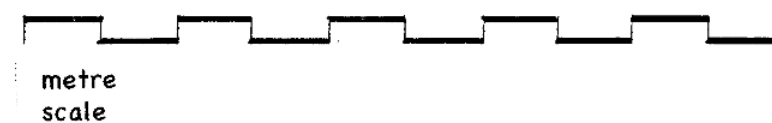

NOTE  
materials to match existing building,  
new roof pitch to match existing main roof

|                                          |                                             |                                      |                                                                         |
|------------------------------------------|---------------------------------------------|--------------------------------------|-------------------------------------------------------------------------|
| 2 GORDON ROAD<br>WEST DRAYTON<br>UB7 8AH | CONVERSION OF<br>EXISTING INTO<br>TWO FLATS | scale 1:100 at A2<br>drwg 17 - B- 03 | Angus Milne<br>building surveyor<br>angus.milne@me.com<br>0784 026 9538 |
| all dimensions to be confirmed on site   |                                             | December 2017                        |                                                                         |