



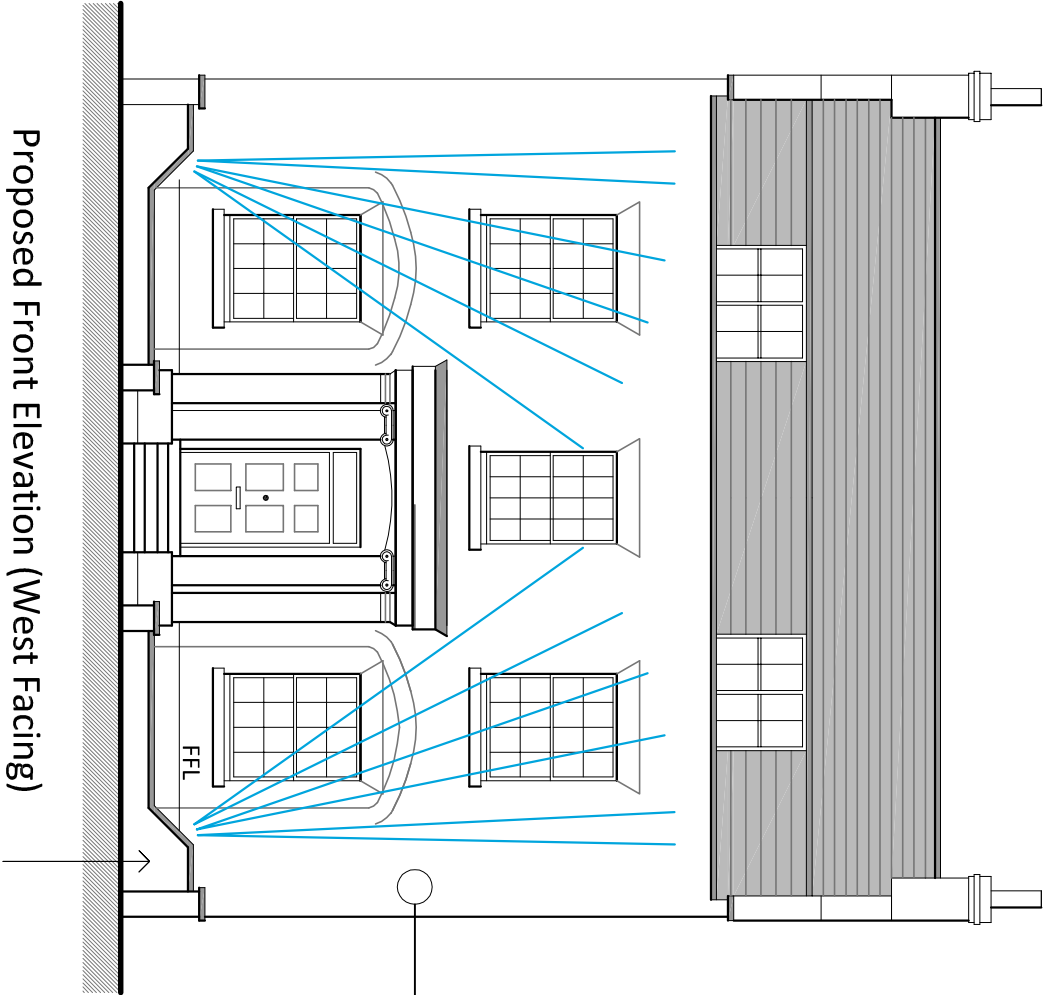


Proposed Front Elevation (West Facing)

2 No LED floodlight units to illuminate front facade. Units concealed behind low level front boundary wall

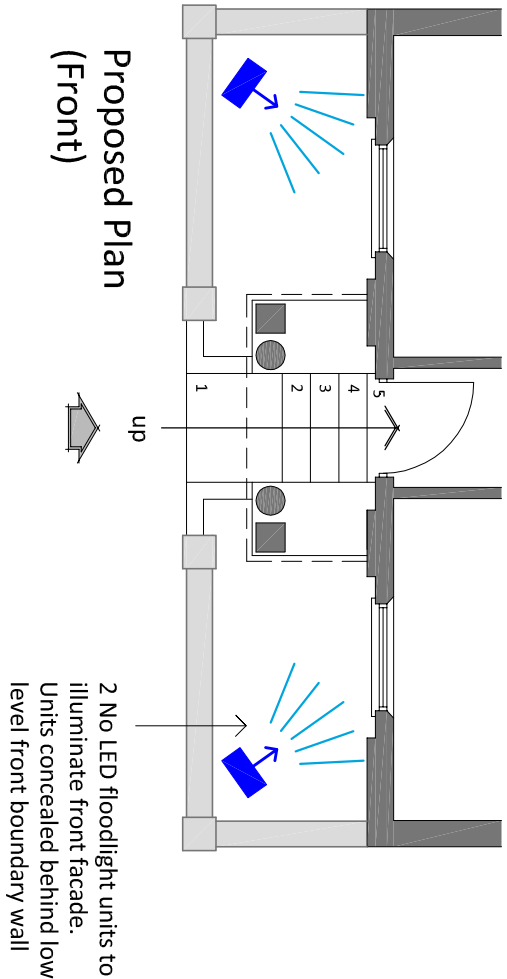


Proposed Plan (Front)

2 No LED floodlight units to illuminate front facade. Units concealed behind low level front boundary wall

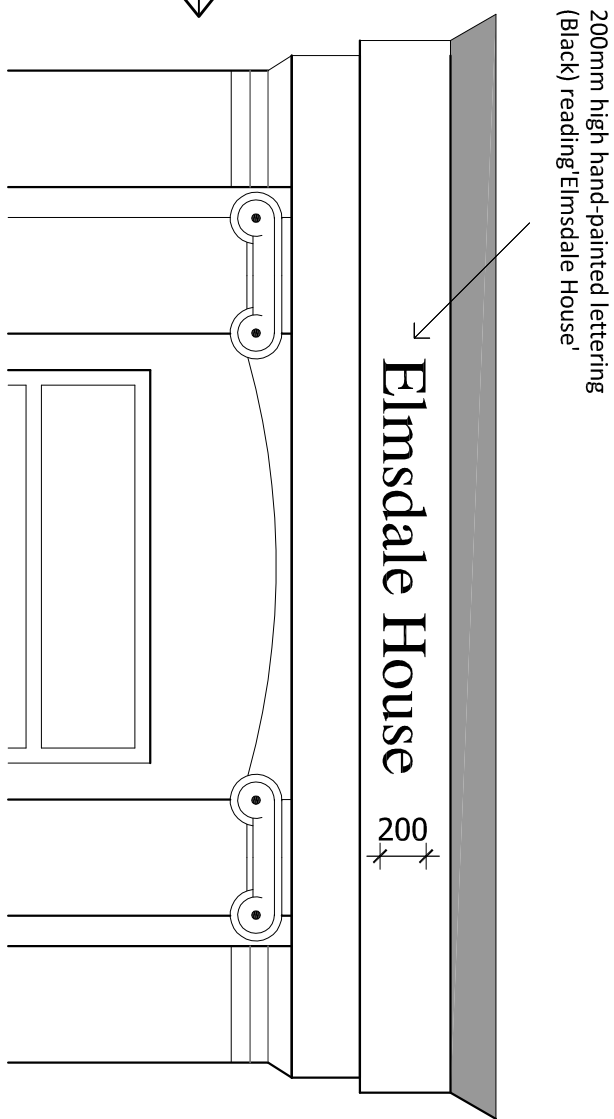

Proposed Signage on Entablature Fascia

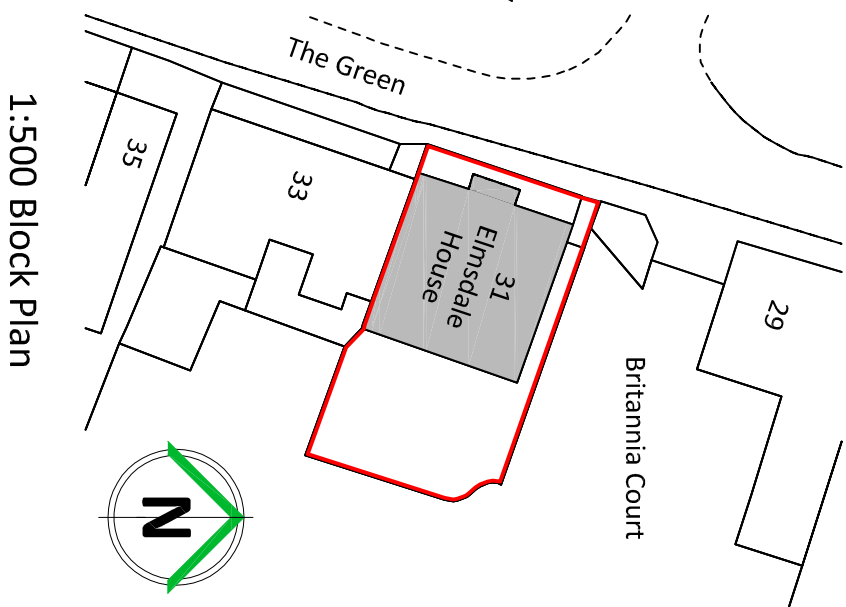


1:500 Block Plan



Existing Front Elevation (West Facing)

REVISION A - Mar 3 2022
Signage on front fascia
amended to painted lettering

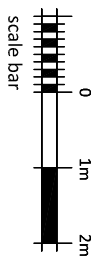

**PROPOSED
FRONT ELEVATION**
New Signage & New Flood
Lighting &

Elmsdale House,
31 The Green,
Money Lane,
West Drayton
UB7 7PN

dwg no:- scale:- date:-
21.35.09A 1:100 @ A3 Jan 2022

pgs design
mobile: 07827 930918
pgsdesign2014@gmail.com