



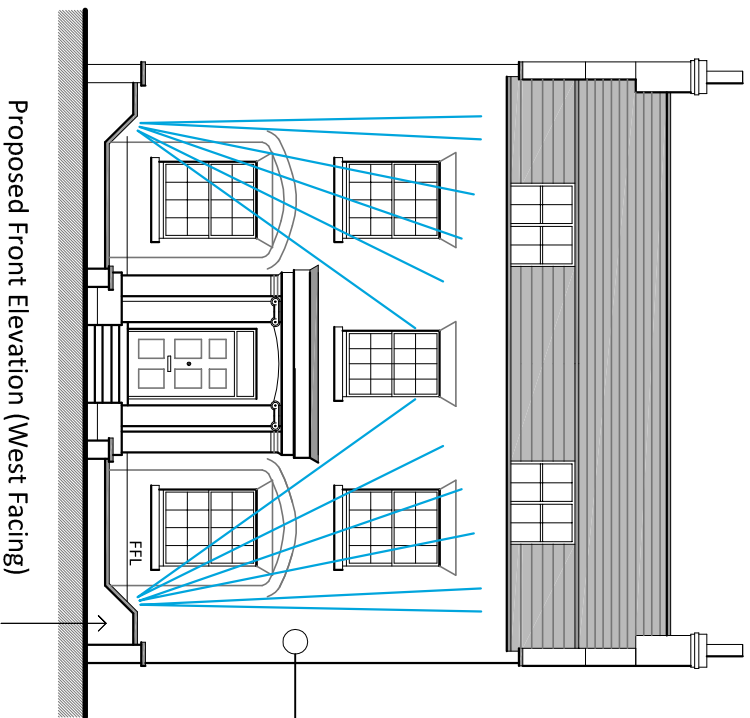


Proposed Front Elevation (West Facing)

2 No uplighters to illuminate front facade concealed behind boundary wall. Uplighters to be IP66 units with lighting levels of 500 lumens. On/off control (timing settings) to be agreed with the Conservation Officer.

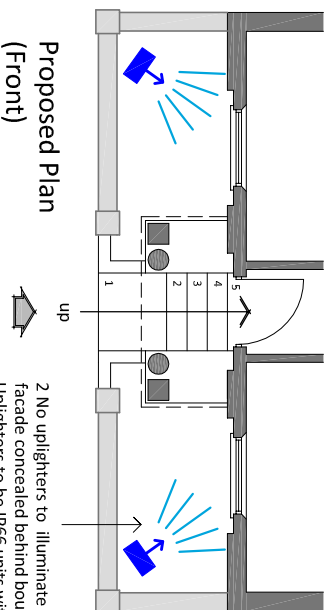


Proposed Plan (Front)

2 No uplighters to illuminate front facade concealed behind boundary wall. Uplighters to be IP66 units with lighting levels of 500 lumens. On/off control (timing settings) to be agreed with the Conservation Officer.

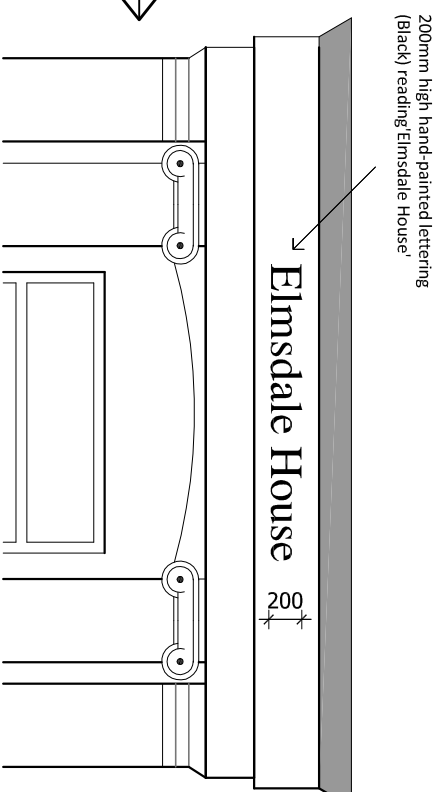

Proposed Signage on Entablature Fascia

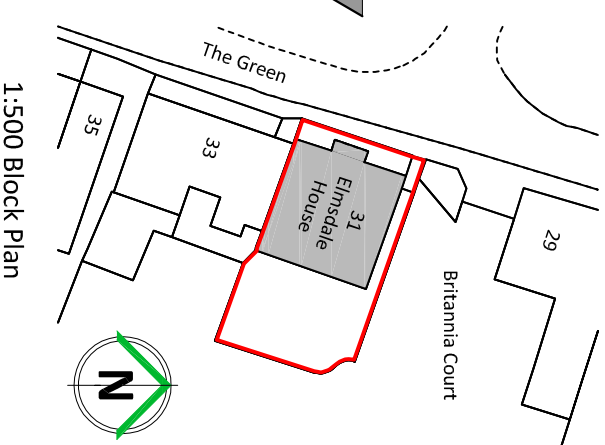


1:500 Block Plan



Existing Front Elevation (West Facing)

REVISION B - Apr 2 2022
Specification for the uplighters to the Front Elevation added.

REVISION A - Mar 3 2022
Signage on front fascia amended to painted lettering

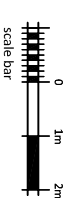

**PROPOSED
FRONT ELEVATION**
New Signage & New Flood
Lighting &

Elmsdale House,
31 The Green,
Money Lane,
West Drayton
UB7 7PN

dwg no:- scale:- date:-
21.35.09 C 1:100 @ A3 Jan 2022

pgs design
mobile: 07827 930918
pgsdesign2014@gmail.com