



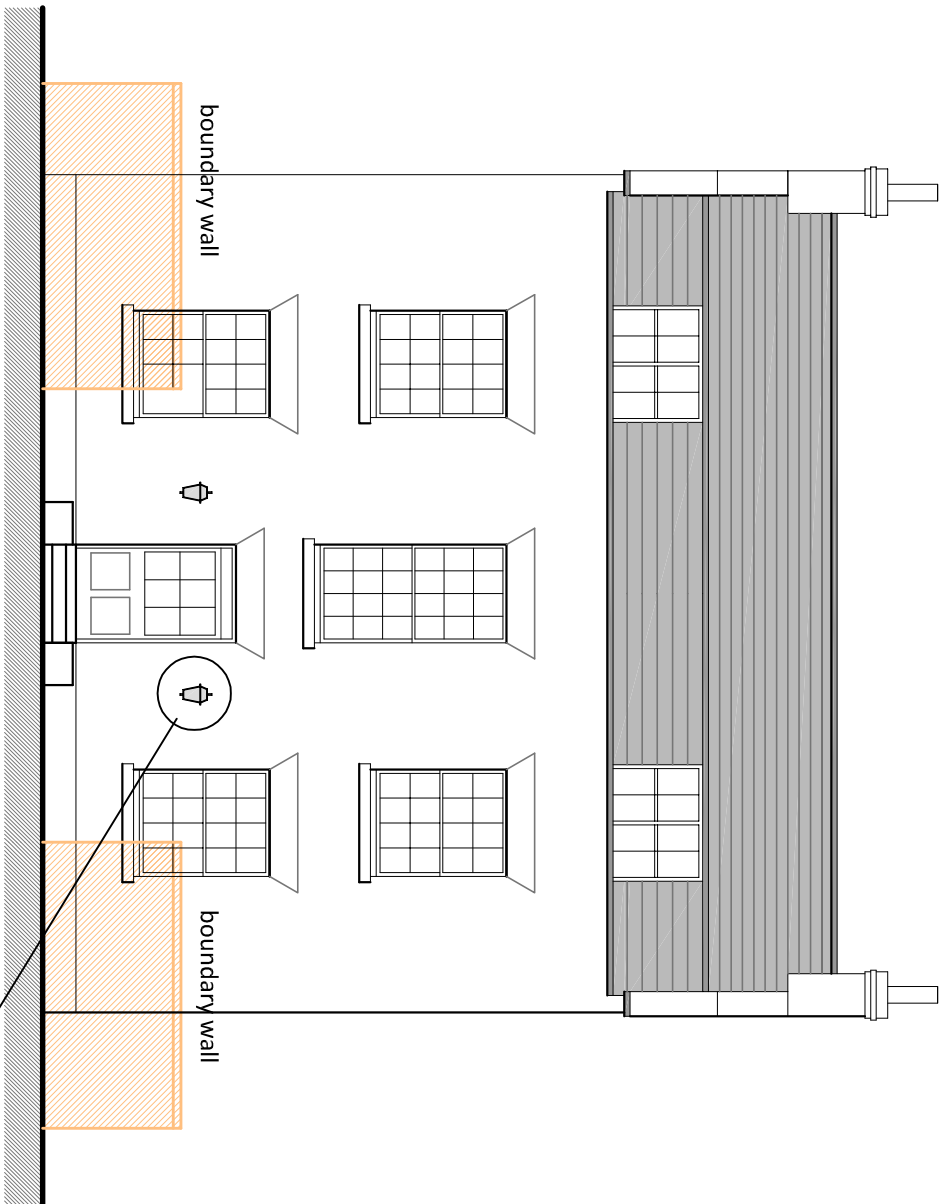


Proposed Rear Elevation (East Facing)




Existing Rear Elevation (East Facing)

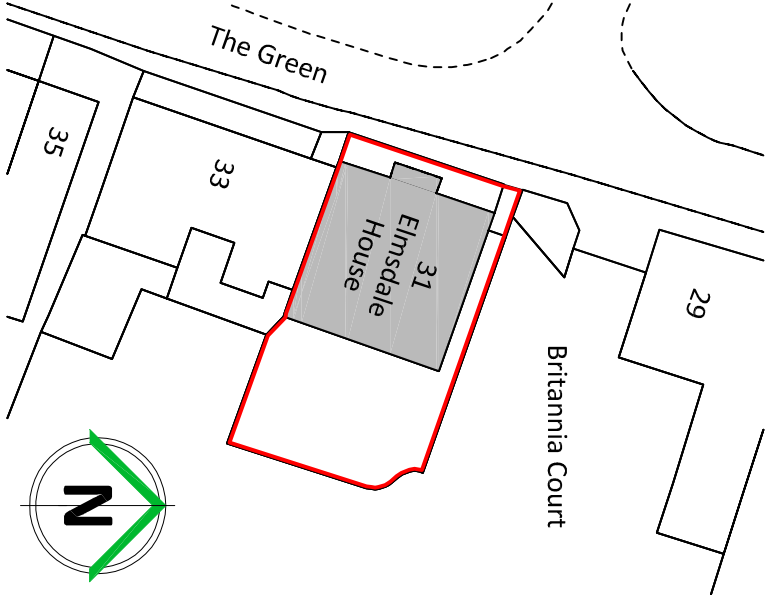

1:500 Block Plan

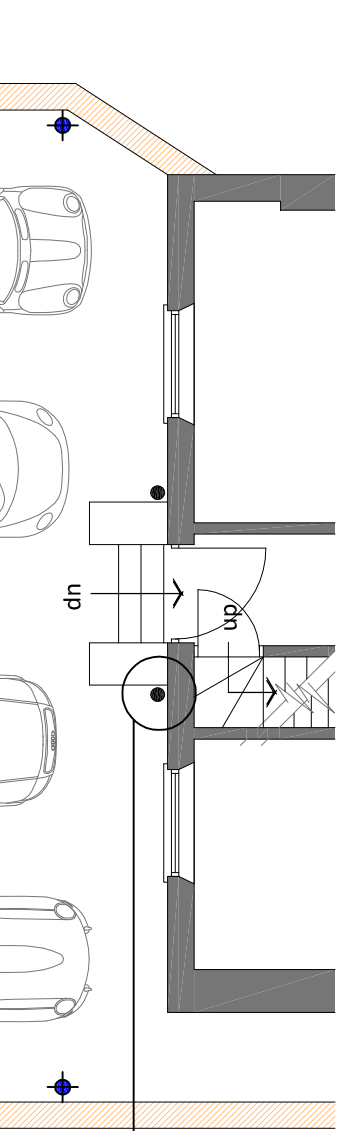


2 No LED Coach Lanterns
- one either side of the
door entrance. Finished:-
Black

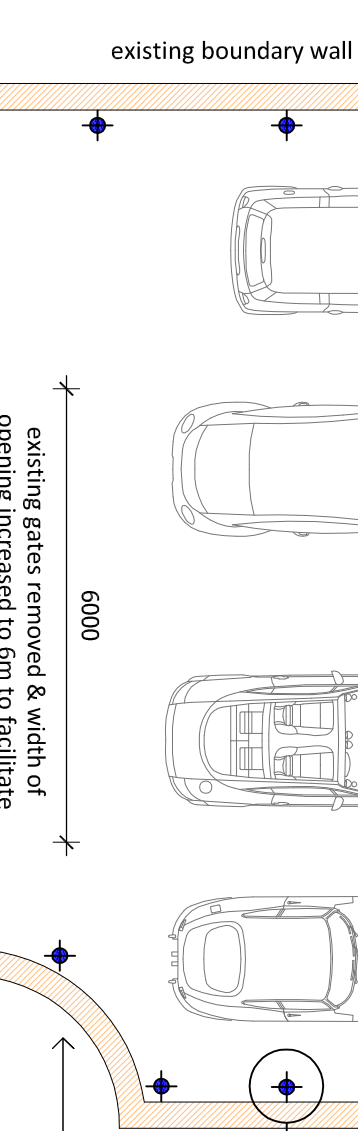

damaged areas of boundary
wall carefully taken down &
re-built with reclaimed bricks
(re-using existing) to Structural
Engineer's details



10 No wall-mounted
LED up & down light
fittings fixed to inside
face of boundary wall.
Finished:- Black

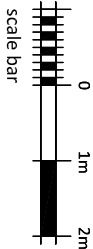

**PROPOSED
REAR ELEVATION**
Repairs & Alterations to
Boundary Wall and New
Lighting

Elmsdale House,
31 The Green,
Money Lane,
West Drayton
UB7 7PN

dwg no:- scale:- date:-
21.35.10 1:100 @ A3 Jan 2022

pgs design
mobile: 07827 930918
pgsdesign2014@gmail.com