





Proposed Rear Elevation (East Facing)

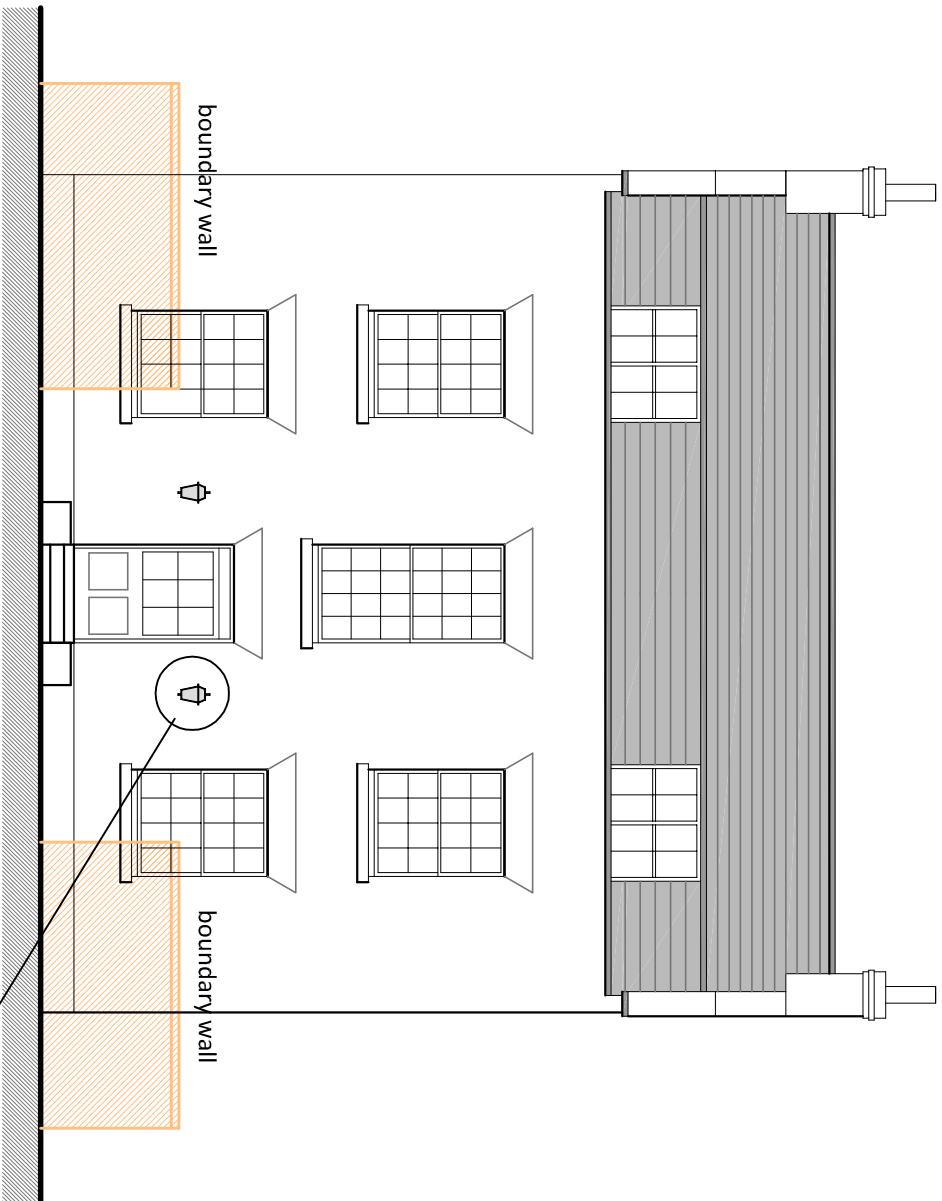

Existing Rear Elevation (East Facing)

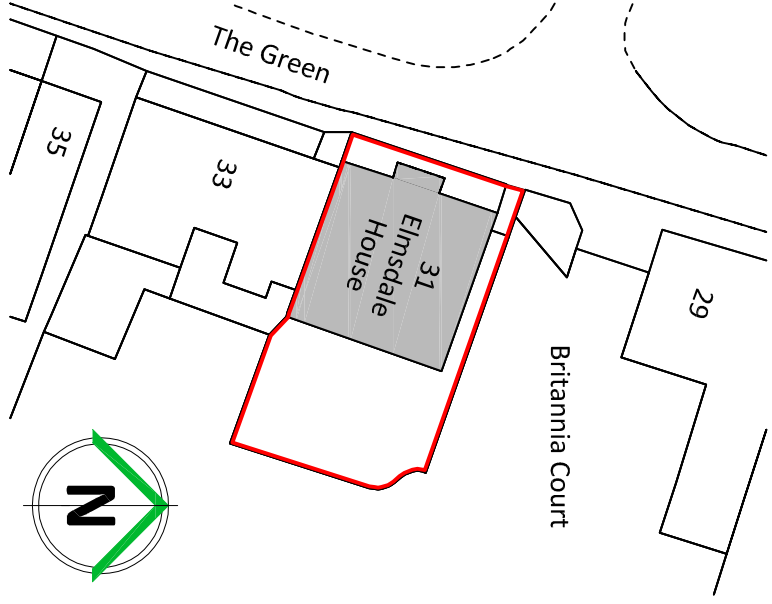


1:500 Block Plan



2 No LED Coach Lanterns
- one either side of the
door entrance. Finished:-
Black




10 No wall-mounted
LED up & down light
fittings fixed to inside
face of boundary wall.
Finished:- Black

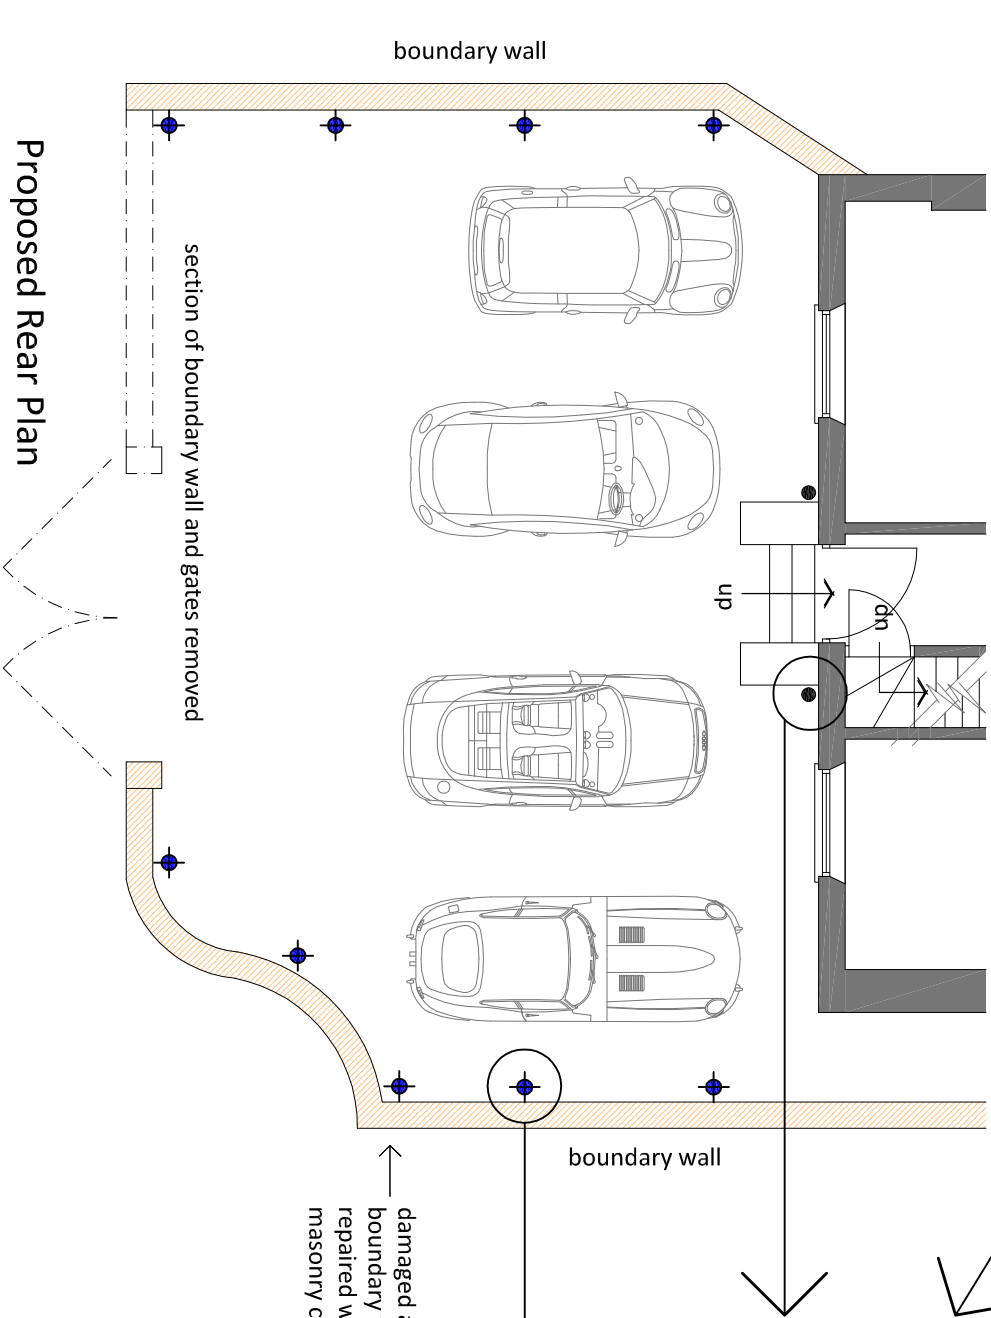

Proposed Rear Plan

REVISION A - Mar 3 2022
Section of rear boundary wall
and gates removed.

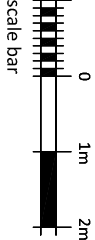

**PROPOSED
REAR ELEVATION**
Repairs to Boundary Wall
and New Lighting

Elmsdale House,
31 The Green,
Money Lane,
West Drayton
UB7 7PN

dwg no:- scale:- date:-
21.35.10A 1:100 @ A3 Jan 2022
pgs design
mobile: 07827 930918
pgsdesign2014@gmail.com