


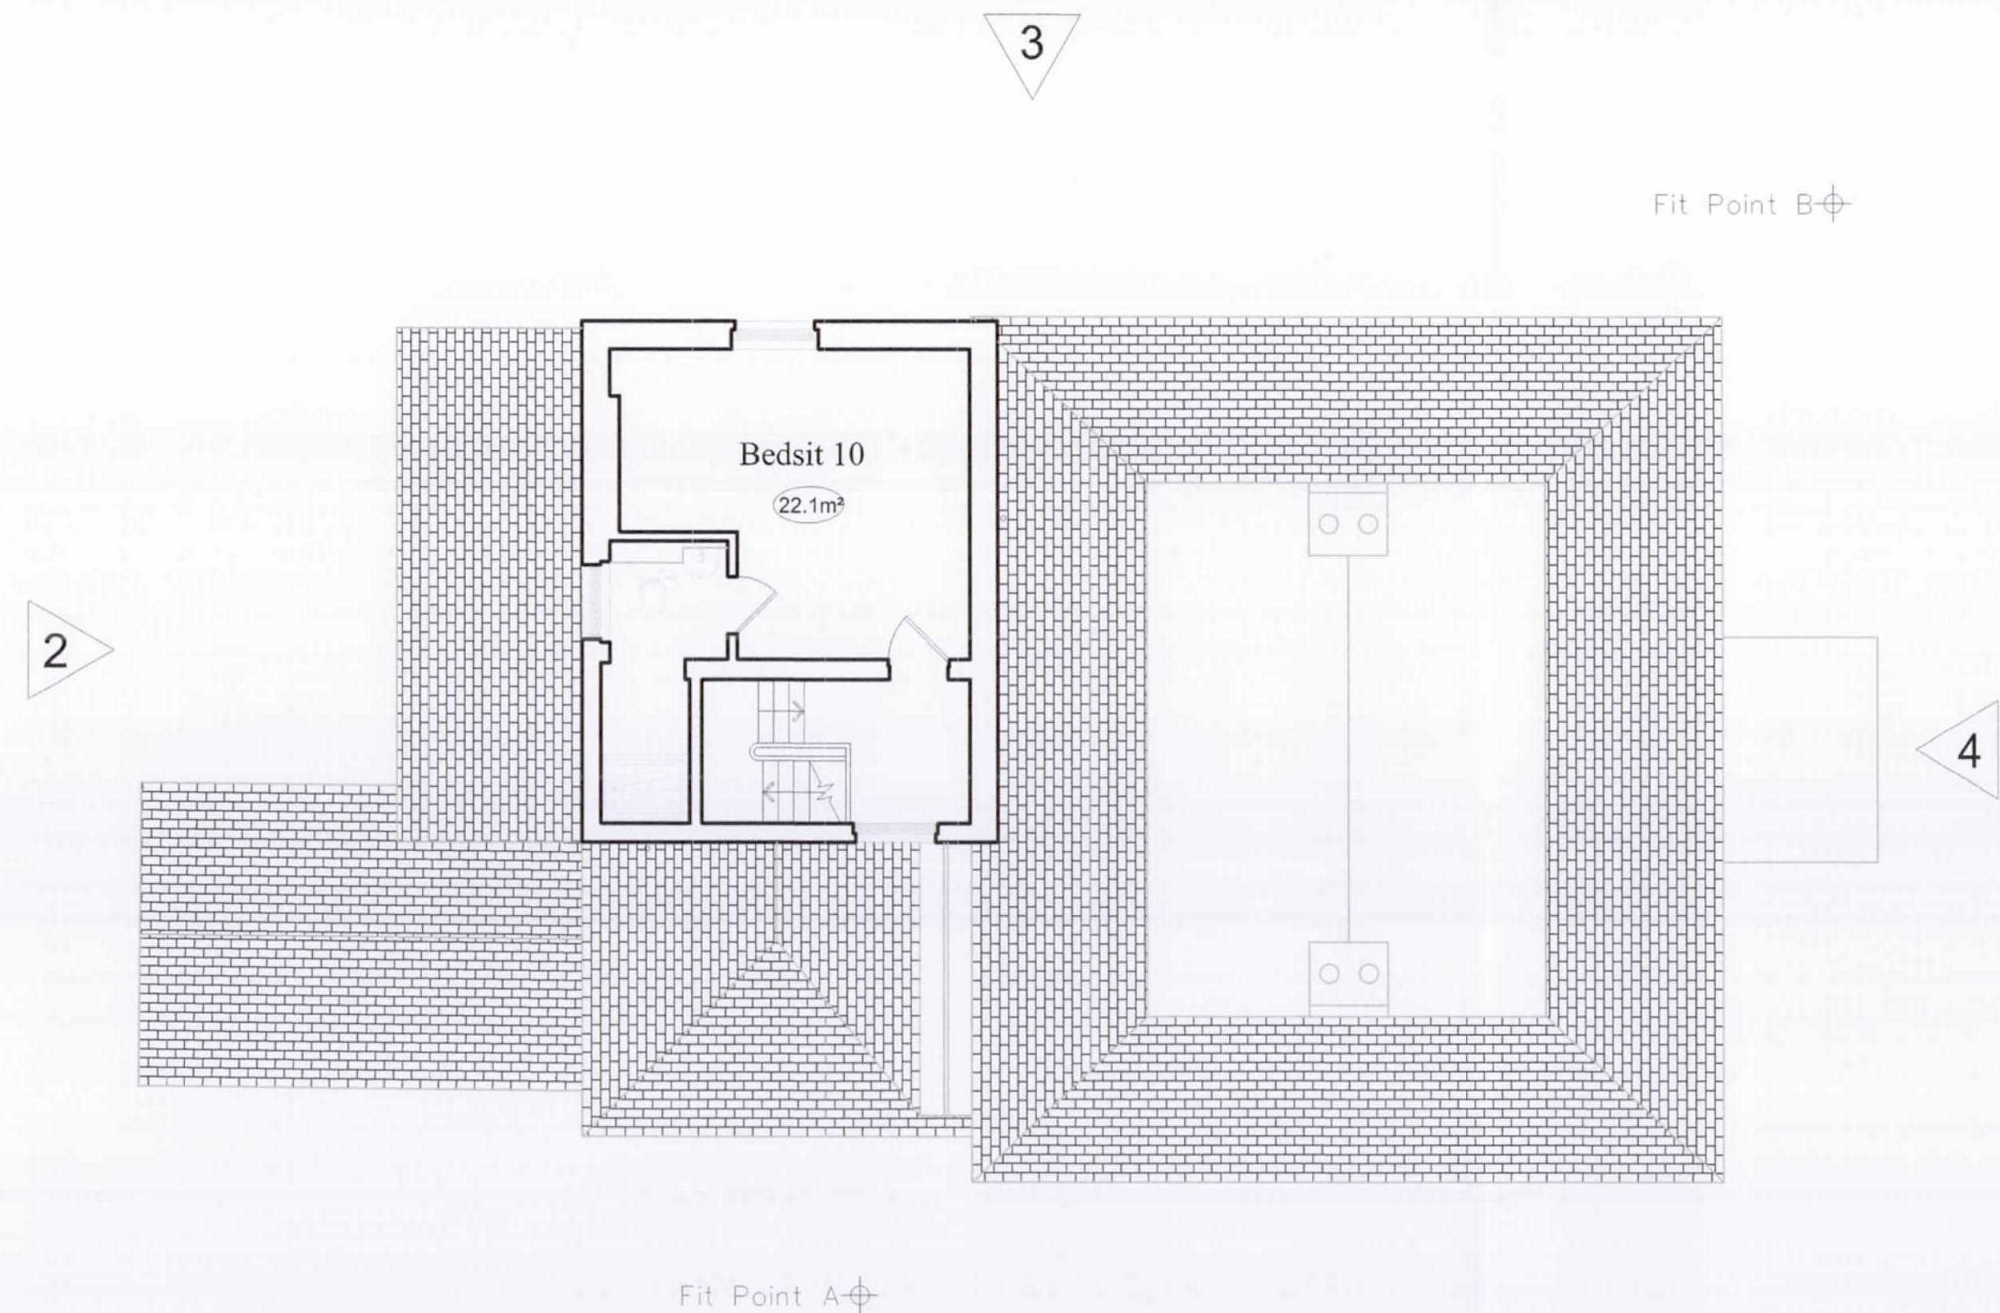

BEDSIT SCHEDULE	
BEDSIT	GIA
1	17.8m ²
2	17.4m ²
3	17.7m ²
4	19.1m ²
5	17.7m ²
6	17.7m ²
7	17.7m ²
8	17.7m ²
9	17.4m ²
10	22.1m ²

MANOR LODGE AREA SCHEDULE EXISTING	
FLOOR	GIA
BASEMENT	88.6m ²
GROUND	190.6m ²
FIRST	166.9m ²
SECOND	30.2m ²
TOTAL	476.3m ²