



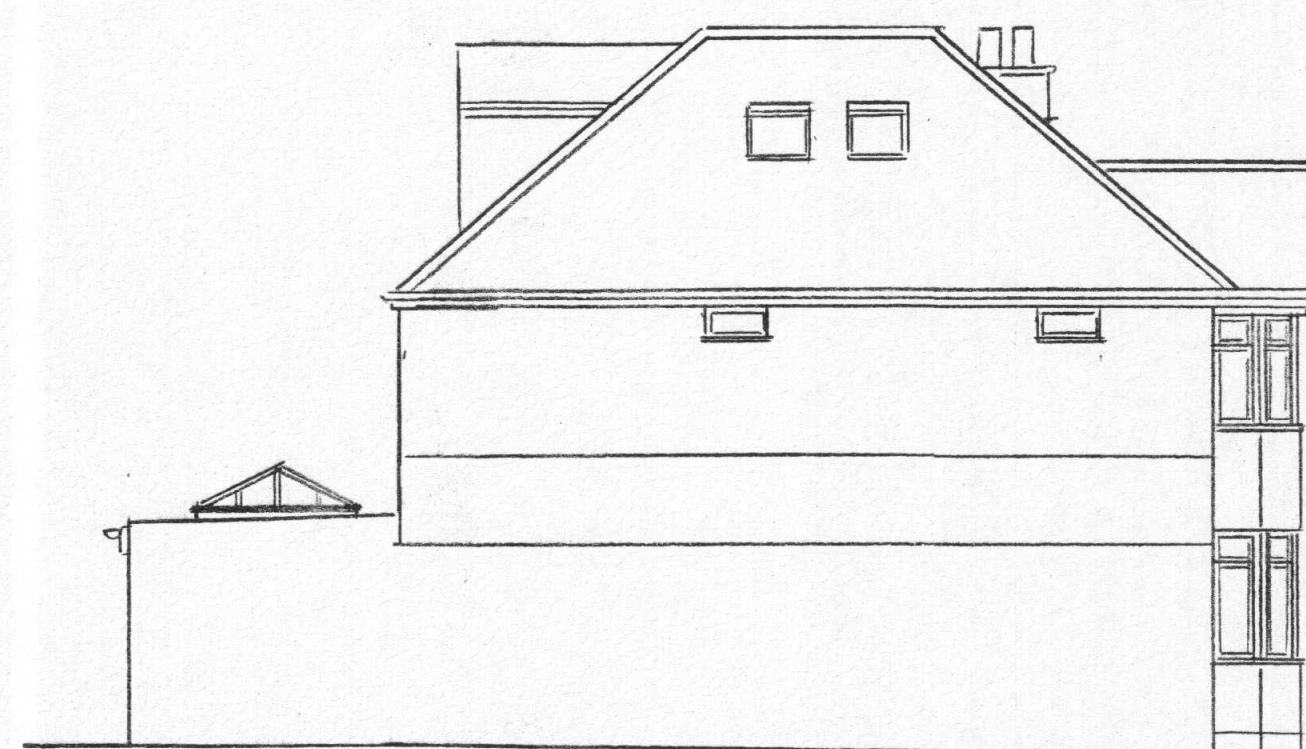

EXISTING SIDE ELEVATION




EXISTING FRONT ELEVATION

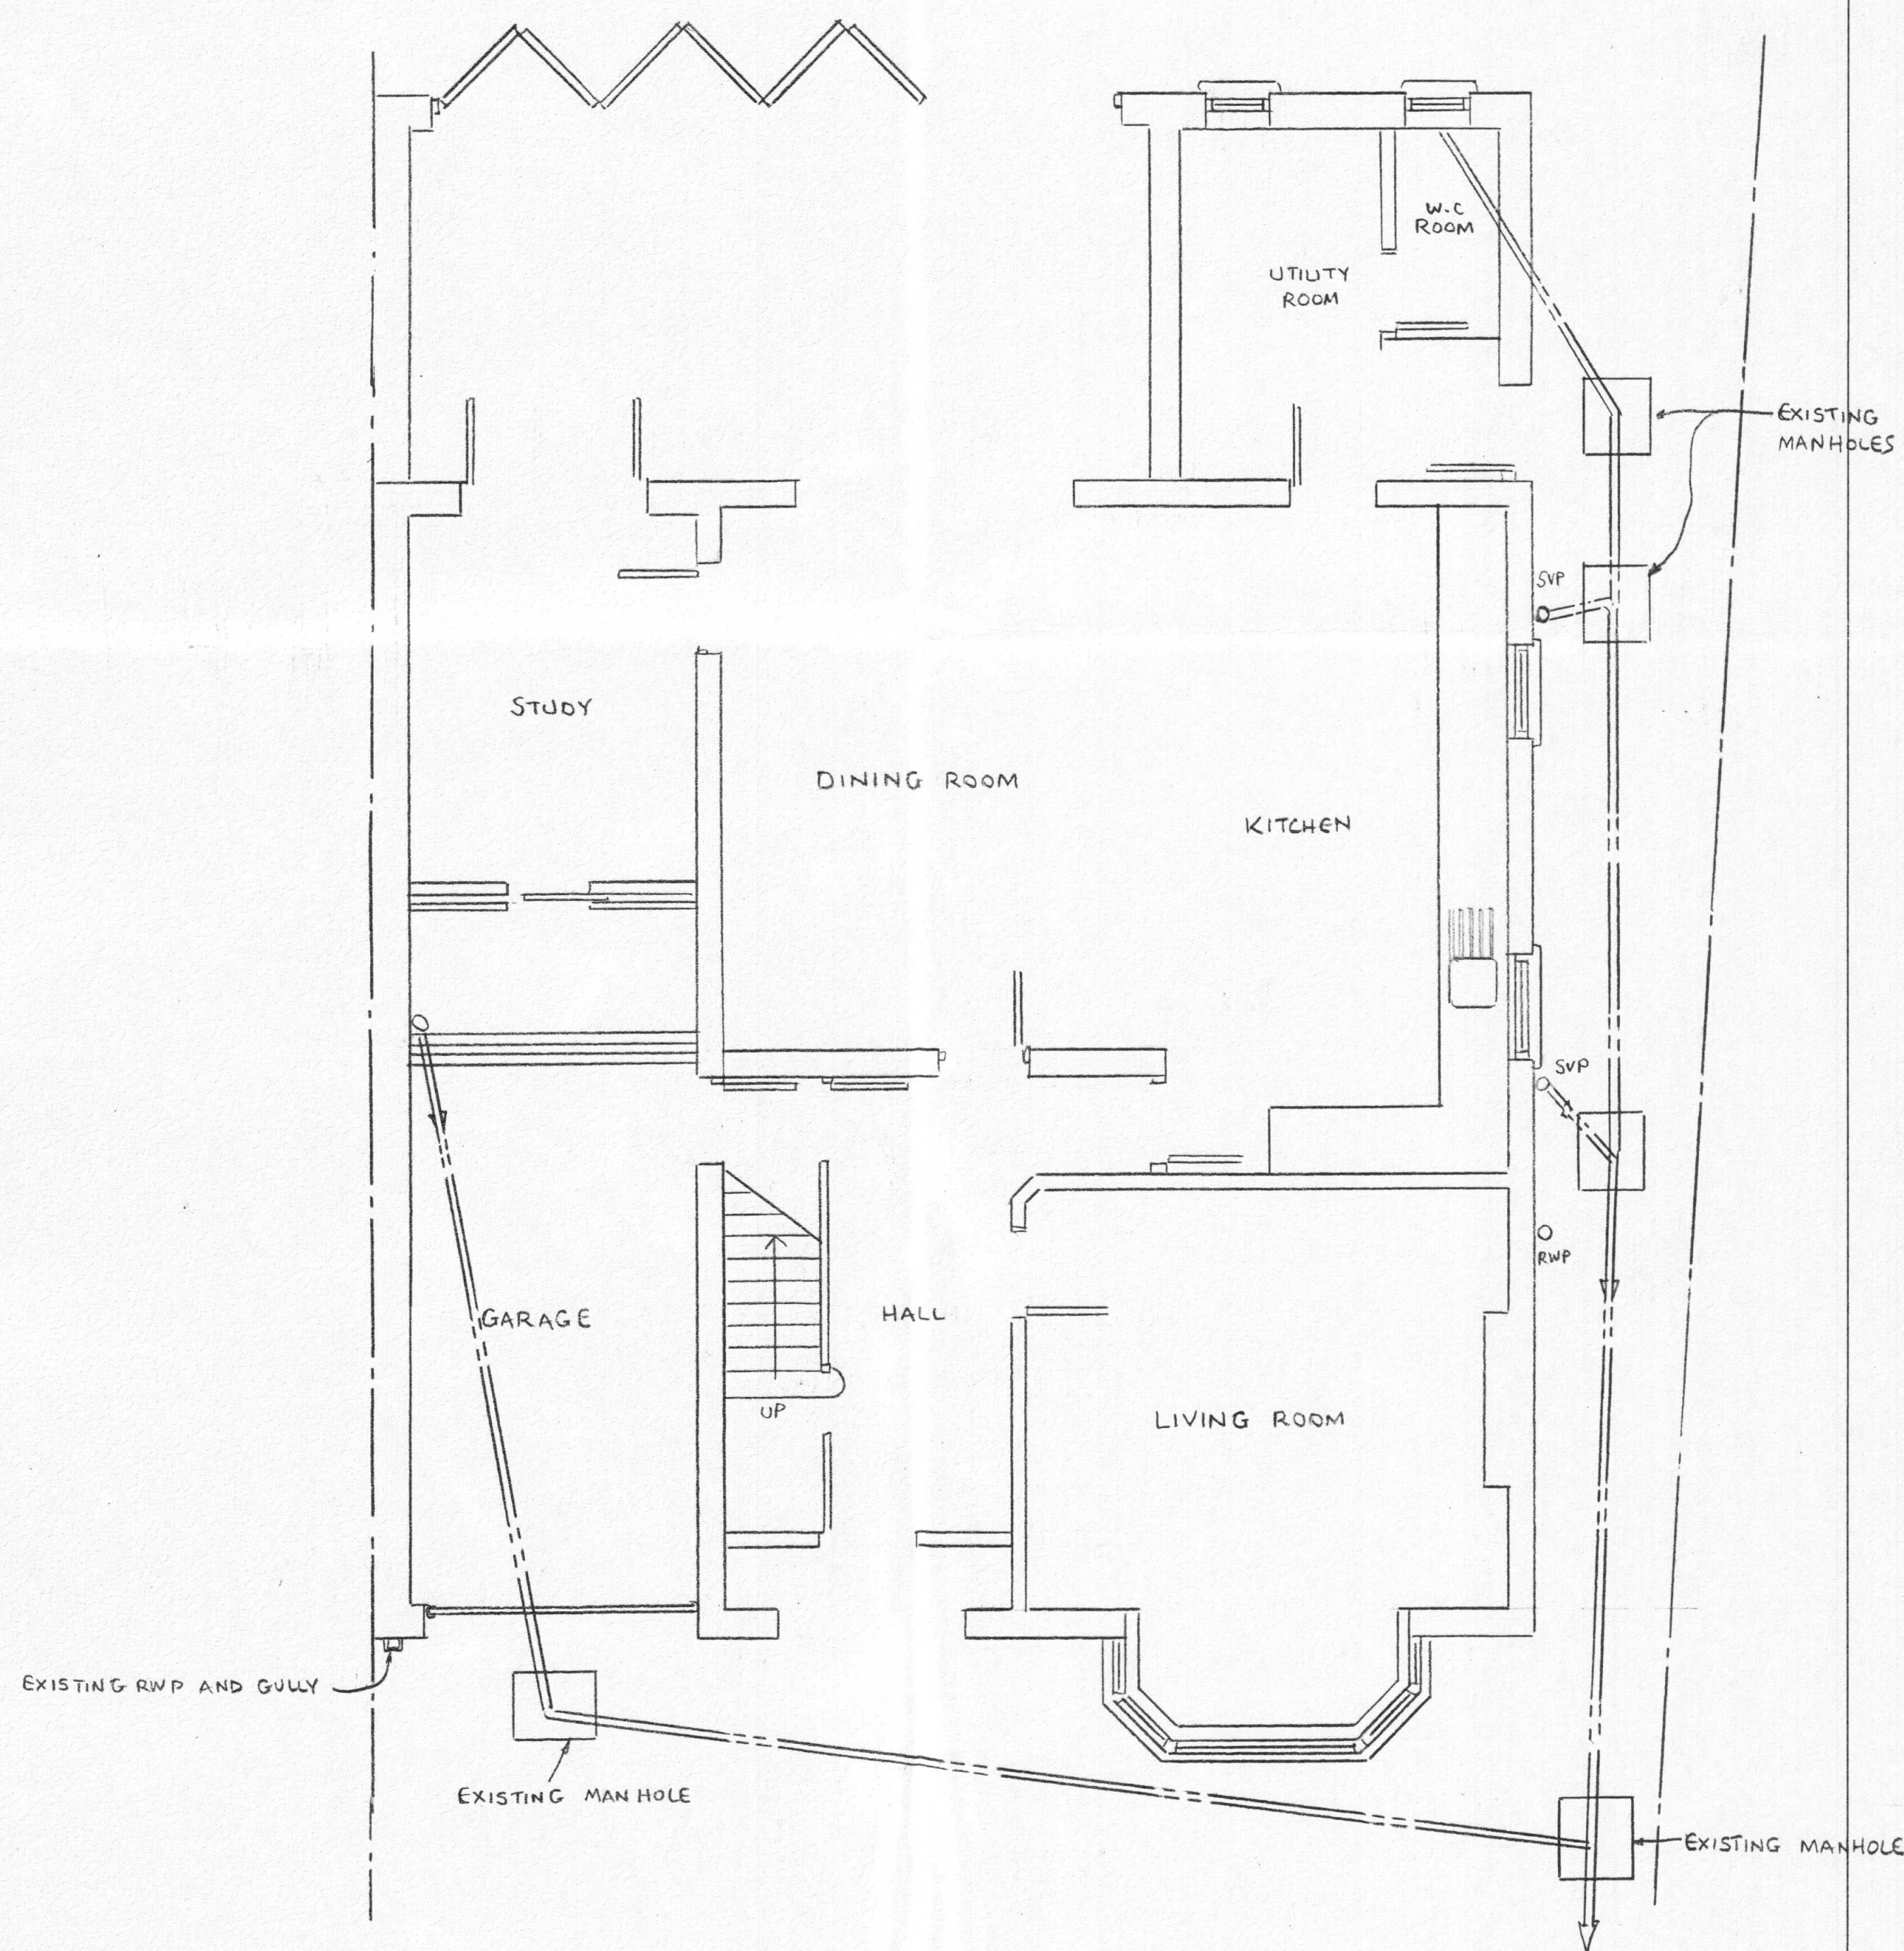

EXISTING GROUND FLOOR PLAN

NEW RWP AND RODDABLE GULLY
TO DISCHARGE TO A SOAKAWAY
2.5M³, POSITIONED MORE
THAN 5.0METRES AWAY FROM
ANY BUILDING

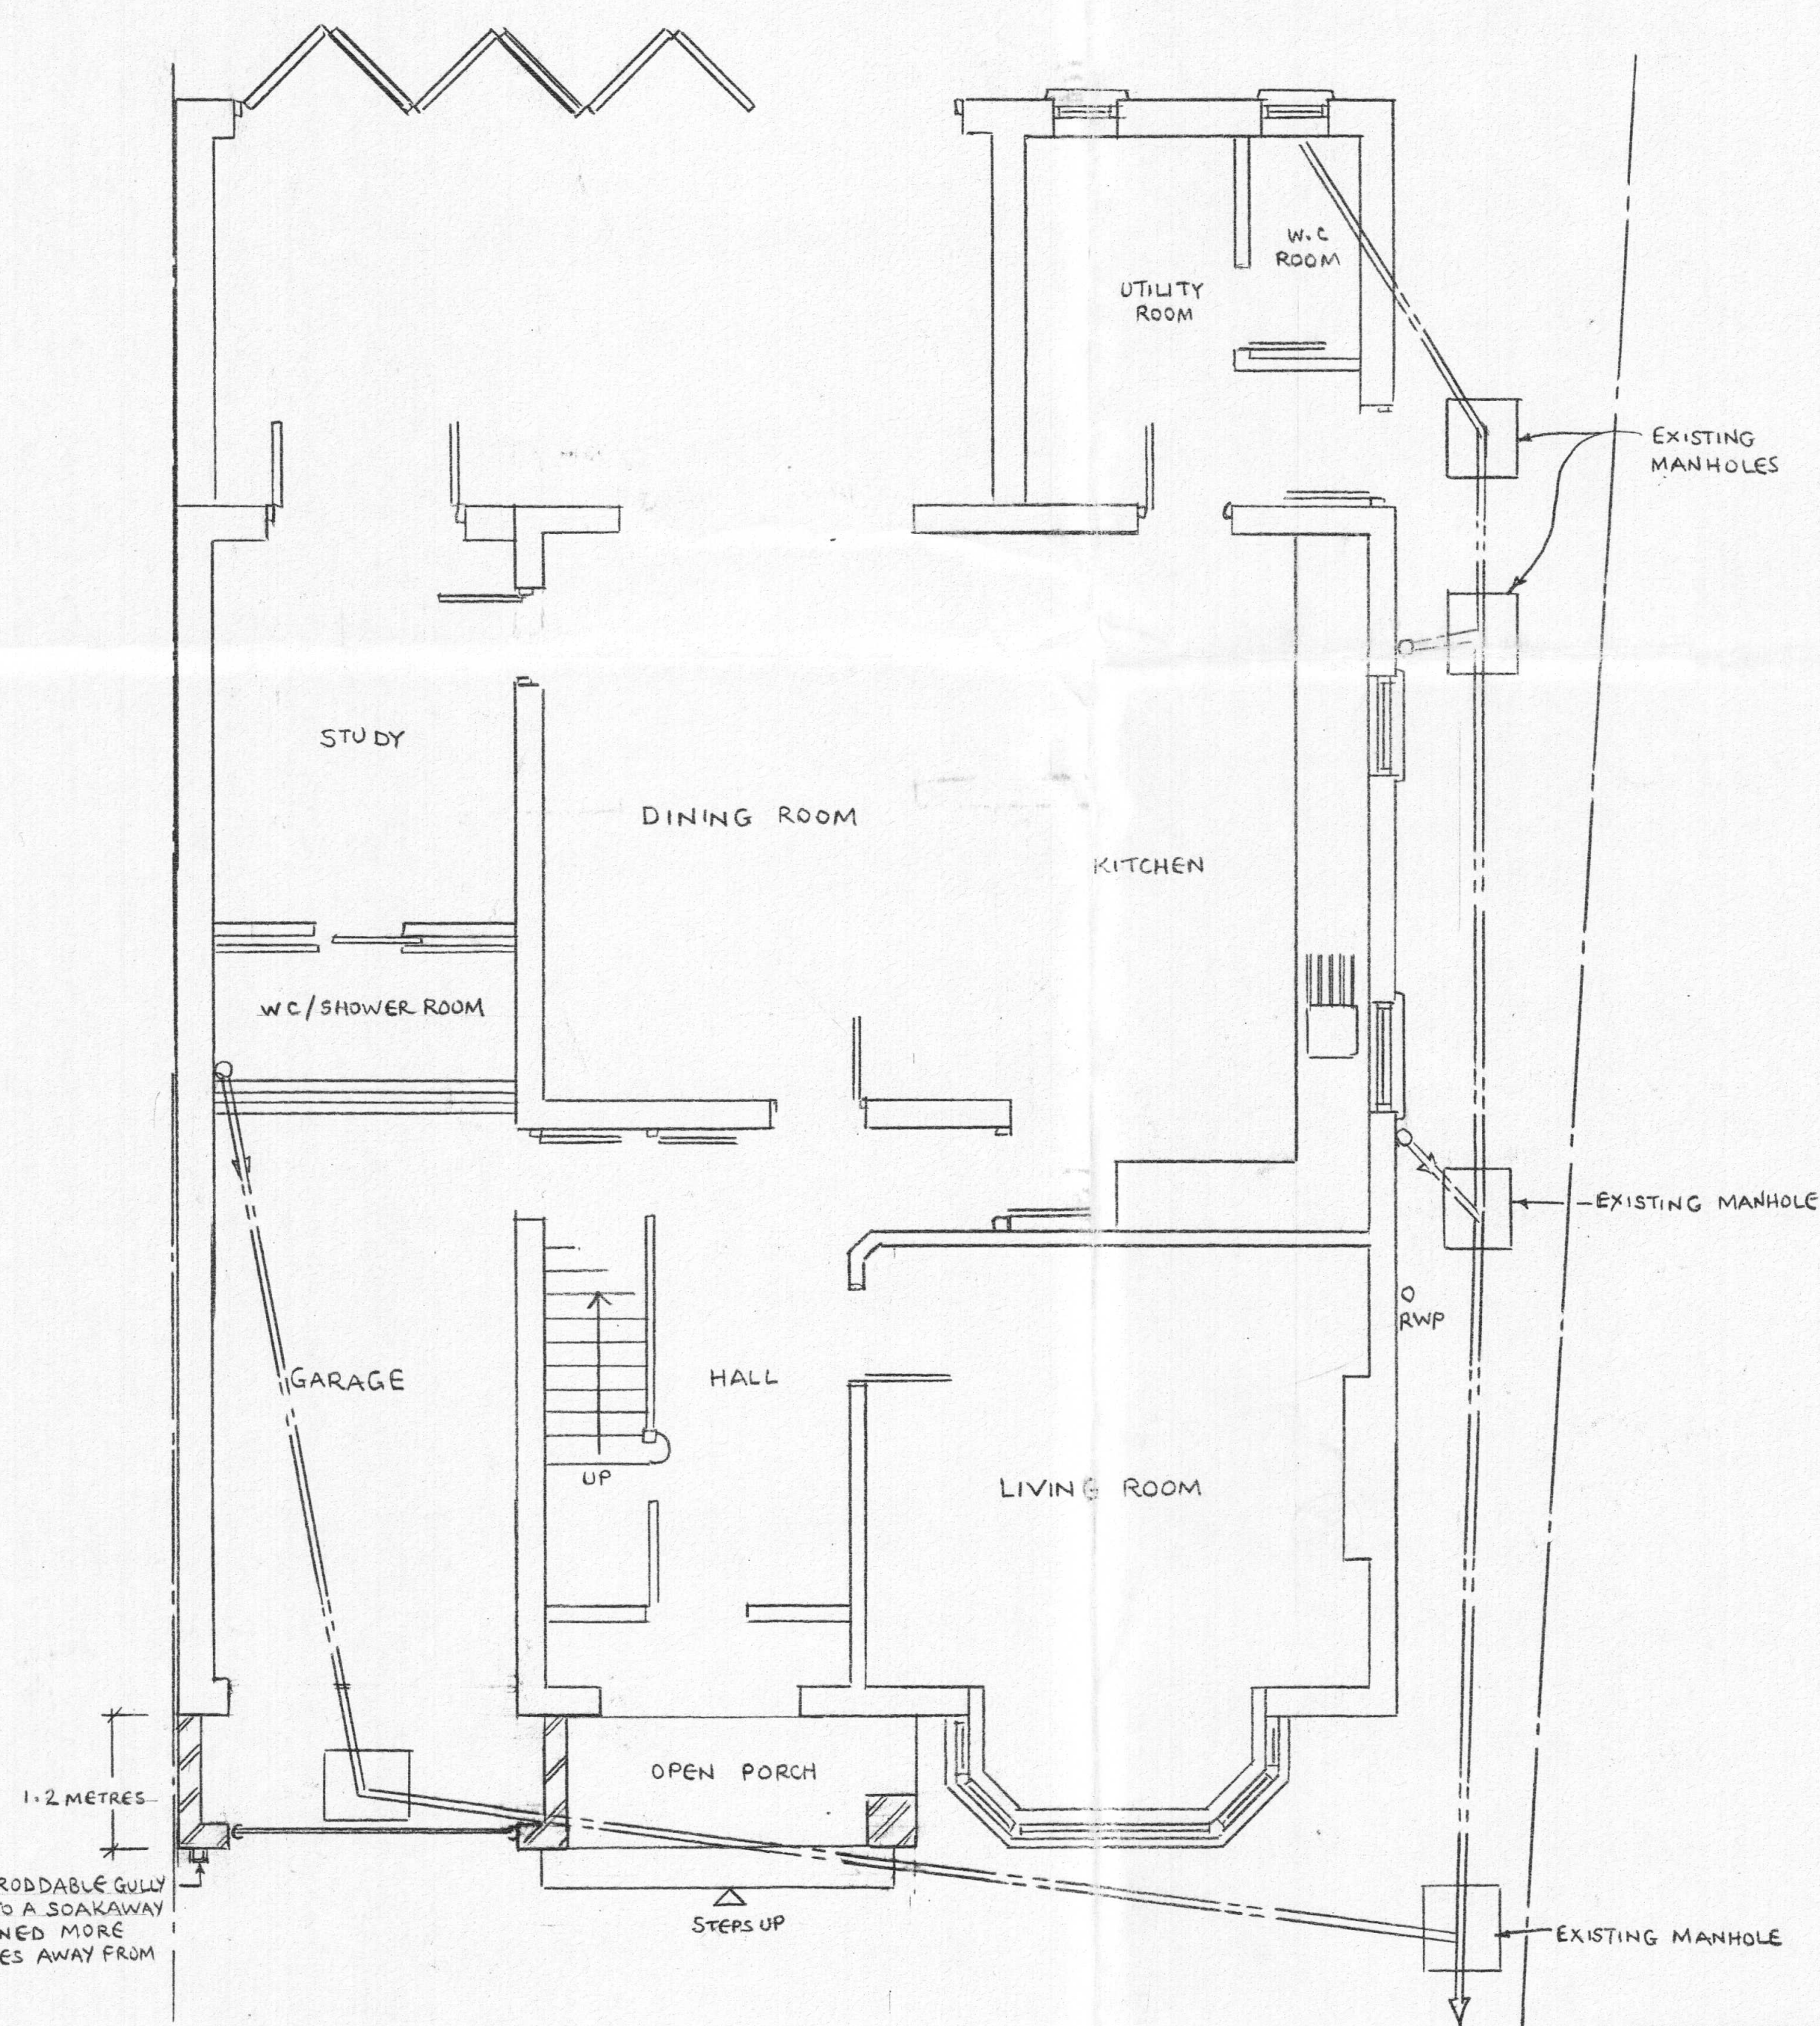

PROPOSED GROUND FLOOR PLAN