



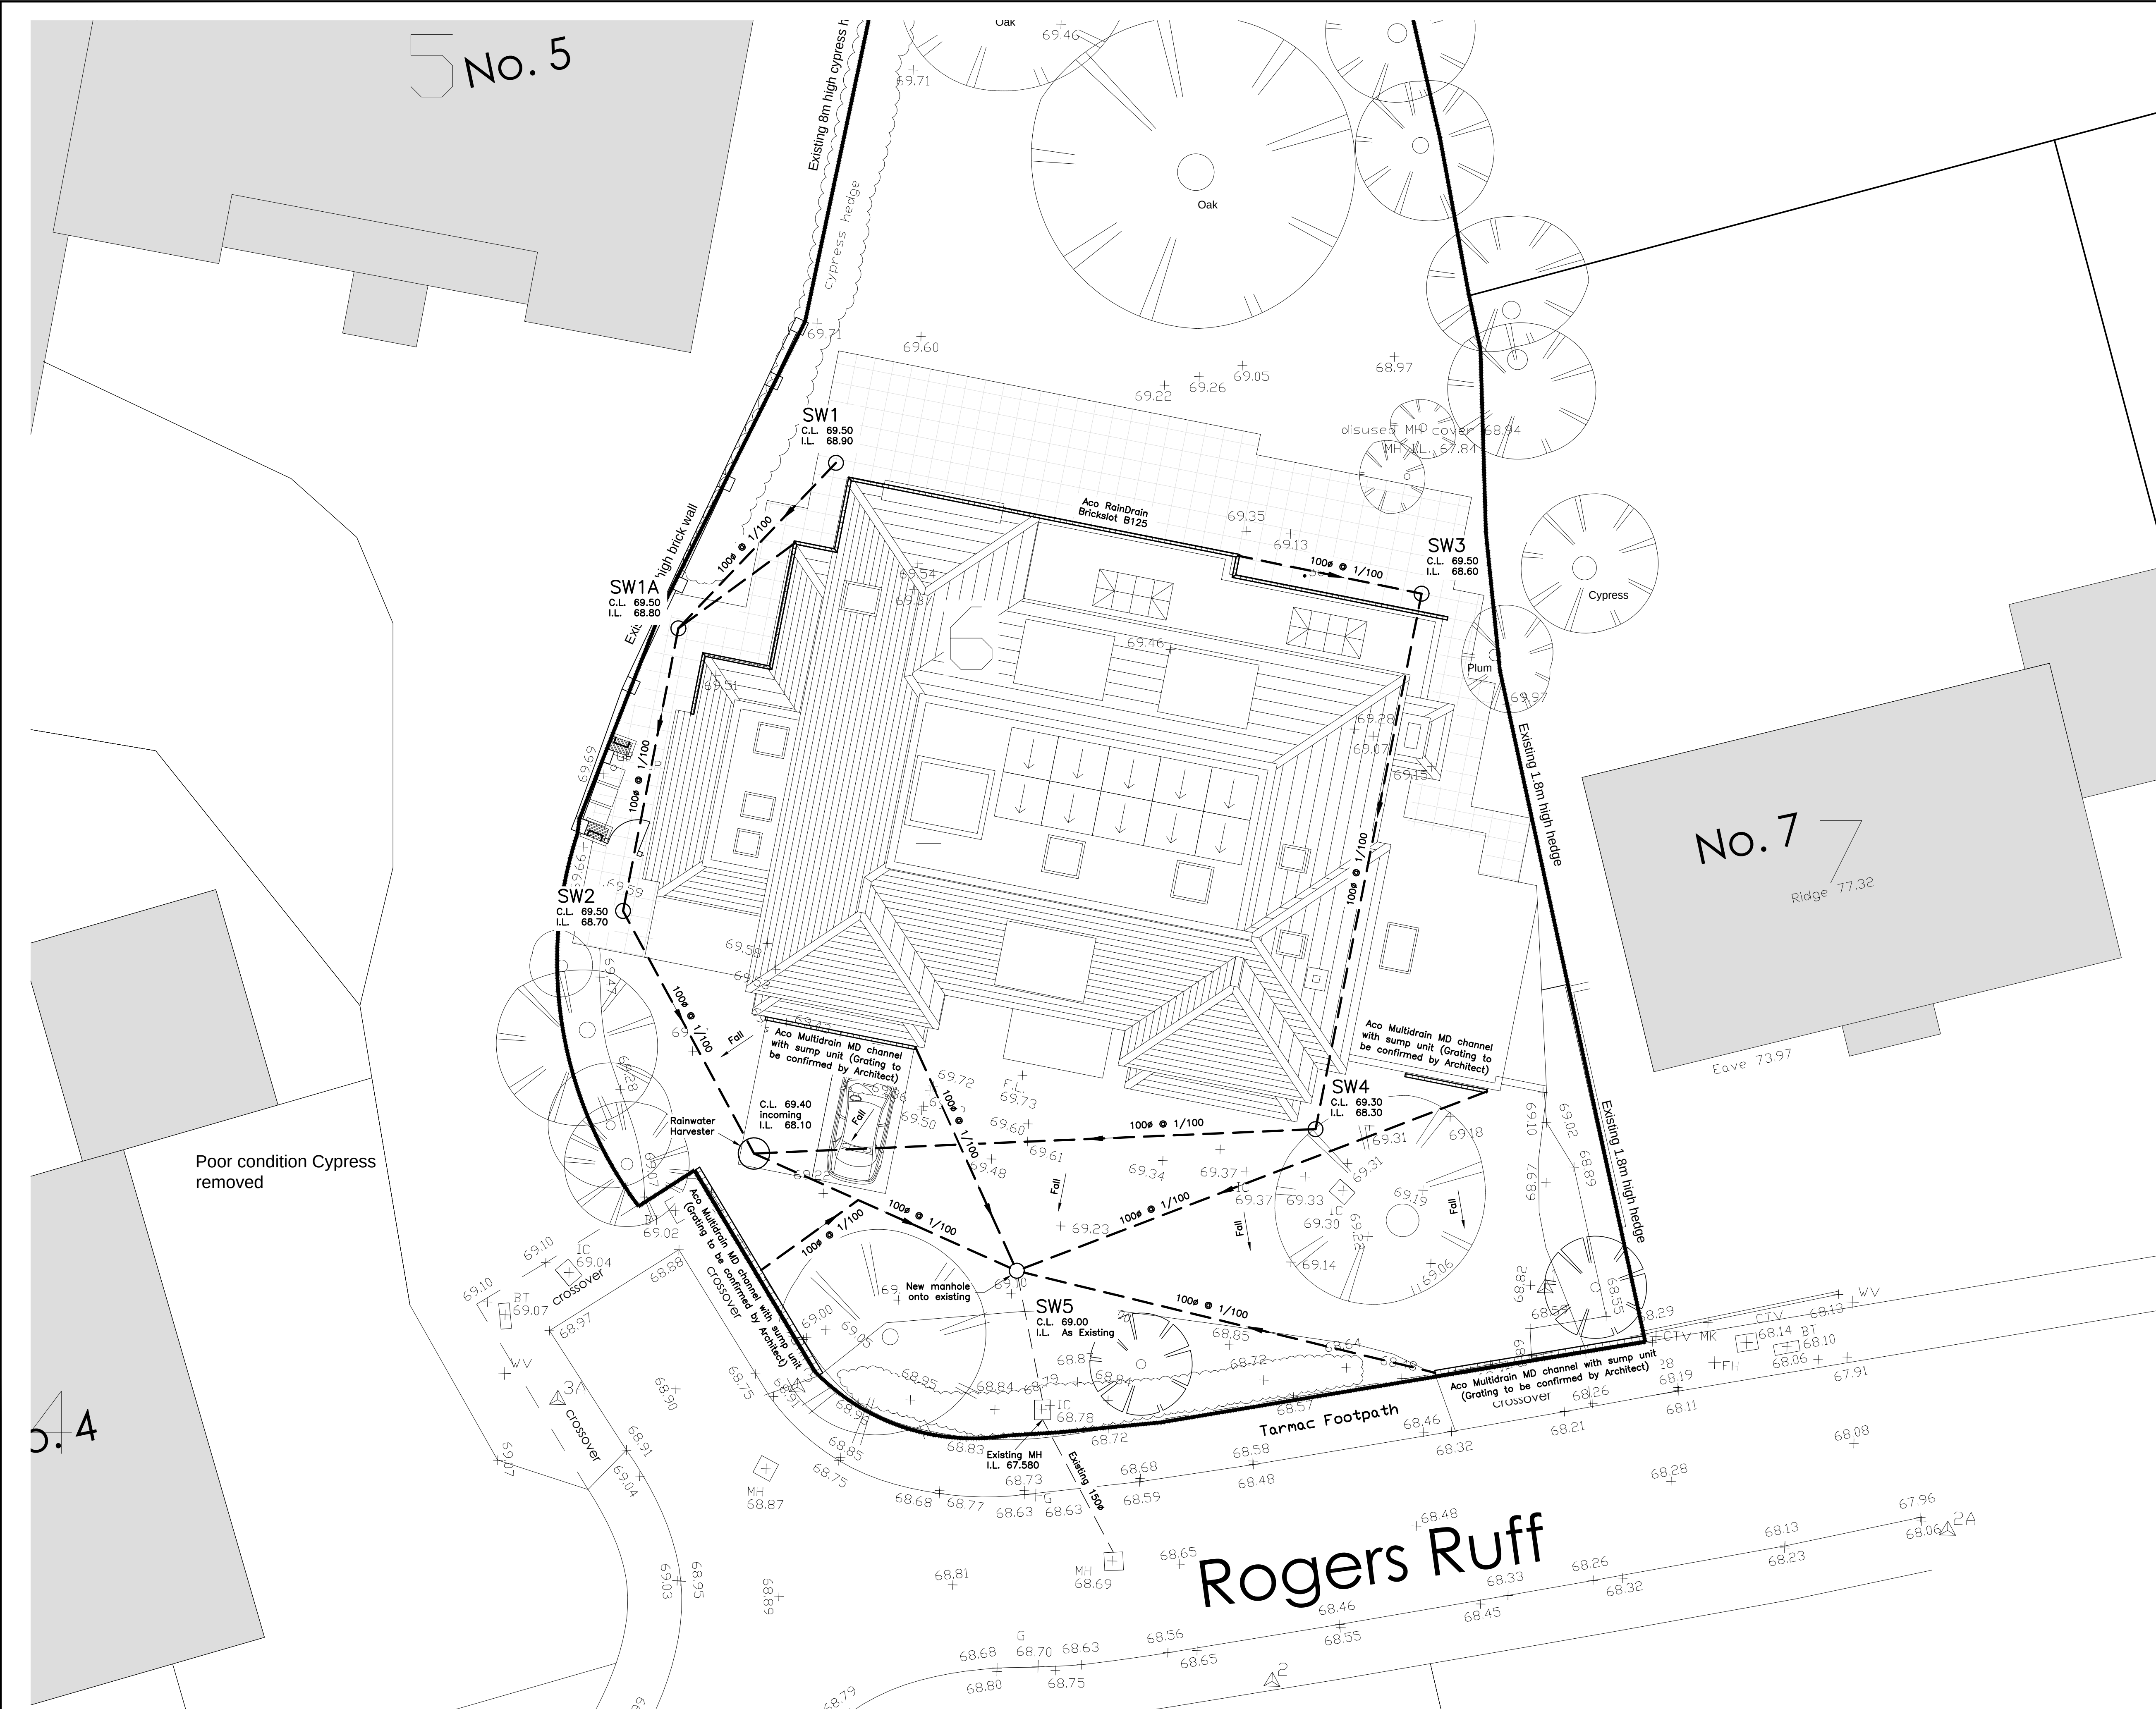

Rainwater Harvester to serve outside taps and WC's via a direct system

Refer to Architects drawings for foul drainage

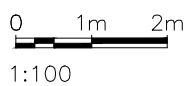

Rev	Date	Description	Drm.	Chk'd
B	23/05/19	Drainage revised.	GH	NC
A	14/05/19	Drainage revised.	GH	NC



HORNE & LITTLEMORE
STRUCTURAL
ENGINEERS

25 Brownfields
Welwyn Garden City
Hertfordshire
AL7 1AN
Tel - 01707 336017
Fax - 01707 335829
email - admin@hls-structural.co.uk

PRELIMINARY

Project:-
**6 ROGERS RUFF
NORTHWOOD
HA6 2FD**

Drawing:-
SURFACE WATER DRAINAGE

Scale	Drawn	Checked	Date
1:100 @A1	GH	NC	MAY 2019

Job No	19129	Drg No	06	Rev	B
--------	-------	--------	----	-----	---